




Existing Rear Elevation
scale 1:100

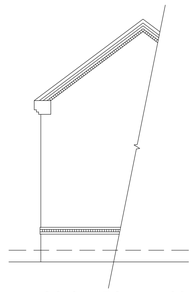


Existing Side Elevation
scale 1:100

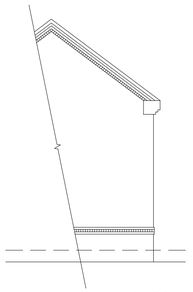


Existing Side Elevation
scale 1:100

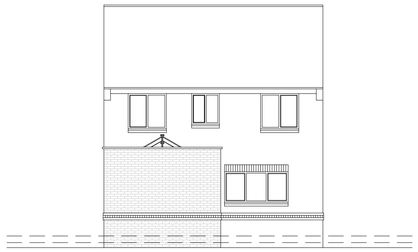


Proposed Rear Elevation
scale 1:100

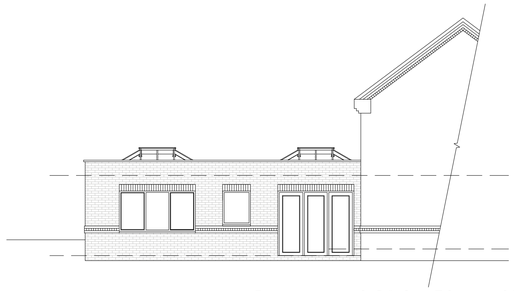


Proposed Side Elevation
scale 1:100

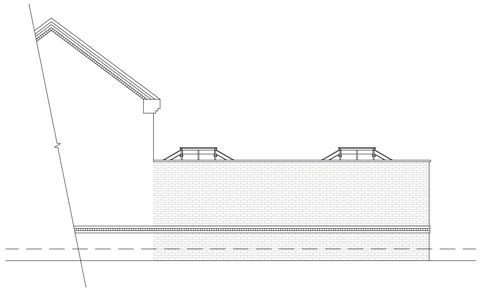


Proposed Side Elevation
scale 1:100

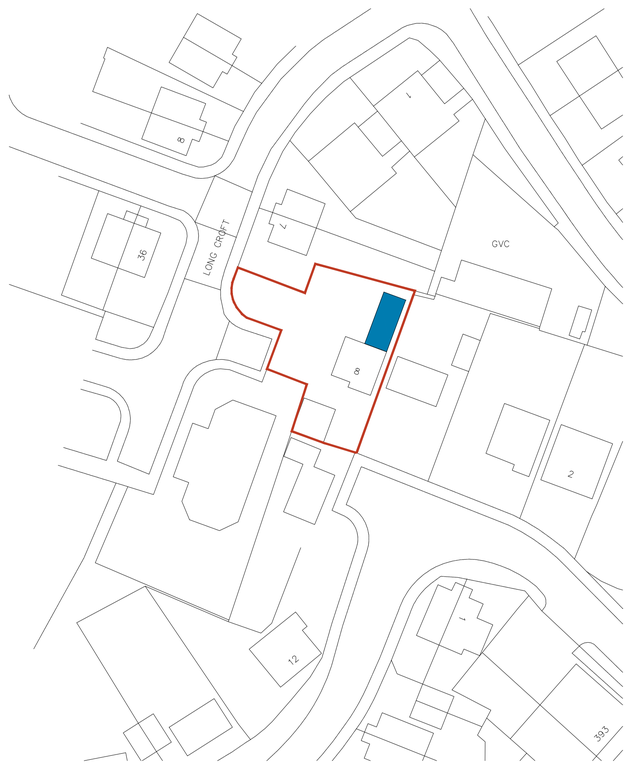


Site Plan
scale 1:500

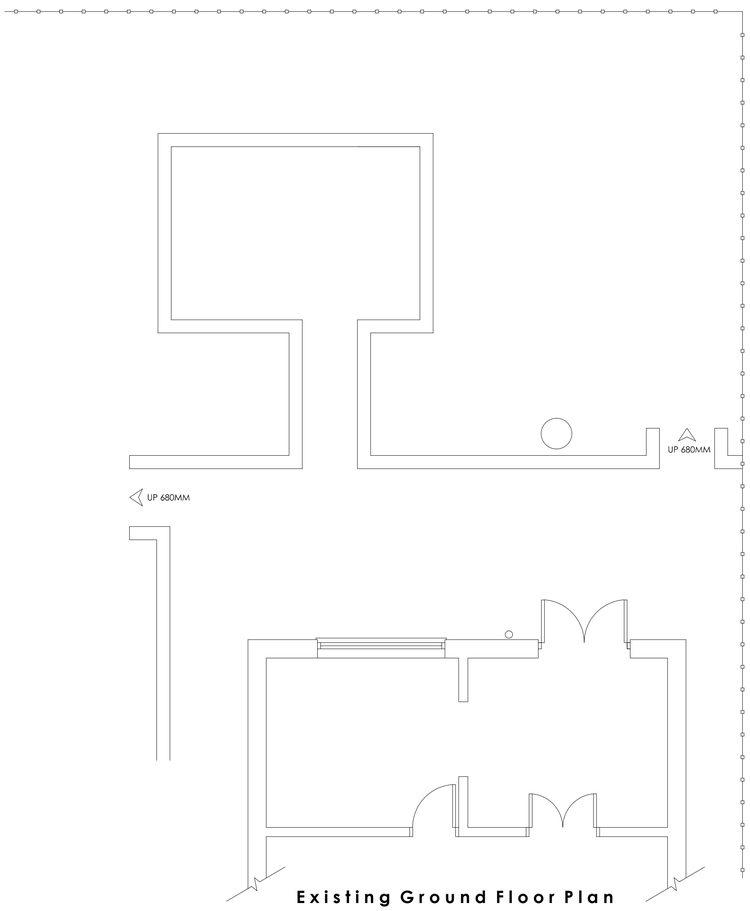

Existing Ground Floor Plan
scale 1:50

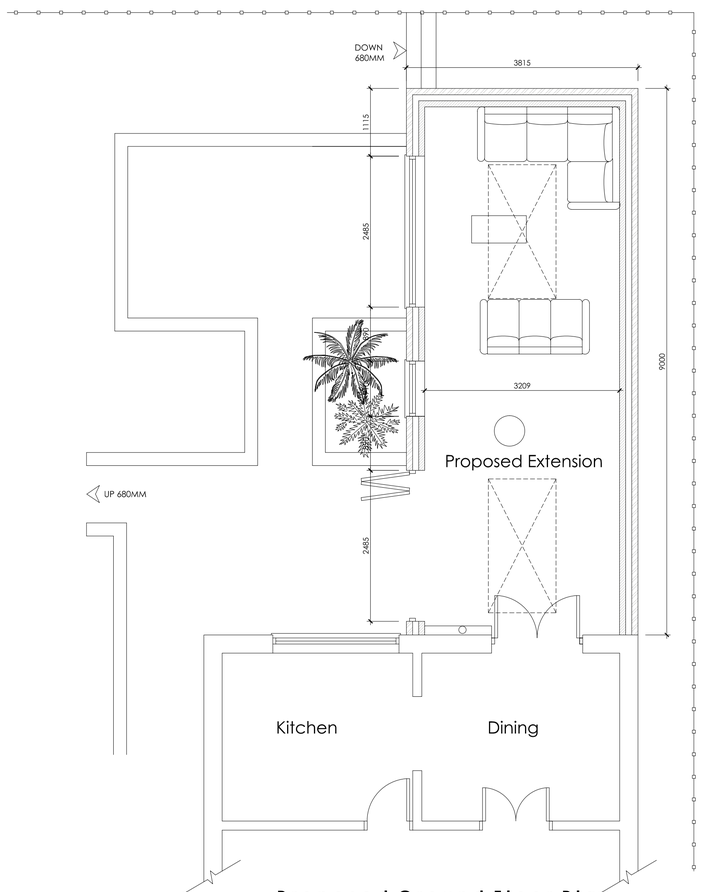

Proposed Ground Floor Plan
scale 1:50

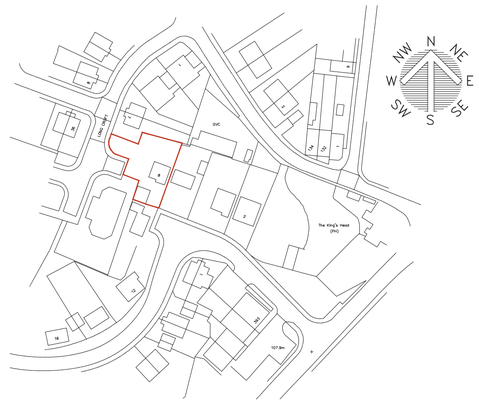

Location Plan
scale 1:1250

White Agus PARTNERSHIP
8 MORSTON BUSINESS PARK,
WHALEY ROAD, BARUGH GREEN,
BARNSLEY.
S75 1HQ
Phone: 01226 208482
Fax: 01226 283030
Email: info@whiteaguspartnership.co.uk
Web: www.whiteaguspartnership.co.uk
ARCHITECTURAL SERVICES AND SURVEYORS

Project.	Client.
PROPOSED EXTENSION AT 8 CROFT DRIVE, MAPPLEWELL BARNSLEY, S75 6AN	MR C. DOUGLAS
Drawing Title. PLANS & ELEVATIONS	Date. NOVEMBER 2017 / Scale. 1:50 @ A1
	Ref. 17-143 / Dwg. No. 01 / Rev.

Date	Suffix	Description	Date	Suffix	Description