

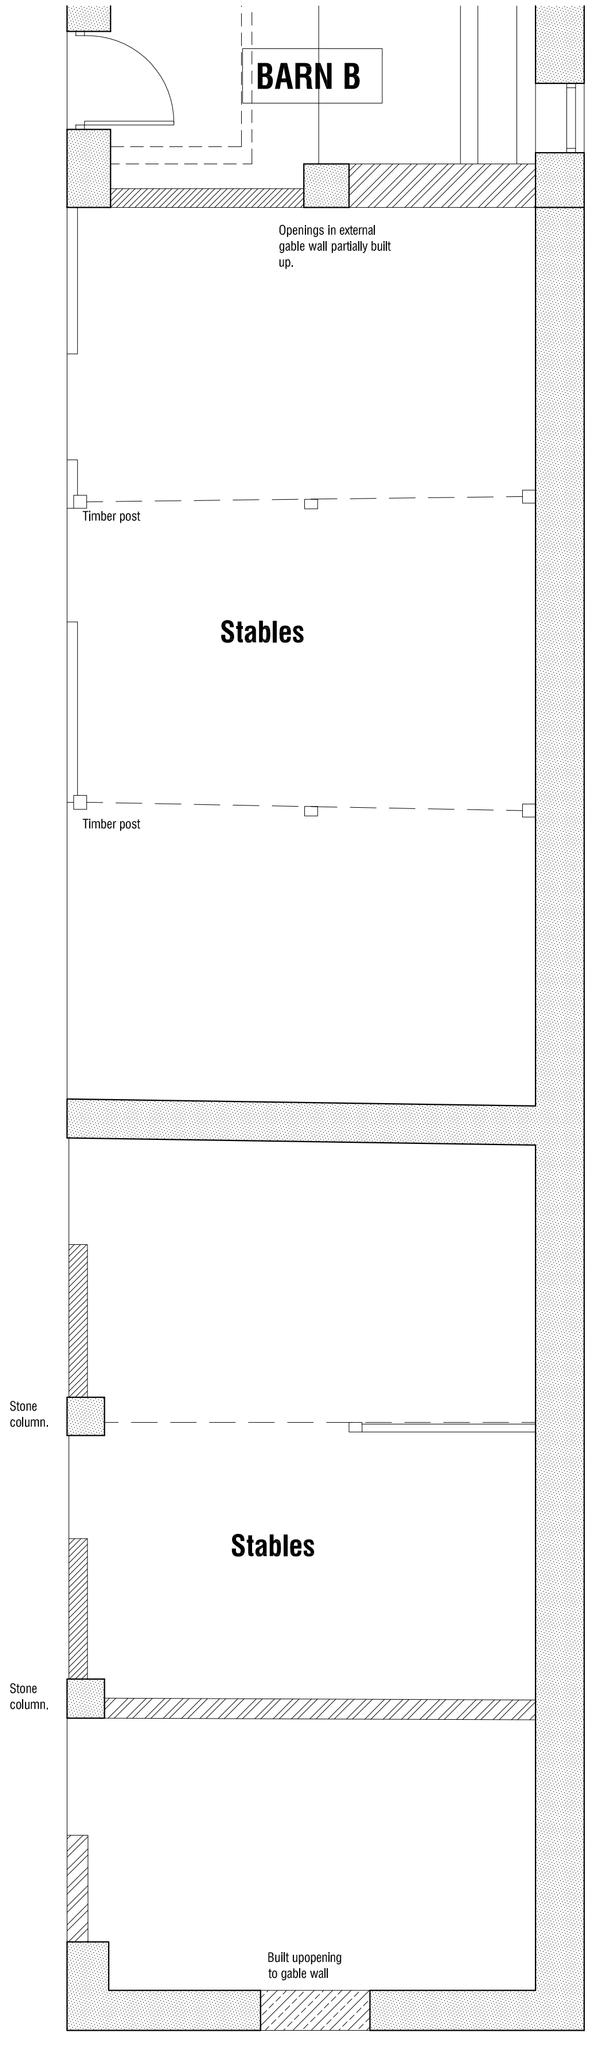


GROUND FLOOR PLAN - OUTBUILDINGS

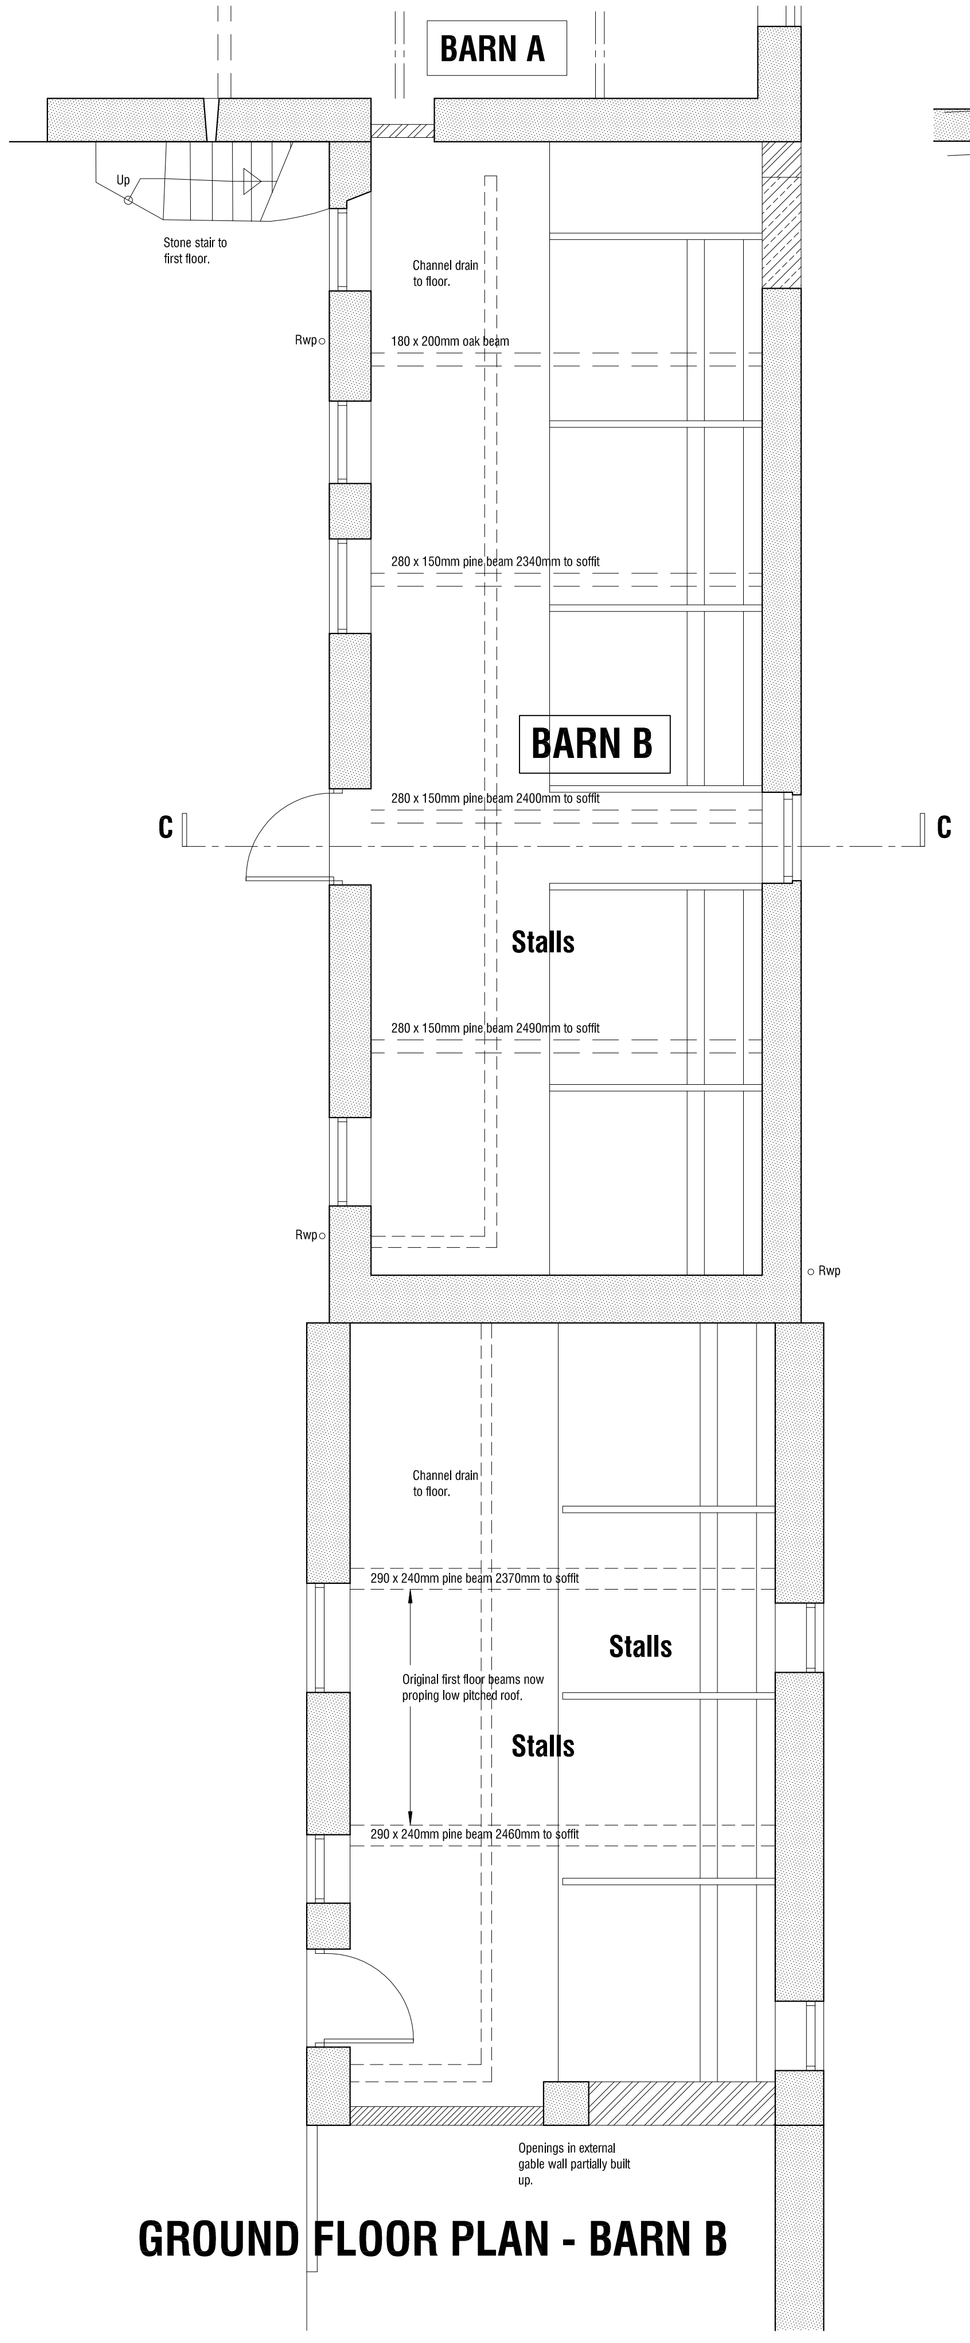

GROUND FLOOR PLAN - BARN B

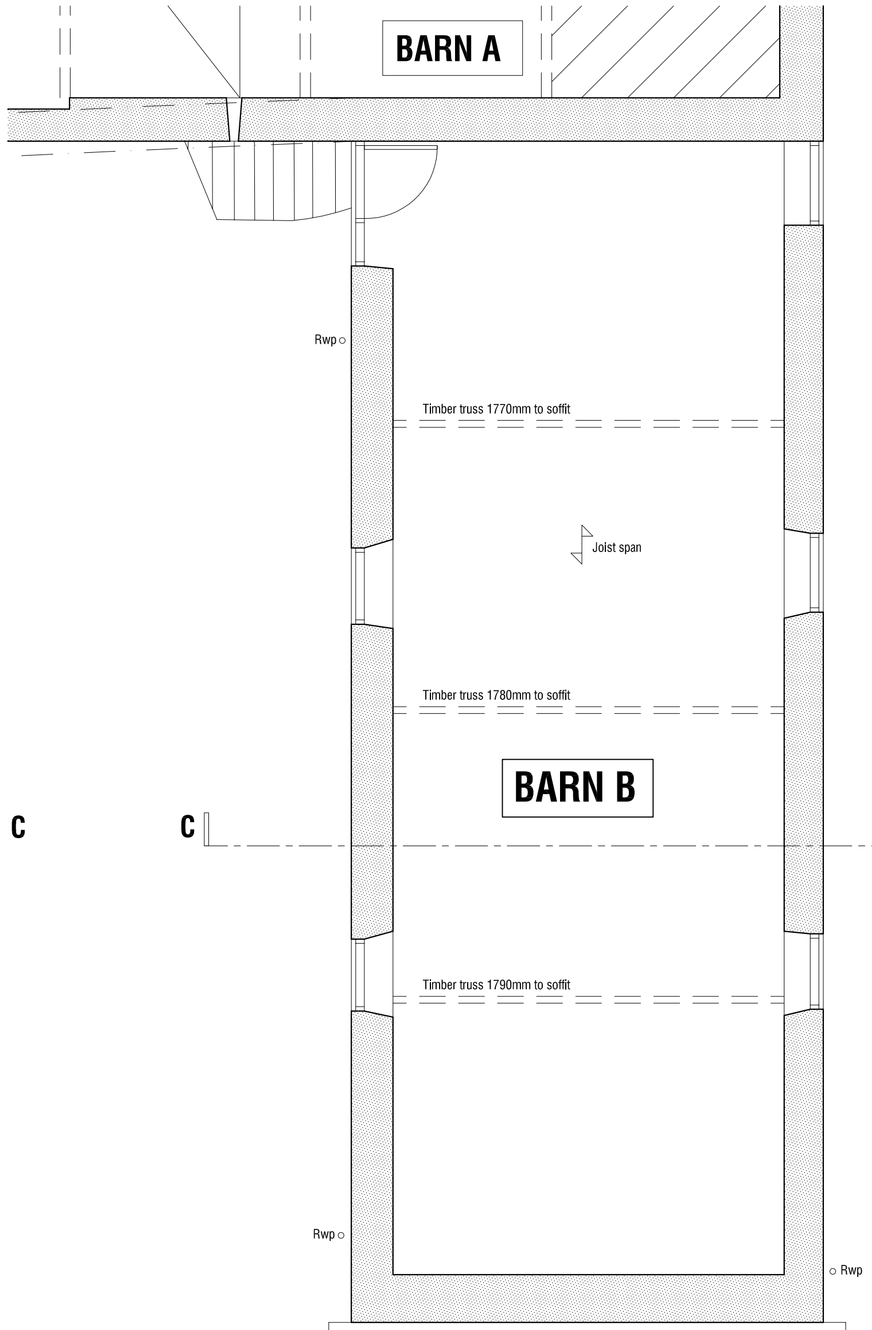

FIRST FLOOR PLAN - BARN B

UPPER WOODHEAD FARM
WOODHEAD LANE
PLATTS COMMON
BARNSLEY

BUILDING SURVEY

BARN B & OUTBUILDINGS -PLANS

mboothdesign
architectural design and building consultants

11 Crowden Walk Barnsley
S75 2LU
T: 01226 286256
M: 07881898300
E: mboothdesign@btconnect.com

Scale	1:50 @ A1	Drawn	MJB
Date	DECEMBER 2011	Ref.	11.59
Dwg No.	S3	Rev.	

0cm | 2cm | 4cm | 6cm

Copyright mboothdesign, All dimensions in millimeters unless otherwise stated. Dimensions for setting out in existing buildings are to be checked and verified on site, to be checked on site