
E-18

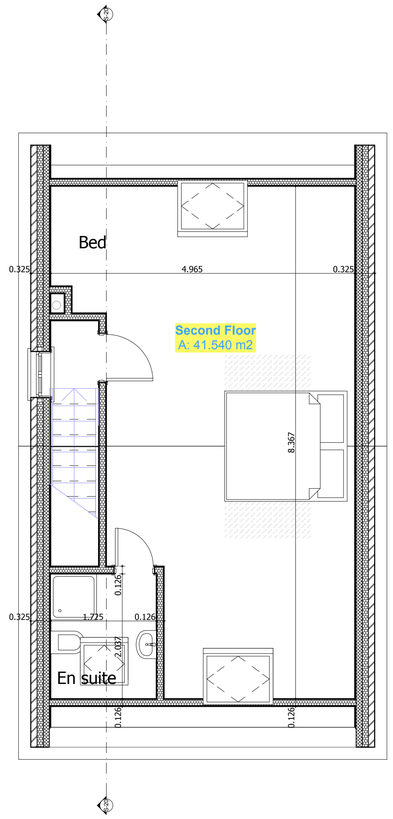

2. Story 1:50

Rev:	**Date**	Revision Notes

Client: Smith

Project: Proposed Residential Development at land rear of 26 Cross Lane, Royston Type 2 & 3 garage one side

Drawing Title: Second Floor Plans

Scale: 1:50 **Date:19/11/2013**

Drawn By: **Rev:**

Drwg Nr: T2, T3, Plans 1

Alan Robinson
Chartered Architect BA Dip Arch RIBA BSc (Hons)
2 Gawber Road, Barnsley S75 2AF
Tel/Fax 01226 286066
Mob: 07947808933