

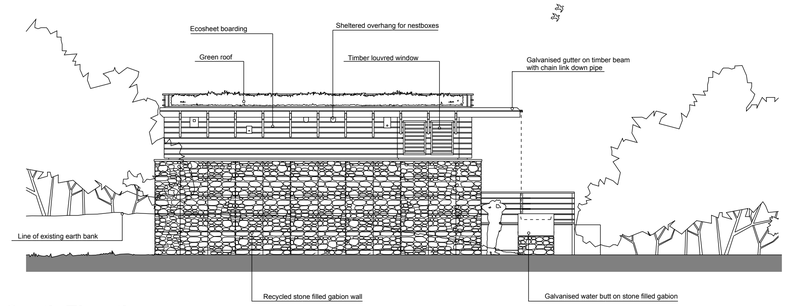



South Elevation SCALE 1:100

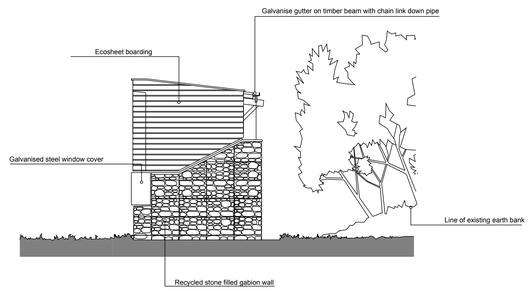

West Elevation SCALE 1:100

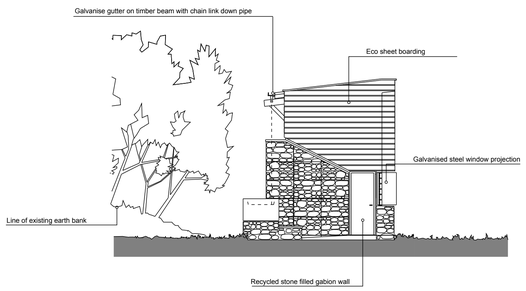

East Elevation SCALE 1:100

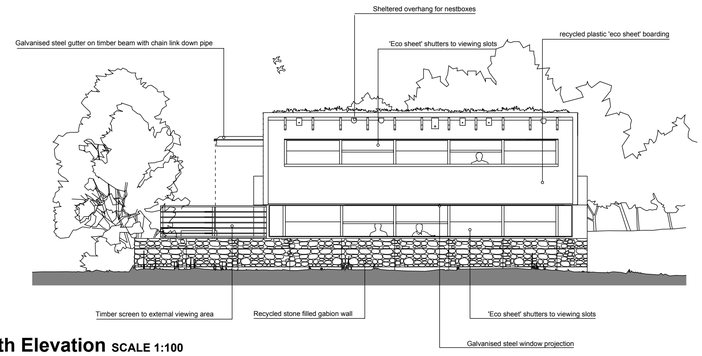


North Elevation SCALE 1:100

NOTES :


Figured dimensions only are to be taken from this drawing. All dimensions are to be checked on site before any work is put in hand.

The Copyright of this drawing is owned by SALT Architects

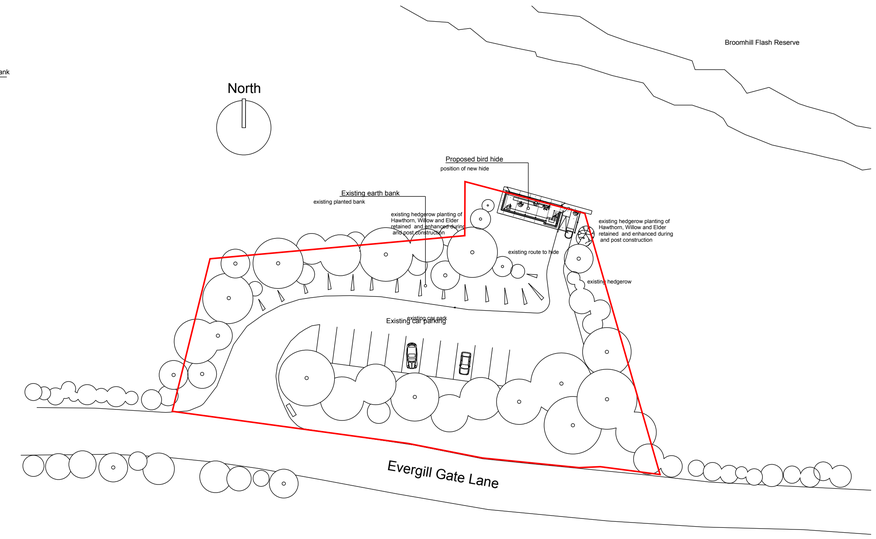


Site Location Plan SCALE 1:500




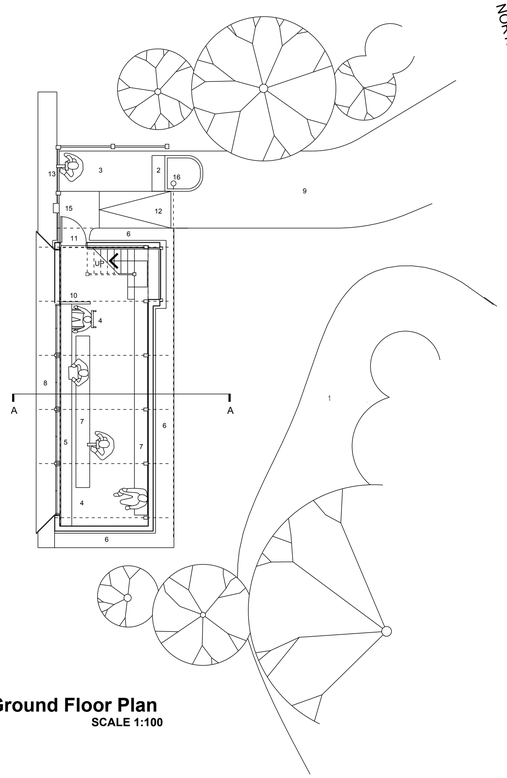


Ground Floor Plan
SCALE 1:100

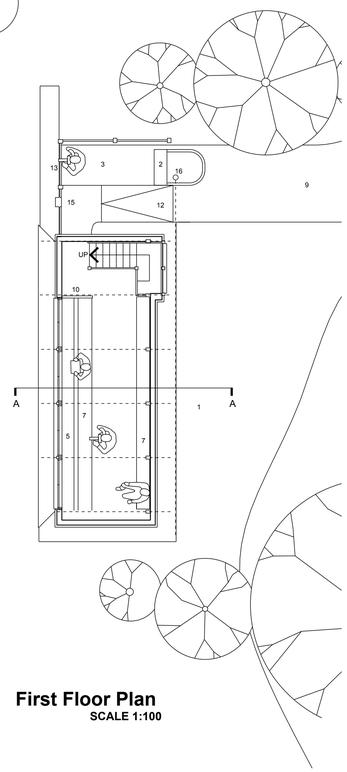

First Floor Plan
SCALE 1:100

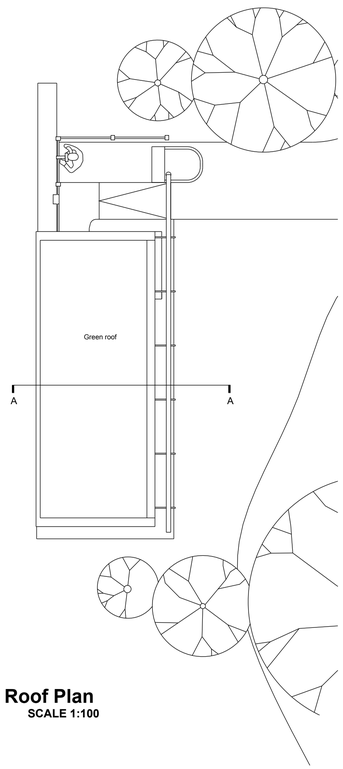

Roof Plan
SCALE 1:100

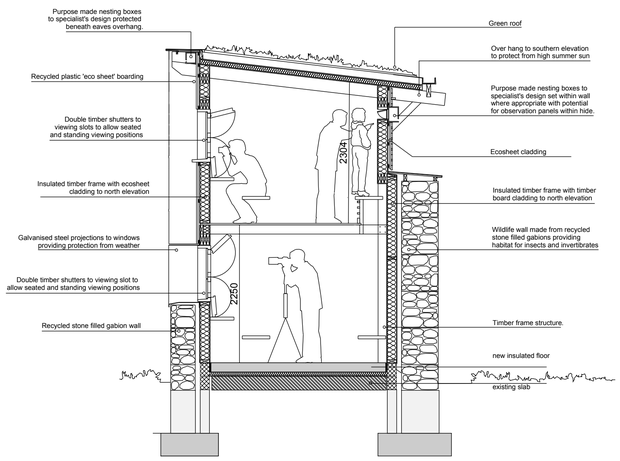

Section A-A SCALE 1:100

1 Existing earth bank
2 External seat
3 External viewing area
4 Wheelchair space
5 Window cill / storage shelf
6 Gabion wall (filled with recycled stone)
7 Seating bench
8 Galvanised steel window projection
9 Existing path
10 Visual screen to front entrance/stair
11 Front entrance
12 Ramp to entrance
13 Timber screen for external viewing / marks entrance
14 Timber louvres to staircase allowing filtered light/visability.
15 Boot scraper set within Gabion wall
16 Rainwater chain link down pipe to
17 galvanised steel water butt.
18 Existing raised earth bank with existing trees and shrubs

A amendments to cladding and floor 22/06/2011

Revision Details	Drawn	Date	
Mark Revision	Drawn	Date	Checked

SALT architects
54 Lairgate, Beverley
East Yorkshire
HU17 8EU
telephone 01482 888102
fax 01482 888621

Client's name
ABLE

Job title
Birdhide, Broomhill Flash Reserve

Drawing title
Proposed Plans, Elevations, and Section

Scale
1:100 / 1:500 / 1:50 @ A1

Drawn	Checked	Date
CB		21/06/11
Job No	**Drawing No.**	**Rev**
2471	02	A

Status
Planning

P:\2471 BIRD HIDE - BROOMHILL FLASH RESERVE\1_DRAWINGS\1.4_PRINTS\2471 02 Plans Elevations Sections A1.MAN