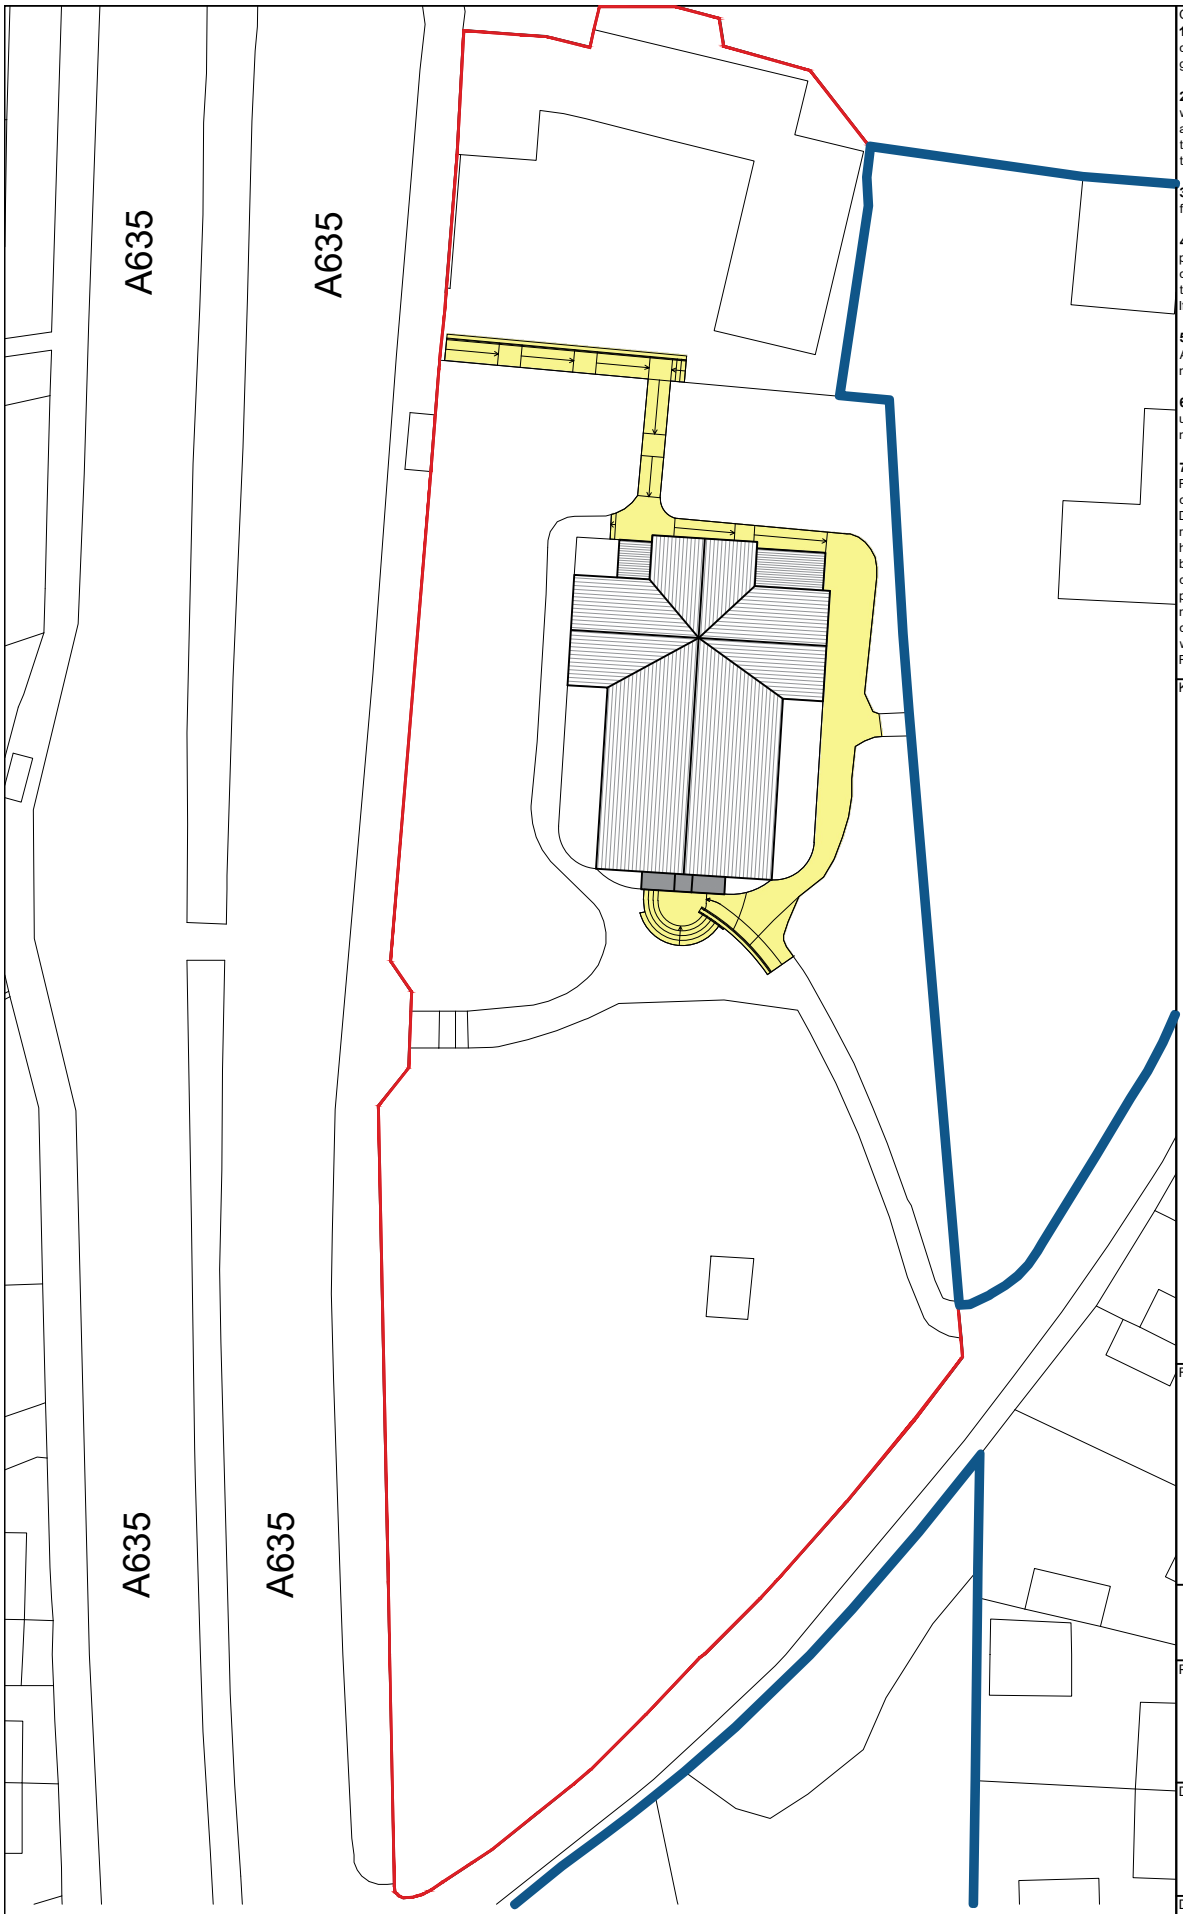


Ordnance Survey, (c) Crown Copyright 2024. All rights reserved. Licence number 100022432

1 **PROPOSED SITE PLAN**

Scale: 1:500

0m 5 10 15 20 25

N

General Notes:

1 All finishes disturbed and all damage caused resulting from the works is to be made good.

2 This drawing is to be read in conjunction with Drawing Nos issued with the prefix 1104/ and any specification of materials and works together with any accompanying schedules that may be issued.

3 Inform the Architects of all untoward findings or discrepancies.

4 Written dimensions are to be taken in preference to scaled. All dimensions are to be confirmed on site prior to commencement of the works. Do not scale from these drawings. If in doubt ask.

5 Where Architects approval is required the Architects confirm that a minimum of 1 week notice must be given for inspection.

6 Where possible the Architects have undertaken not to specify deleterious materials.

7 This drawing is copyright ©. Smith and Roper retain copyright of this drawing and other project documents under the Copyright Designs and Patents Act 1988 with all rights reserved excepting that Smith and Roper hereby grant license to the client named below for the use of such drawings and documents in matters relating only to the project stated below. Under no circumstances may this drawing or associated documents be copied in whole or in part or used elsewhere without the express permission of Smith and Roper.

Key:

Revision Notes:

REV A - JULY 2024: DRAWING AMMENDED

SMITH AND ROPER
ARCHITECTS AND SURVEYORS
Established 1959
Bretton Road, Bakewell, Derbyshire, DE45 1BZ
TEL: 01629 812722 FAX: 01629 814390
www.smithandroper.com

Project Title:

CHRIST CHURCH ARDSLEY

Drawing Title:

PROPOSED SITE PLAN

Drawn/Check: **GRLS-CFE**	
First Issue: **JULY 2024**	RIBA Stage: **2**
Current Issue: **JULY 2024**	Scale: **1:500 at A4**
Drawing Number: **1104-012**	Revision: **A**