

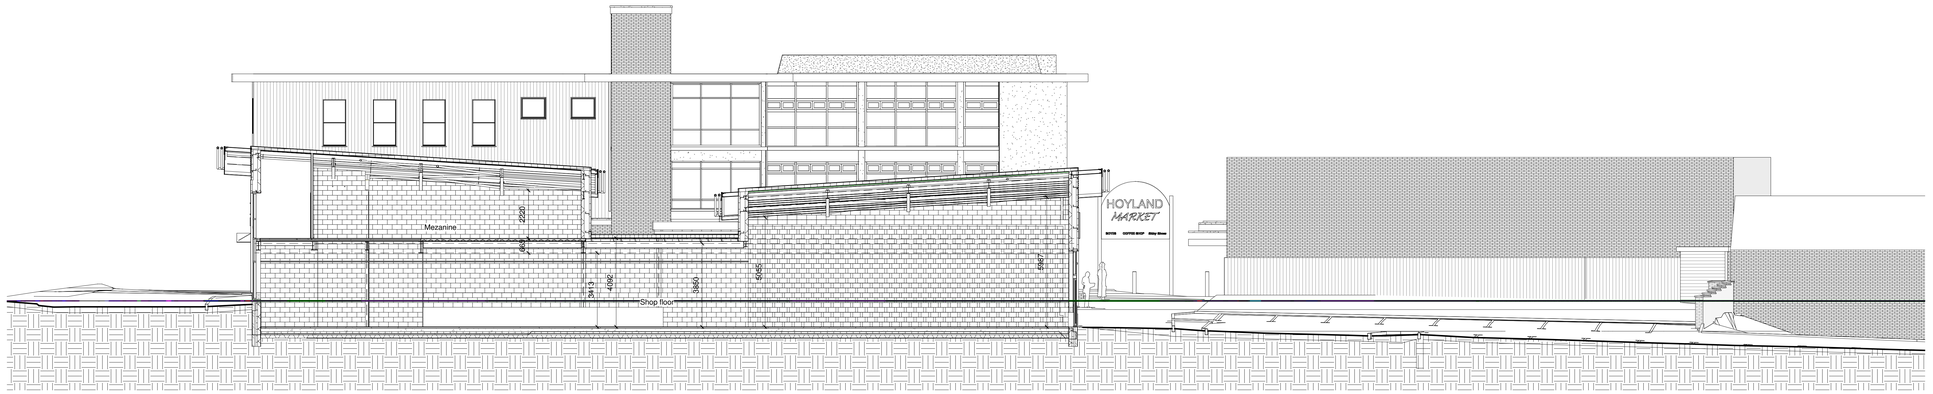



1 Boyes Store Section
1 : 100

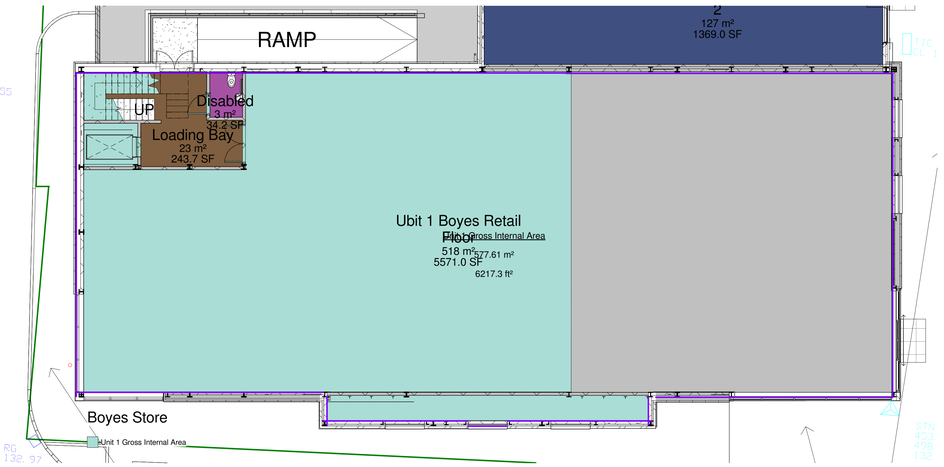


2 Boyes Ground Floor GIA
1 : 100

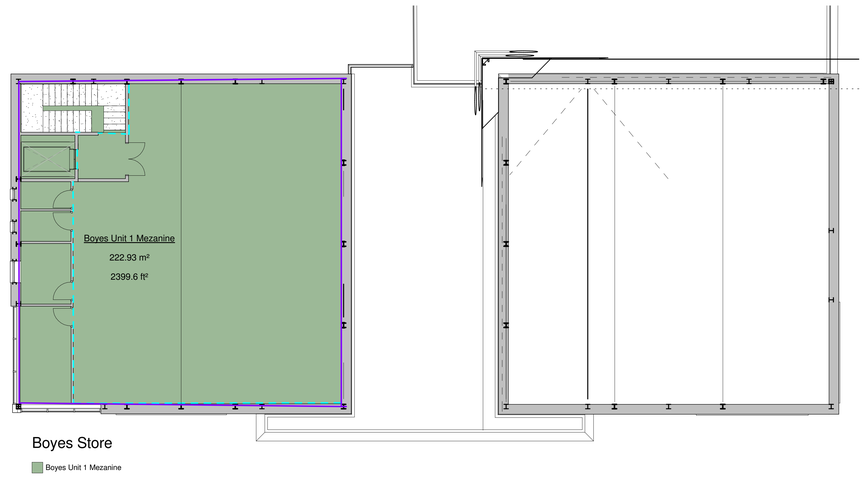

3 Boyes Mezanine GIA
1 : 100

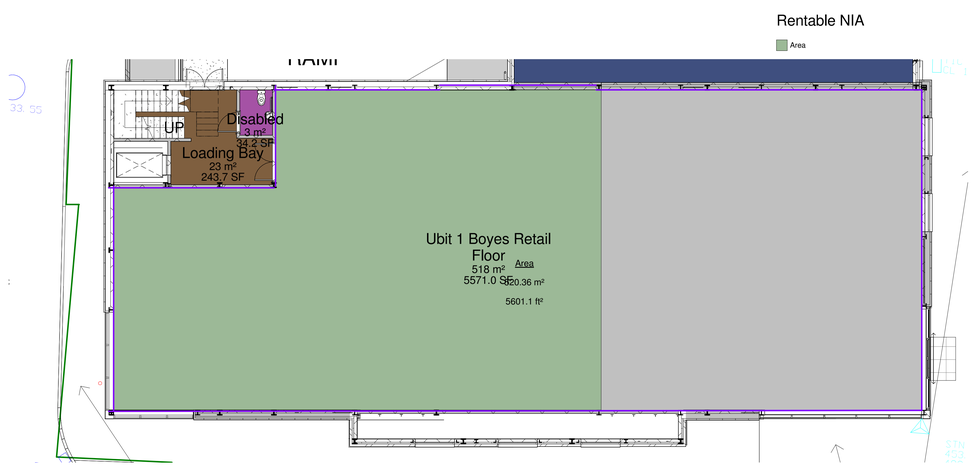

4 Boyes Ground Floor NIA Rentable
1 : 100

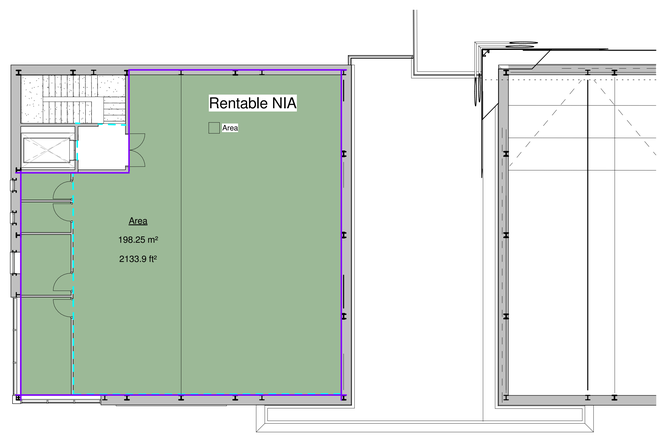

5 Boyes Mezanine NIA Rentable
1 : 100

0 5 10

Meters 1:100

Rev	Date	Drawn	Description
A	29/08/15	SL	Balconies amended to internal and Juliette
B	17/09/15	SL	Boyes floor plan, mezanine, and roof amended
C	13/10/15	SL	Boyes floor plan, & mezanine, amended
D	1/12/15	SL	Structural model incorporated
E	3/12/15	SL	Market stall car park layout amended and Kiosks removed.
F	7/12/15	SL	Juliette & Internal balconies removed, windows to existing town hall building amended.
G	7/12/15	SL	Market Trader Washroom amended. Protected access to rear or Heron store provided and screened from the market added.
H	21/12/15	SL	Town hall windows amended as client instruction.

PLANNING

White Design

Client: RESILIENTI

Project: HOYLAND SITE C

Title: Boyes Area Plans and Section

Scales:	Drawn:	Date:	Checked:
1 : 100	SL	21/12/2015 13:41:42	KU

Drawing no: 0010.13.02 124

Rev: H

The White House, 24a St Andrews Road, Sheffield, S11 9AL
T: 0114 226 0255 F: 0114 226 0256
E: office@whitedg.co.uk W: www.whitedg.co.uk