


42 SALTERSBROOK ROAD
DARFIELD
BARNSLEY
SOUTH YORKSHIRE
S73 9AS


CONTENTS PAGE

DRAWING INDEX

No	TITLE
S73000A	COVER PAGE
S73000B	INDEX
S73001	GROUND FLOOR PLAN
S73002	FIRST FLOOR PLAN
S73003	SECTION AA
S73004	SECTION BB
S73005	SECTION CC
S73006	SECTION DD
S73007	SECTION EE
S73008	SECTION FF
S73009	SECTION GG
S73010	FRONT ELEVAION
S73011	REAR ELEVATION
S73012	LEFT ELEVATION
S73013	RIGHT ELEVATION
S73014	PLAN VIEW

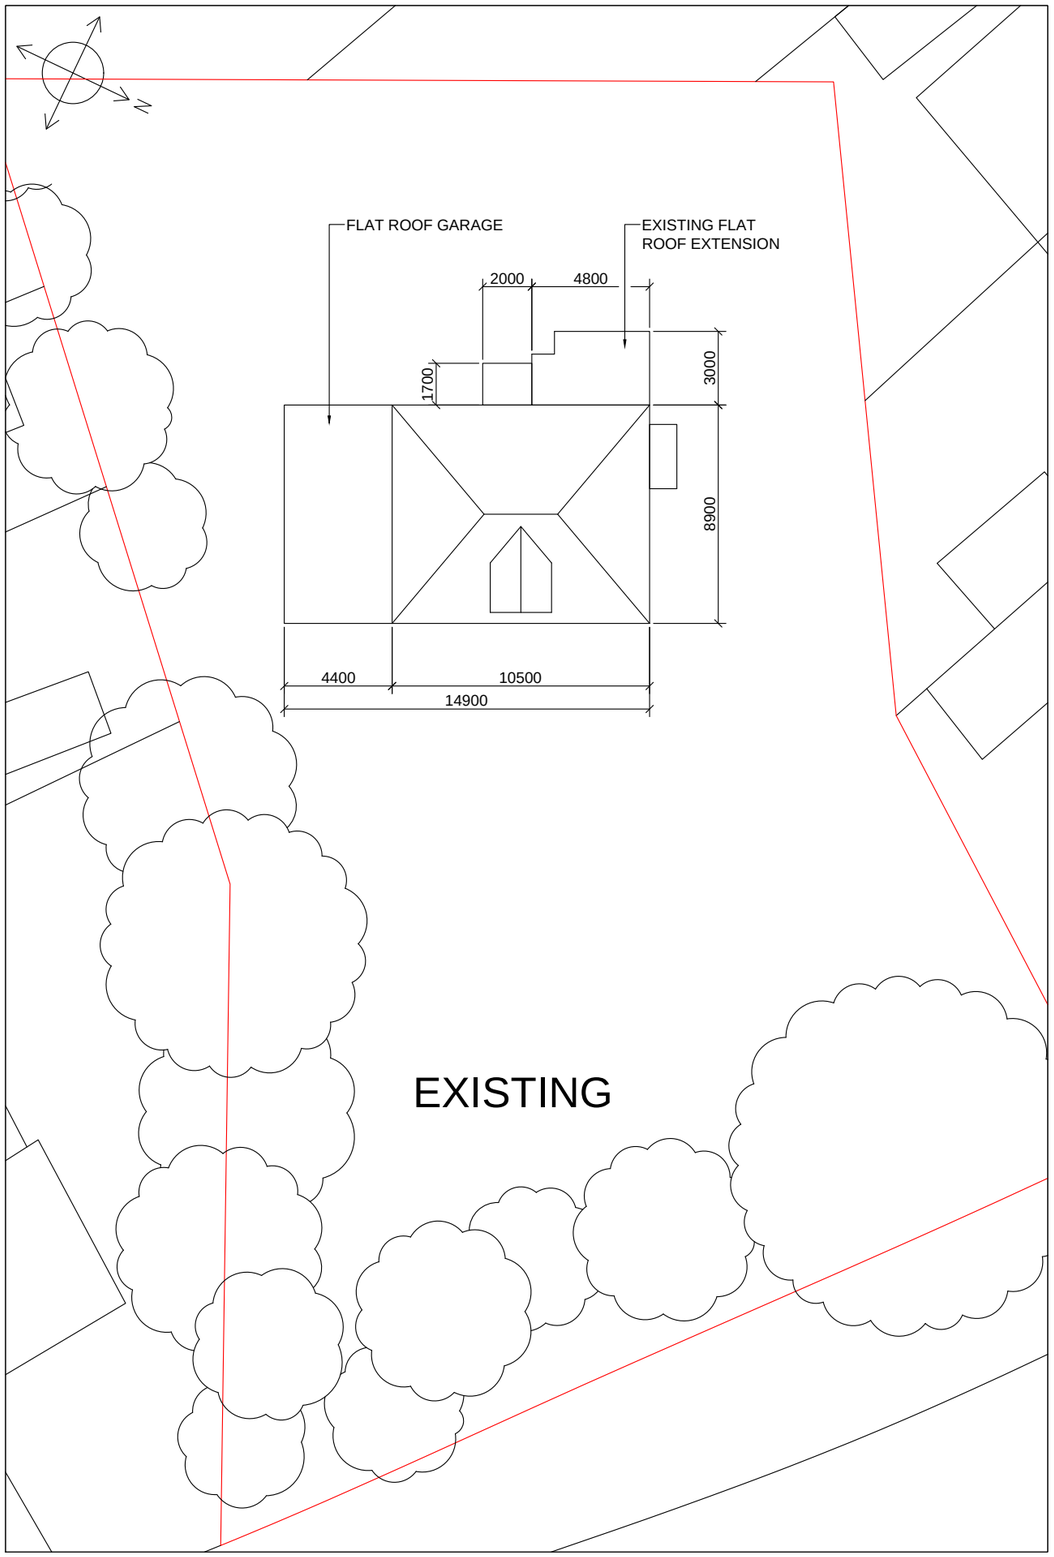

EXISTING

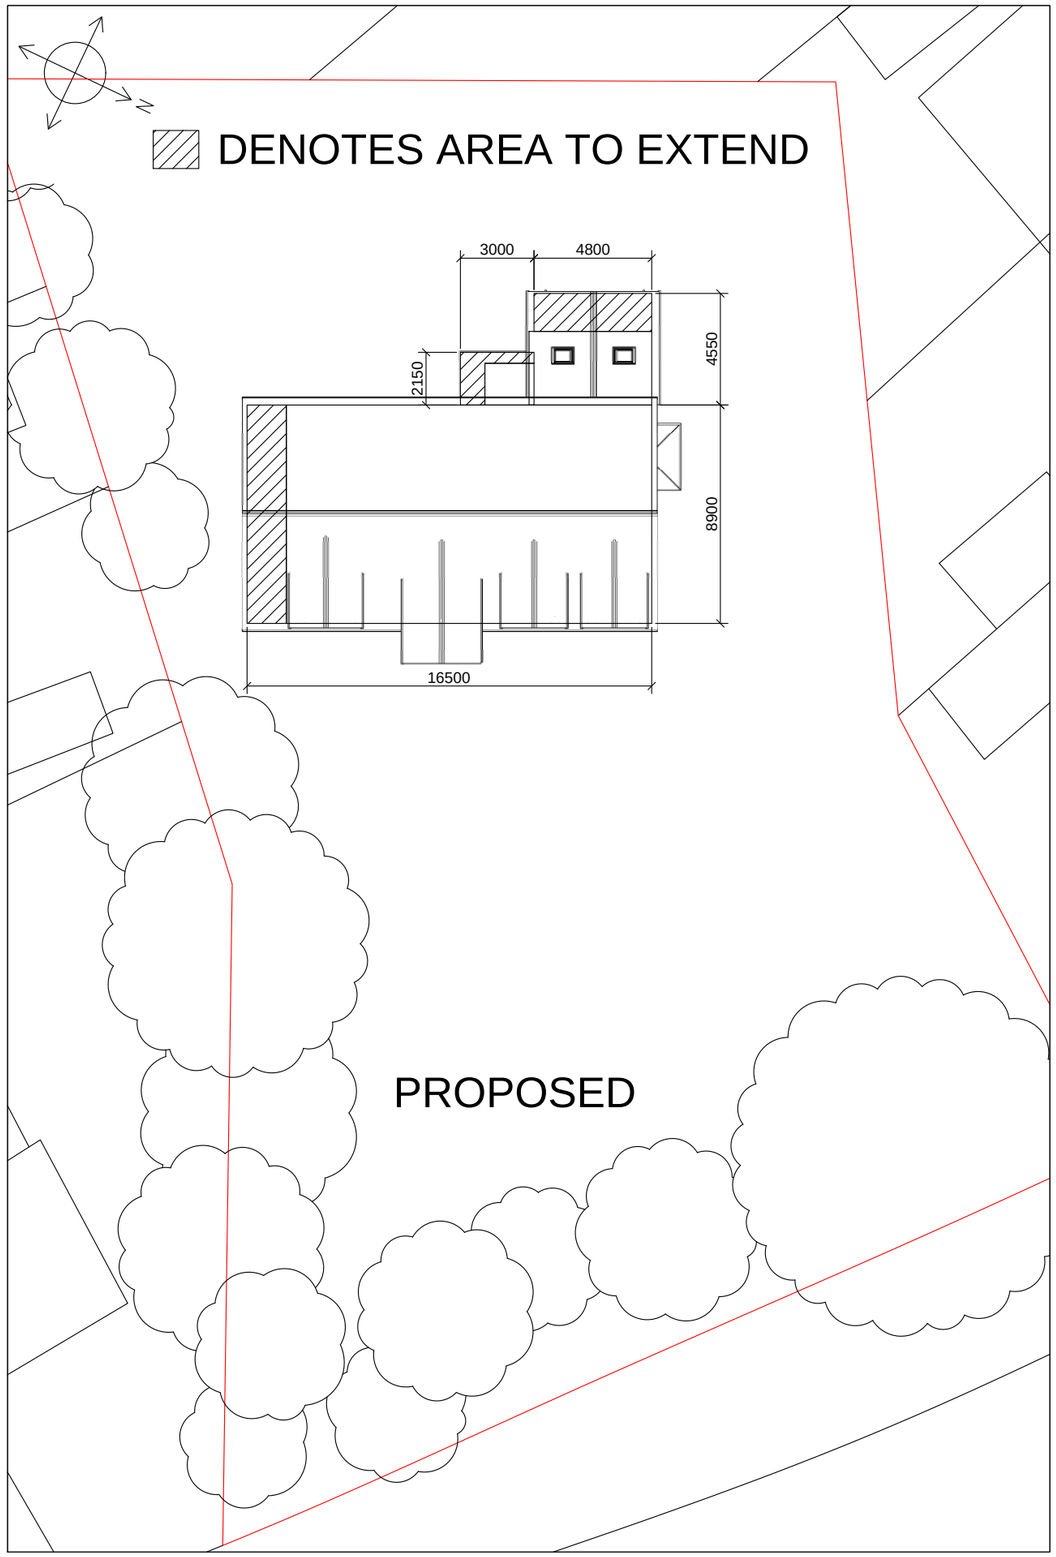

PROPOSED

NOTES
1. ALL ROOM SIZES SUBJECT TO MODIFICATION FOLLOWING NO-SITE SURVEY


REV	DESCRIPTION	DATE
P9	REDESIGNED FOLLOWING SITE VISIT, INCORPORATED BUILDERS COMMENTS.	14/01/16
P8	KITCHEN/DINING ROOM REDESIGNED.AND DECKING ADDED TO THE REAR.	04/12/15
P7	RESTORED P3 ROOF DESIGN AND ADDED GLAZED SIDE DOOR EXTENSION.	30/11/15
P6	ROOF REDESIGN	30/10/15
P5	BI-FOLDING DOOR WIDTH INCREASED. KITCHEN SIDE WINDOW CILL HEIGHT ALSO INCREASED.	15/09/15
P4	ROOF REDESIGN, 600mm EXTENSION AND ADDED CURTAIN WALL	15/09/15
P3	VIEWS CHANGES TO PHOTO REALISTIC FOR CLARITY	24/08/15
P2	ROOF TYPE CHANGED FROM FLAT TO PITCHED	21/08/15
P1	APPROVAL	20/08/15

ADDRESS
42 SALTERSBROOK ROAD
DARFIELD
BARNSLEY
SOUTH YORKSHIRE
S73 9AS

PROJECT
PROPOSED REMODELLING OF DETACHED BUNGALOW

TITLE
FLOOR PLAN
AERIAL VIEWS EXISTING VS PROPOSED

DRAWN BY	DRAWN DATE	STATUS
CMF	20/08/15	APPROVAL
CHECKED BY	CHECKED DATE	ISSUED
PW	--/--/--	20/08/15
SCALE	DRAWING NO	REV
1:250@A3	S73001-001	P9

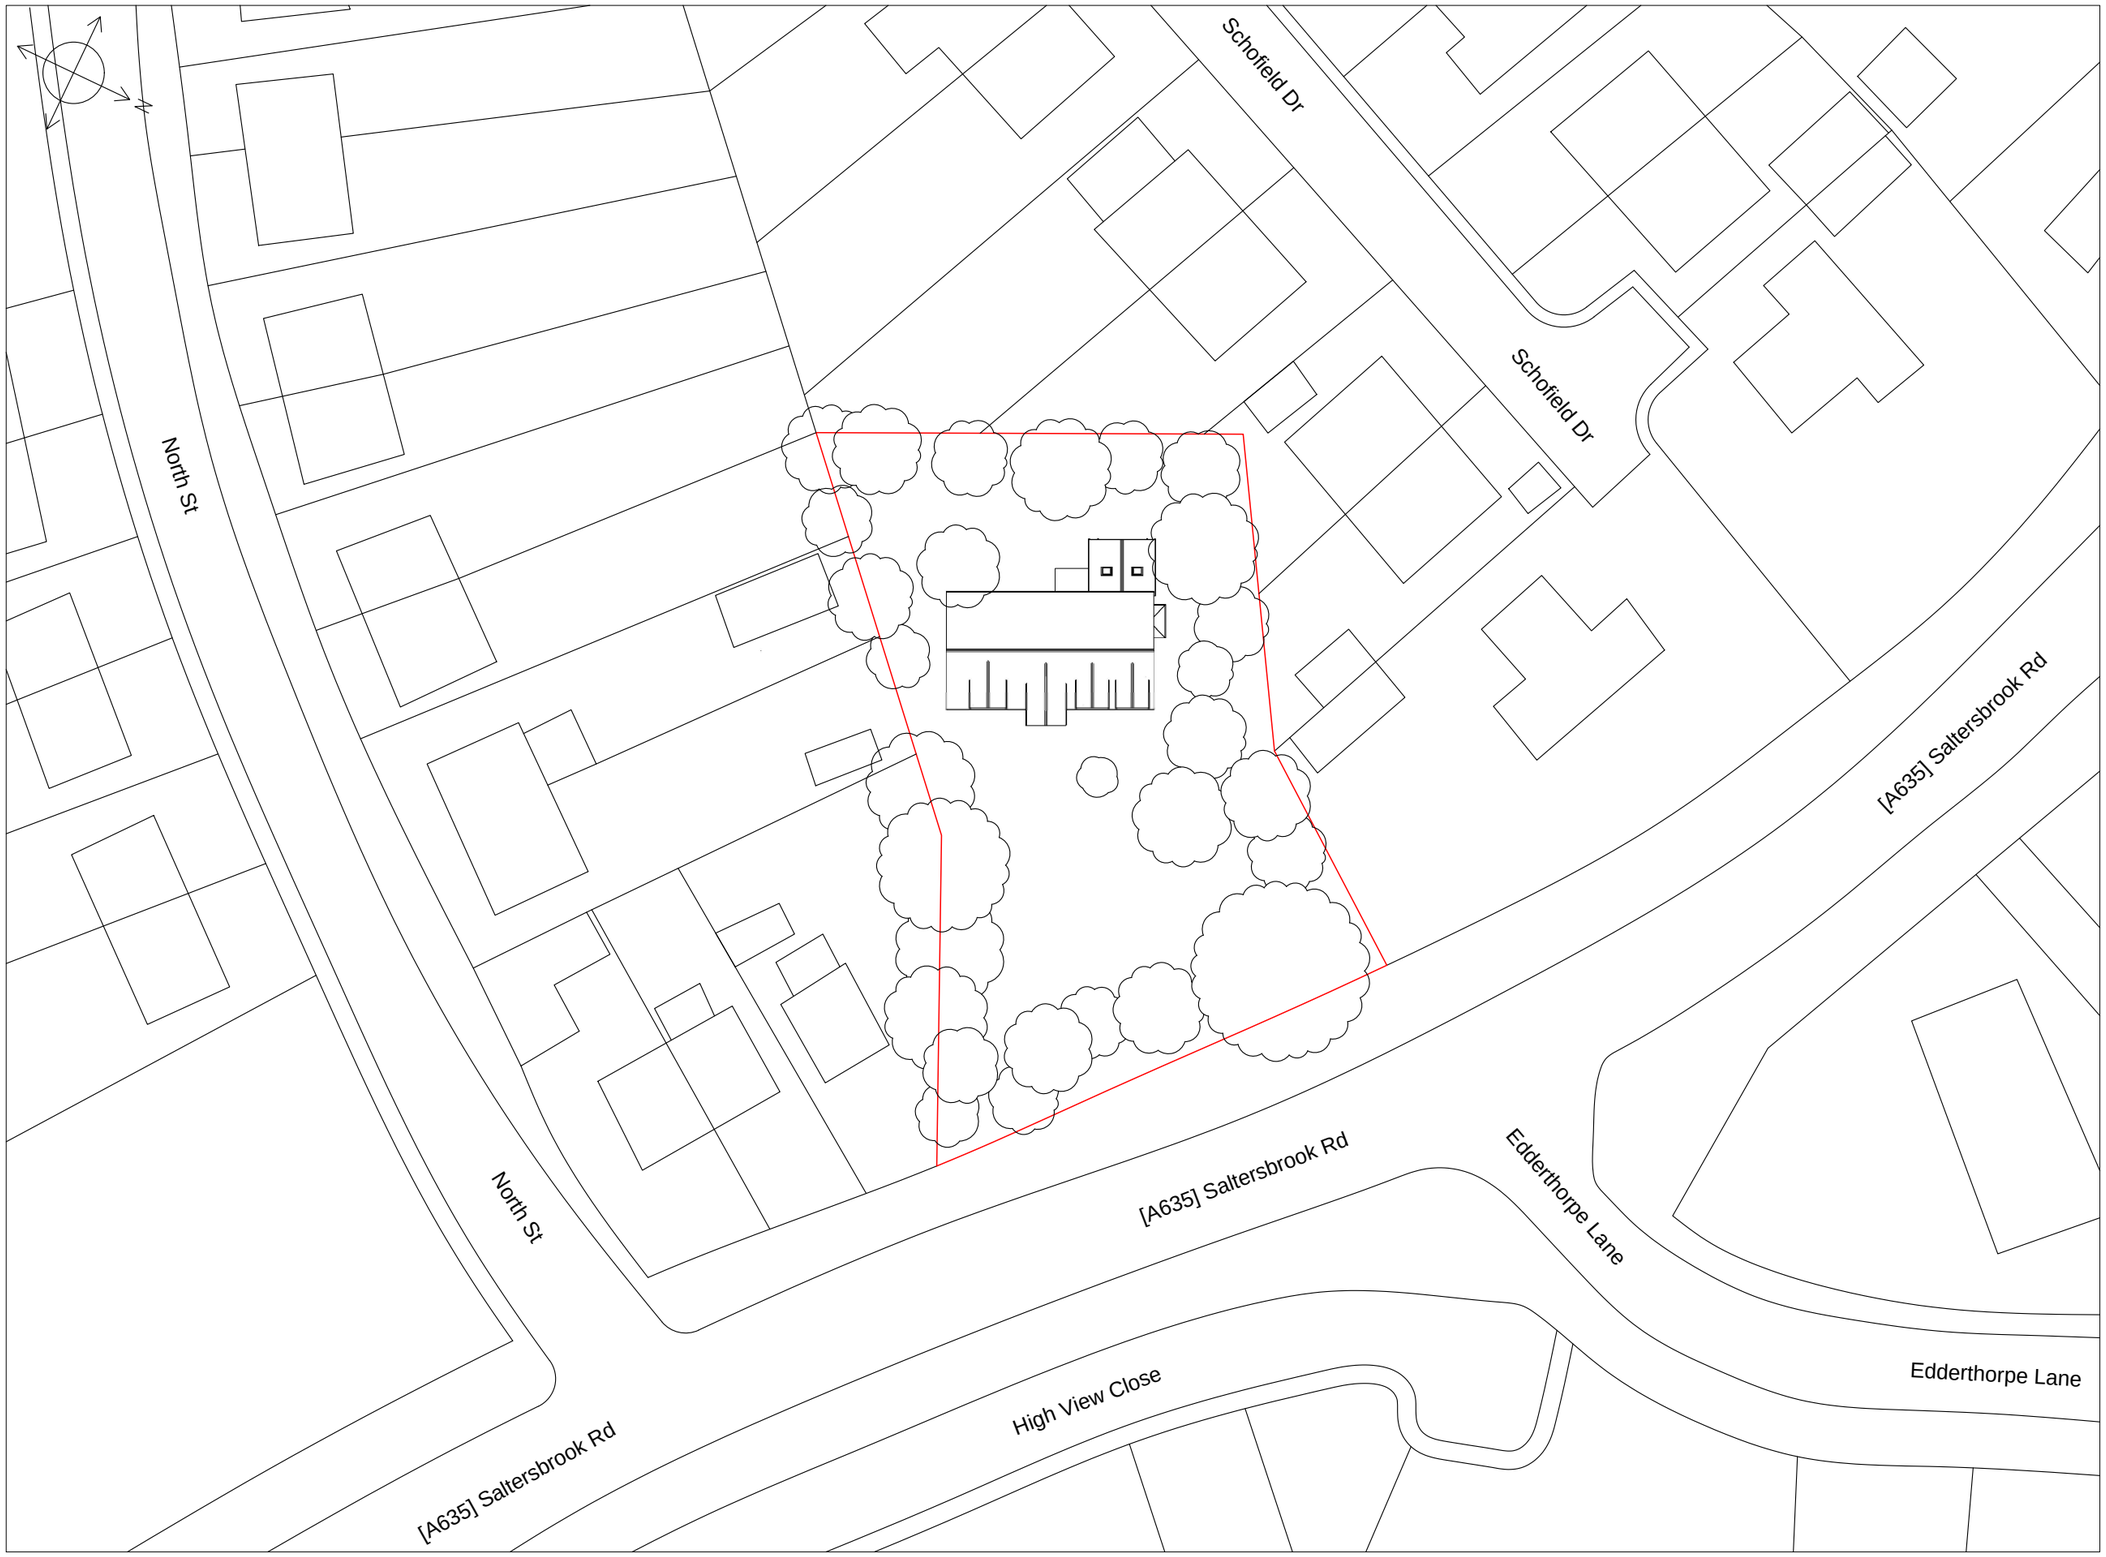

NOTES

1. ALL ROOM SIZES SUBJECT TO MODIFICATION FOLLOWING NO-SITE SURVEY

REV	DESCRIPTION	DATE
P9	REDESIGNED FOLLOWING SITE VISIT, INCORPORATED BUILDERS COMMENTS.	14/01/16
P8	KITCHEN/DINING ROOM REDESIGNED.AND DECKING ADDED TO THE REAR.	04/12/15
P7	RESTORED P3 ROOF DESIGN AND ADDED GLAZED SIDE DOOR EXTENSION.	30/11/15
P6	ROOF REDESIGN	30/10/15
P5	BI-FOLDING DOOR WIDTH INCREASED. KITCHEN SIDE WINDOW CILL HEIGHT ALSO INCREASED.	15/09/15
P4	ROOF REDESIGN, 600mm EXTENSION AND ADDED CURTAIN WALL	15/09/15
P3	VIEWS CHANGES TO PHOTO REALISTIC FOR CLARITY	24/08/15
P2	ROOF TYPE CHANGED FROM FLAT TO PITCHED	21/08/15
P1	APPROVAL	20/08/15

ADDRESS

42 SALTERSBROOK ROAD
DARFIELD
BARNSLEY
SOUTH YORKSHIRE
S73 9AS


PROJECT

PROPOSED REMODELLING OF DETACHED BUNGALOW

TITLE

LOCATION PLAN

DRAWN BY	DRAWN DATE	STATUS
CMF	20/08/15	APPROVAL
CHECKED BY	CHECKED DATE	ISSUED
PW	--/--/--	20/08/15
SCALE	DRAWING NO	REV
1:500@A3	S73001-002	P9

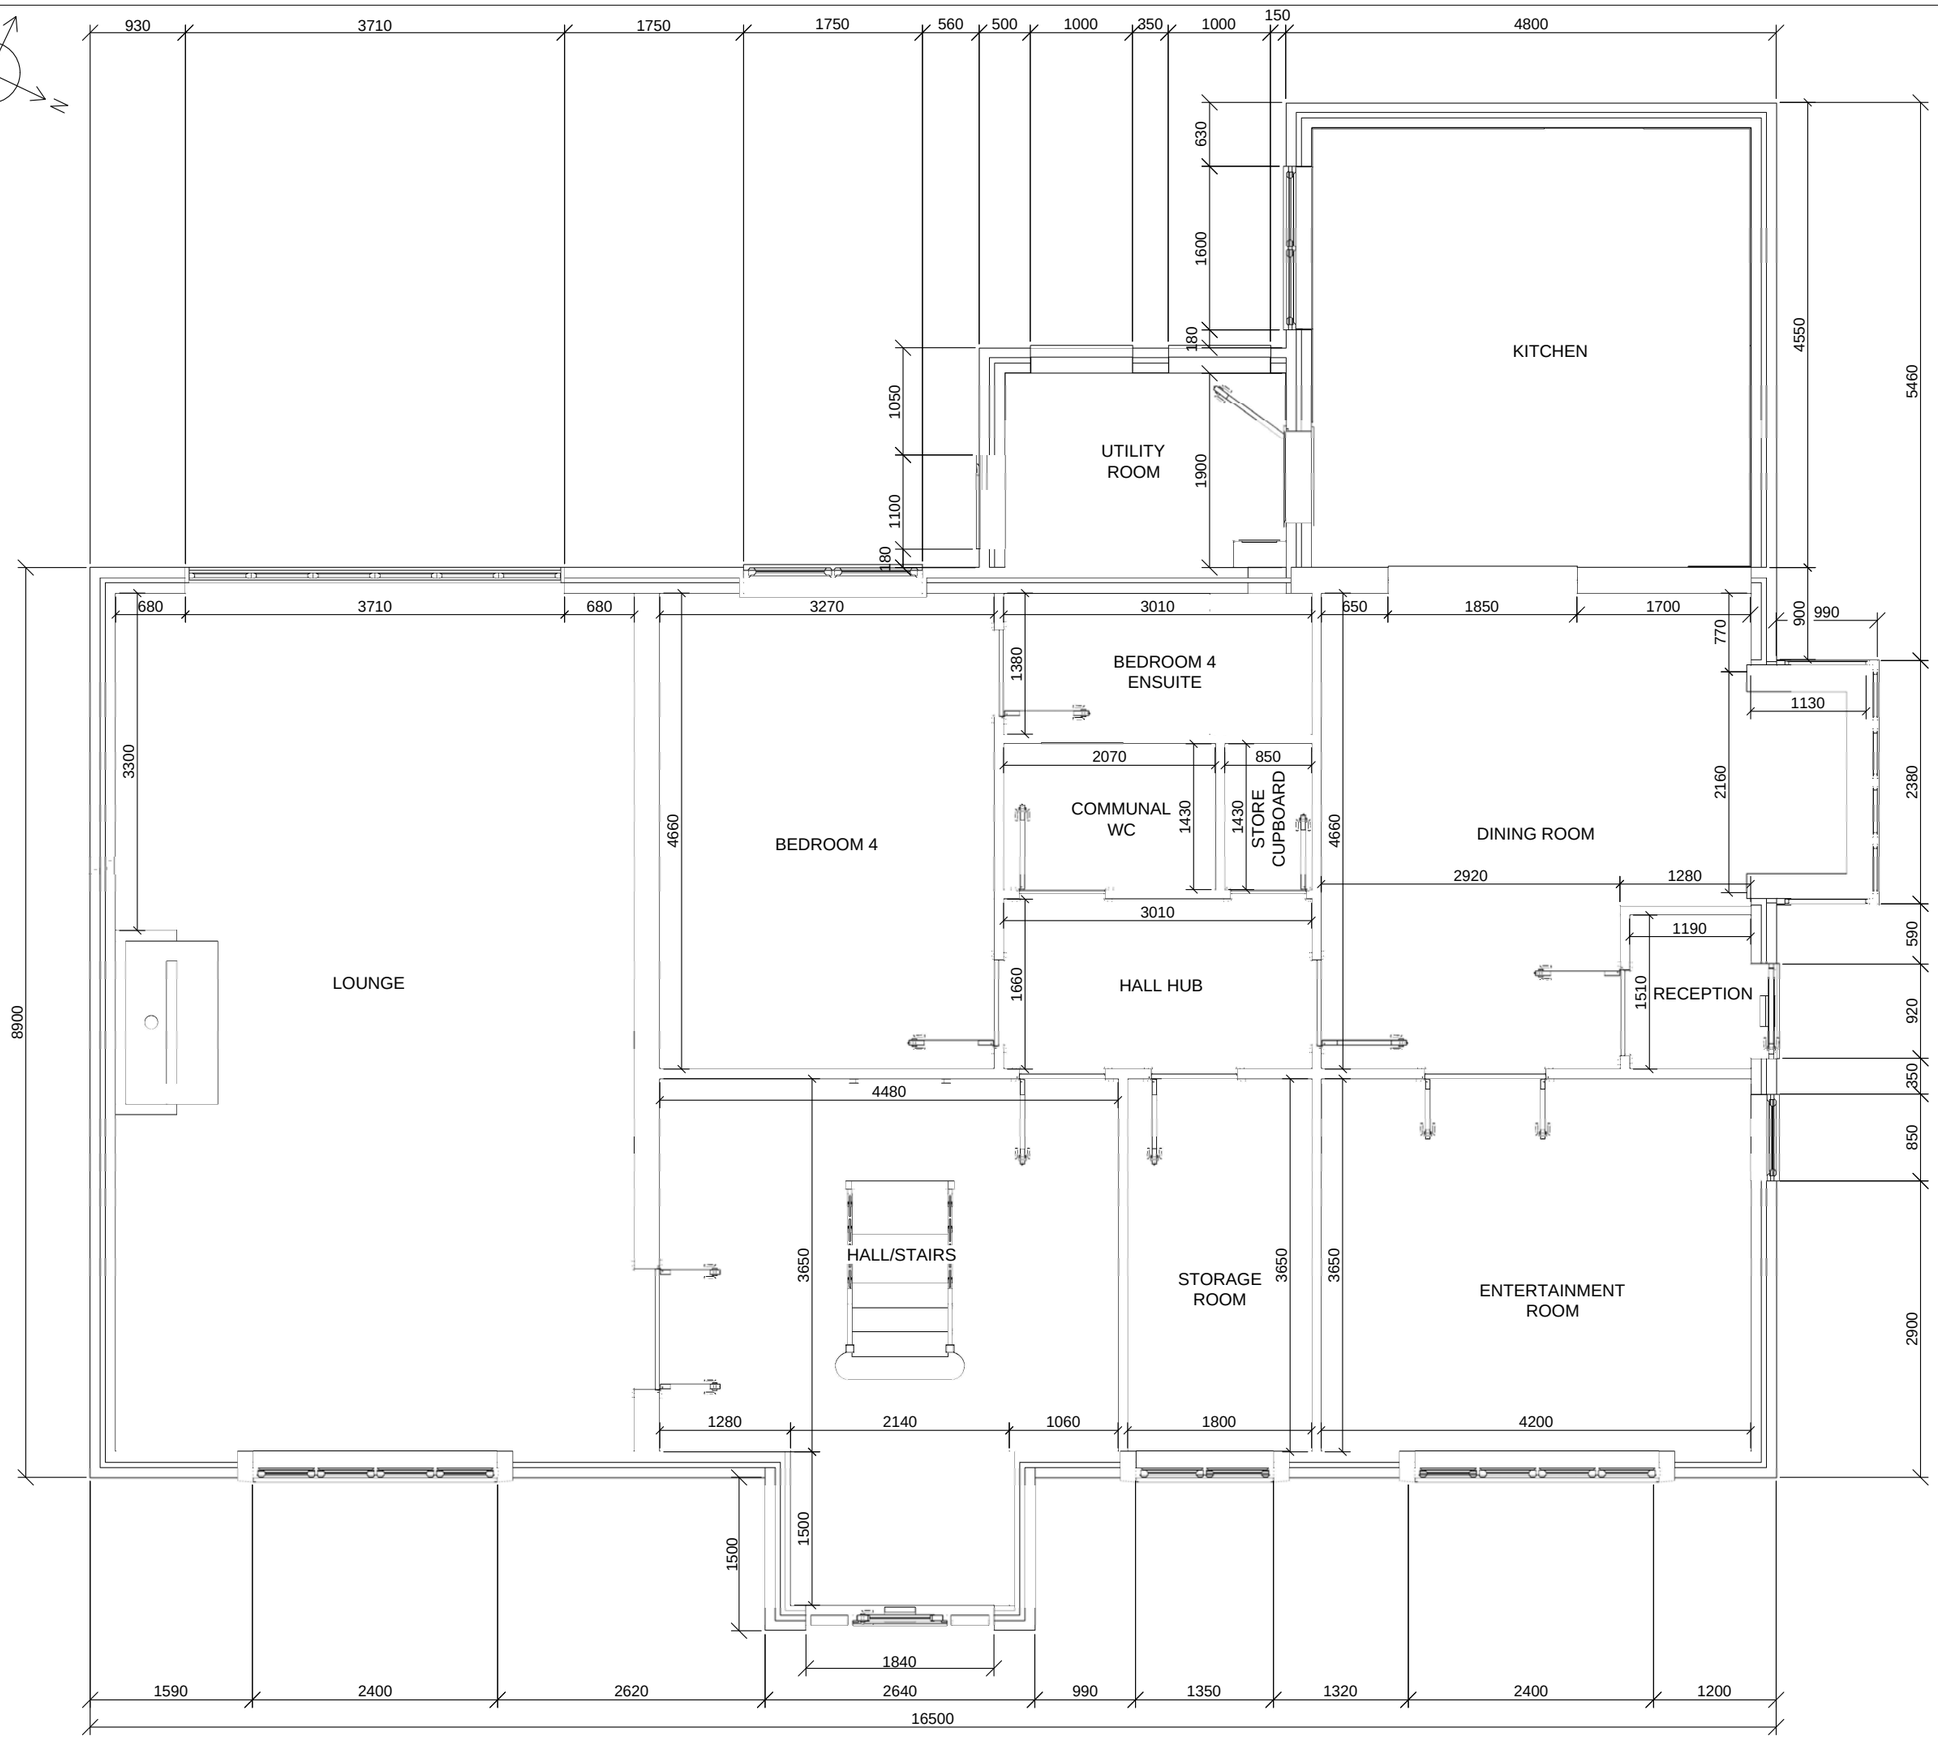

NOTES

1. ALL ROOM SIZES SUBJECT TO MODIFICATION FOLLOWING NO-SITE SURVEY

REV	DESCRIPTION	DATE
P9	REDESIGNED FOLLOWING SITE VISIT, INCORPORATED BUILDERS COMMENTS.	14/01/16
P8	KITCHEN/DINING ROOM REDESIGNED.AND DECKING ADDED TO THE REAR.	04/12/15
P7	RESTORED P3 ROOF DESIGN AND ADDED GLAZED SIDE DOOR EXTENSION.	30/11/15
P6	ROOF REDESIGN	30/10/15
P5	BI-FOLDING DOOR WIDTH INCREASED. KITCHEN SIDE WINDOW CILL HEIGHT ALSO INCREASED.	15/09/15
P4	ROOF REDESIGN, 600mm EXTENSION AND ADDED CURTAIN WALL	15/09/15
P3	VIEWS CHANGES TO PHOTO REALISTIC FOR CLARITY	24/08/15
P2	ROOF TYPE CHANGED FROM FLAT TO PITCHED	21/08/15
P1	APPROVAL	20/08/15

ADDRESS

42 SALTERSBROOK ROAD
DARFIELD
BARNSLEY
SOUTH YORKSHIRE
S73 9AS


PROJECT

PROPOSED REMODELLING OF DETACHED BUNGALOW

TITLE

FLOOR PLAN
GROUND FLOOR

DRAWN BY	DRAWN DATE	STATUS
CMF	20/08/15	APPROVAL
CHECKED BY	CHECKED DATE	ISSUED
PW	--/--/--	20/08/15
SCALE	DRAWING NO	REV
1:60@A3	S73001	P9

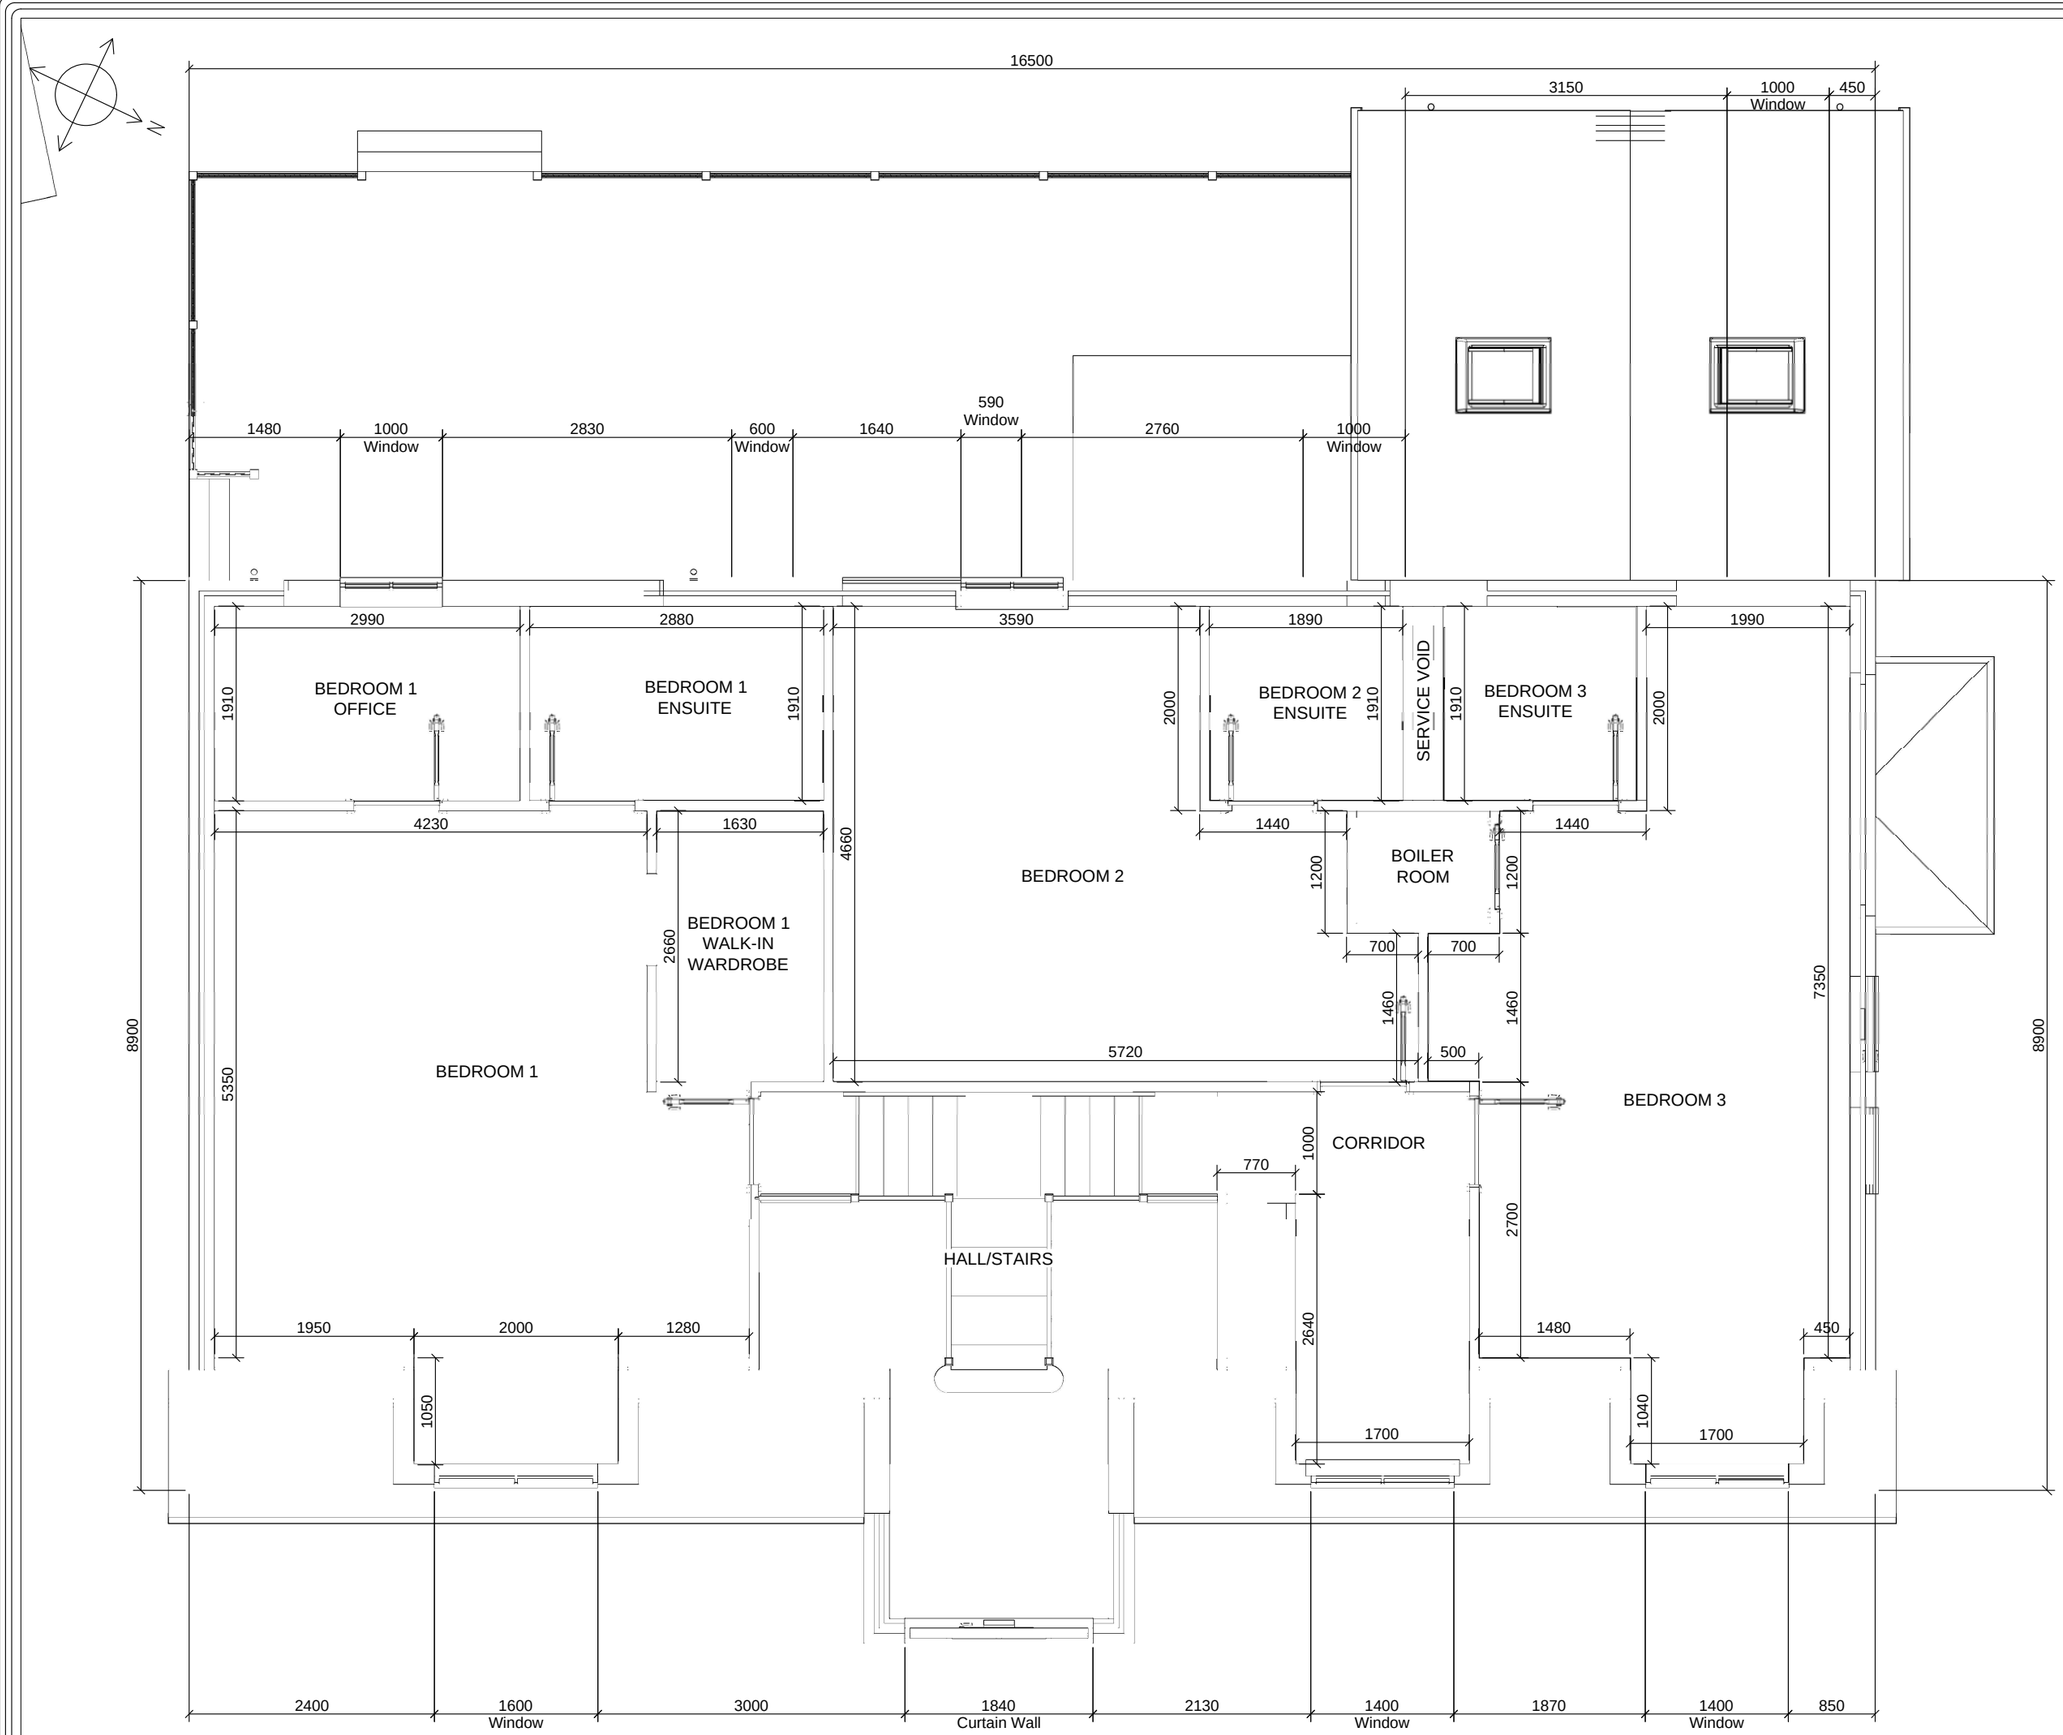

NOTES

1. ALL ROOM SIZES SUBJECT TO MODIFICATION FOLLOWING NO-SITE SURVEY

REV	DESCRIPTION	DATE
P9	REDESIGNED FOLLOWING SITE VISIT, INCORPORATED BUILDERS COMMENTS.	14/01/16
P8	KITCHEN/DINING ROOM REDESIGNED.AND DECKING ADDED TO THE REAR.	04/12/15
P7	RESTORED P3 ROOF DESIGN AND ADDED GLAZED SIDE DOOR EXTENSION.	30/11/15
P6	ROOF REDESIGN	30/10/15
P5	BI-FOLDING DOOR WIDTH INCREASED. KITCHEN SIDE WINDOW CILL HEIGHT ALSO INCREASED.	15/09/15
P4	ROOF REDESIGN, 600mm EXTENSION AND ADDED CURTAIN WALL	15/09/15
P3	VIEWS CHANGES TO PHOTO REALISTIC FOR CLARITY	24/08/15
P2	ROOF TYPE CHANGED FROM FLAT TO PITCHED	21/08/15
P1	APPROVAL	20/08/15

ADDRESS

42 SALTERSBROOK ROAD
DARFIELD
BARNSLEY
SOUTH YORKSHIRE
S73 9AS


PROJECT


PROPOSED REMODELLING OF DETACHED BUNGALOW

TITLE

FLOOR PLAN
FIRST FLOOR

DRAWN BY	DRAWN DATE	STATUS
CMF	20/08/15	APPROVAL
CHECKED BY	CHECKED DATE	ISSUED
PW	--/--/--	20/08/15
SCALE	DRAWING NO	REV
1:60@A3	S73002	P9

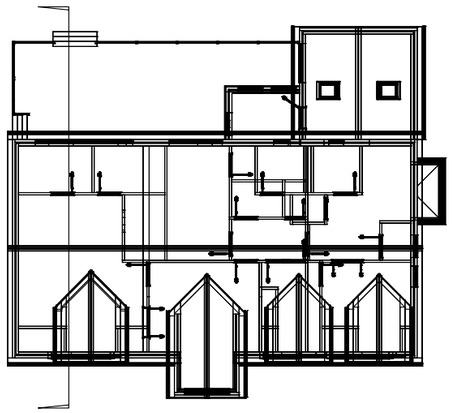

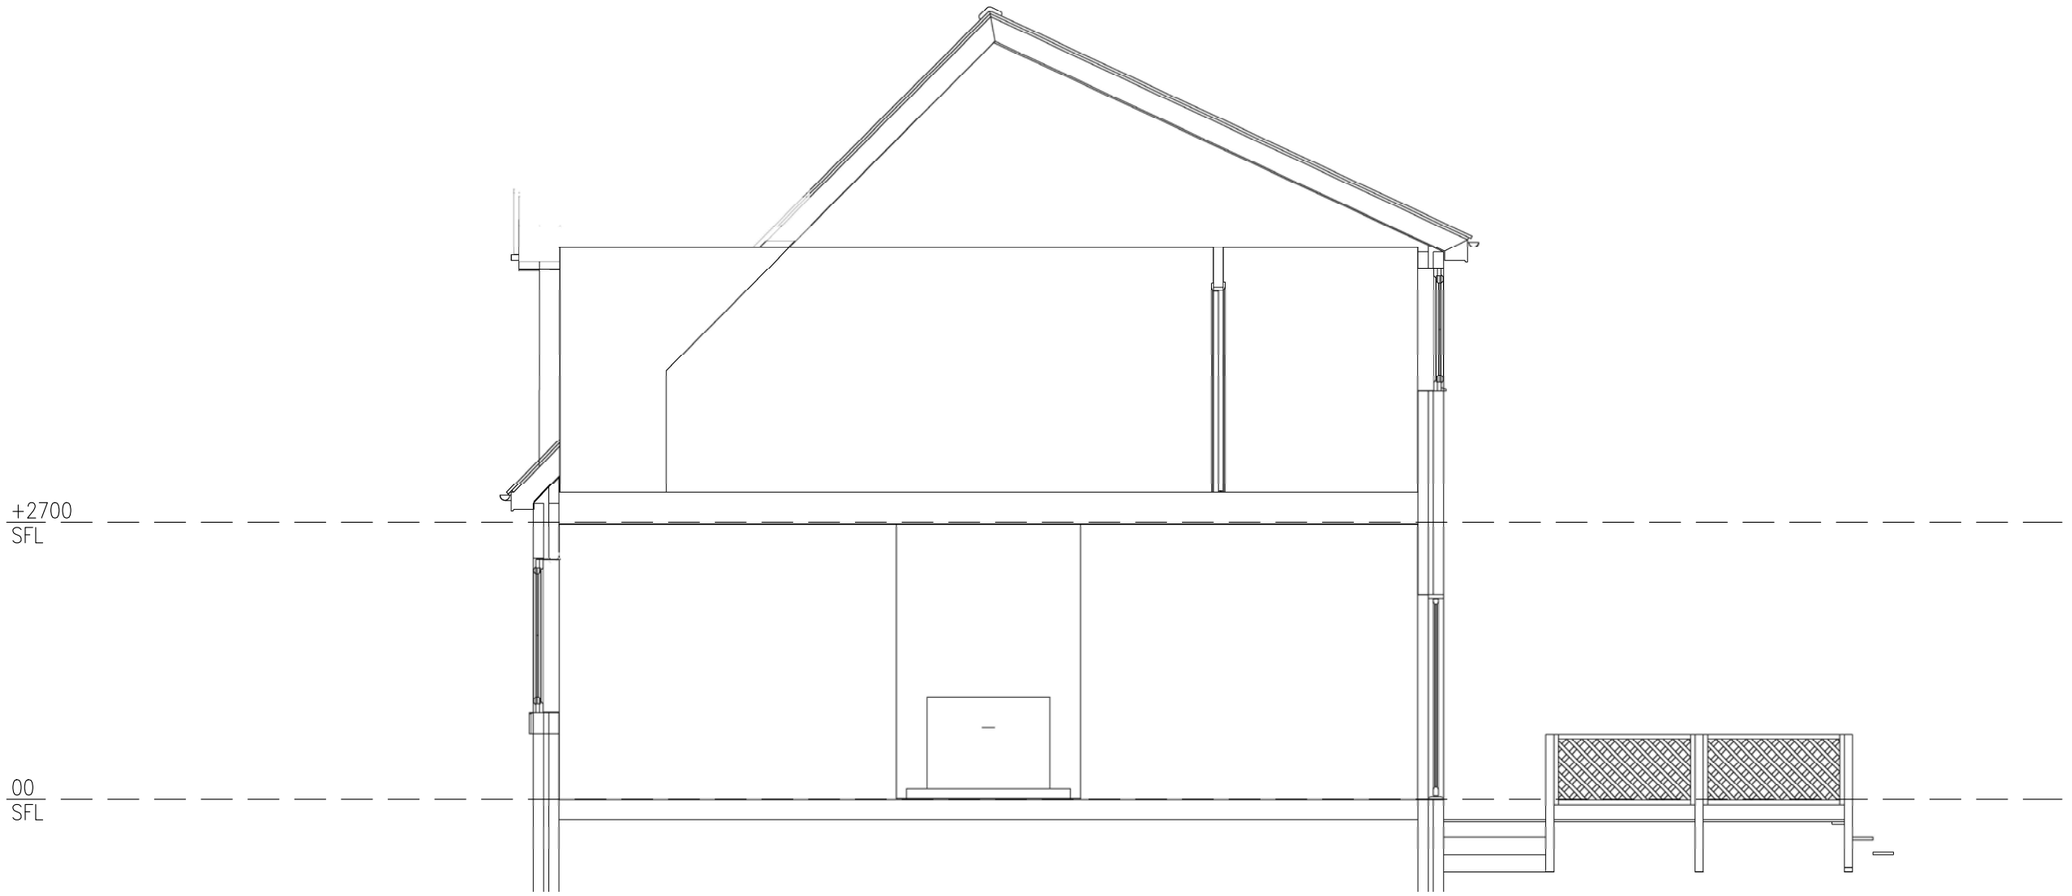

NOTES
1. ALL ROOM SIZES SUBJECT TO MODIFICATION FOLLOWING NO-SITE SURVEY

REV	DESCRIPTION	DATE
P9	REDESIGNED FOLLOWING SITE VISIT, INCORPORATED BUILDERS COMMENTS.	14/01/16
P8	KITCHEN/DINING ROOM REDESIGNED.AND DECKING ADDED TO THE REAR.	04/12/15
P7	RESTORED P3 ROOF DESIGN AND ADDED GLAZED SIDE DOOR EXTENSION.	30/11/15
P6	ROOF REDESIGN	30/10/15
P5	BI-FOLDING DOOR WIDTH INCREASED. KITCHEN SIDE WINDOW CILL HEIGHT ALSO INCREASED.	15/09/15
P4	ROOF REDESIGN, 600mm EXTENSION AND ADDED CURTAIN WALL	15/09/15
P3	VIEWS CHANGES TO PHOTO REALISTIC FOR CLARITY	24/08/15
P2	ROOF TYPE CHANGED FROM FLAT TO PITCHED	21/08/15
P1	APPROVAL	20/08/15

ADDRESS
42 SALTERSBROOK ROAD
DARFIELD
BARNSLEY
SOUTH YORKSHIRE
S73 9AS


PROJECT
PROPOSED REMODELLING OF DETACHED BUNGALOW


TITLE
SECTION VIEW
SECTION AA

DRAWN BY	DRAWN DATE	STATUS
CMF	20/08/15	APPROVAL

CHECKED BY	CHECKED DATE	ISSUED
PW	--/--/--	20/08/15

SCALE	DRAWING NO	REV
1:60@A3	S73003	P9

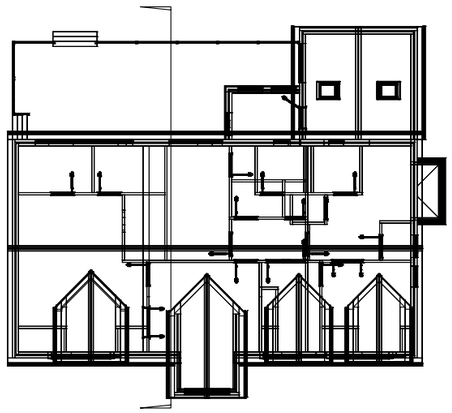

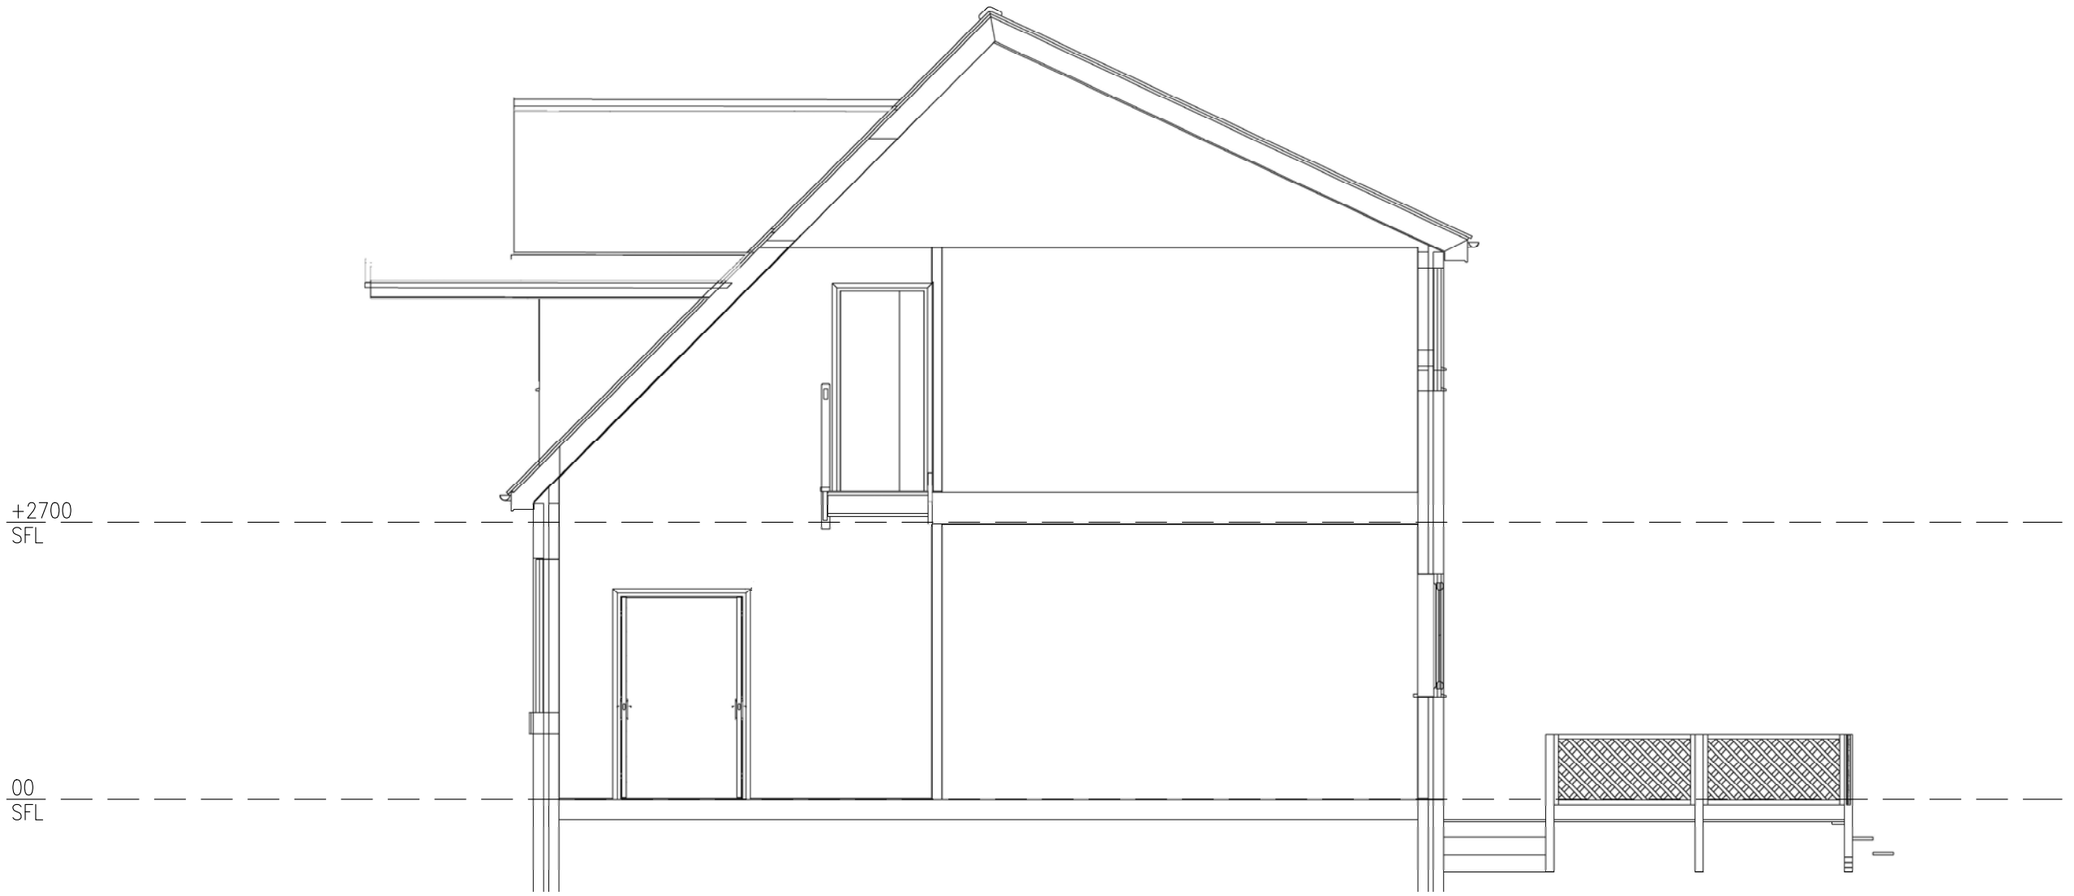

NOTES
1. ALL ROOM SIZES SUBJECT TO MODIFICATION FOLLOWING NO-SITE SURVEY


REV	DESCRIPTION	DATE
P9	REDESIGNED FOLLOWING SITE VISIT, INCORPORATED BUILDERS COMMENTS.	14/01/16
P8	KITCHEN/DINING ROOM REDESIGNED.AND DECKING ADDED TO THE REAR.	04/12/15
P7	RESTORED P3 ROOF DESIGN AND ADDED GLAZED SIDE DOOR EXTENSION.	30/11/15
P6	ROOF REDESIGN	30/10/15
P5	BI-FOLDING DOOR WIDTH INCREASED. KITCHEN SIDE WINDOW CILL HEIGHT ALSO INCREASED.	15/09/15
P4	ROOF REDESIGN, 600mm EXTENSION AND ADDED CURTAIN WALL	15/09/15
P3	VIEWS CHANGES TO PHOTO REALISTIC FOR CLARITY	24/08/15
P2	ROOF TYPE CHANGED FROM FLAT TO PITCHED	21/08/15
P1	APPROVAL	20/08/15

ADDRESS
42 SALTERSBROOK ROAD
DARFIELD
BARNSLEY
SOUTH YORKSHIRE
S73 9AS

PROJECT
PROPOSED REMODELLING OF DETACHED BUNGALOW

TITLE
SECTION VIEW
SECTION CC

DRAWN BY	DRAWN DATE	STATUS
CMF	20/08/15	APPROVAL
CHECKED BY	CHECKED DATE	ISSUED
PW	--/--/--	20/08/15
SCALE	DRAWING NO	REV
1:60@A3	S73005	P9

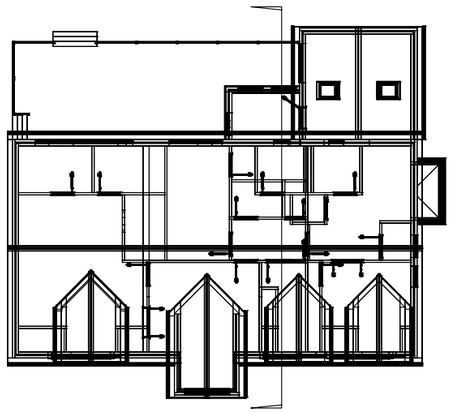



NOTES
1. ALL ROOM SIZES SUBJECT TO MODIFICATION FOLLOWING NO-SITE SURVEY


REV	DESCRIPTION	DATE
P9	REDESIGNED FOLLOWING SITE VISIT, INCORPORATED BUILDERS COMMENTS.	14/01/16
P8	KITCHEN/DINING ROOM REDESIGNED.AND DECKING ADDED TO THE REAR.	04/12/15
P7	RESTORED P3 ROOF DESIGN AND ADDED GLAZED SIDE DOOR EXTENSION.	30/11/15
P6	ROOF REDESIGN	30/10/15
P5	BI-FOLDING DOOR WIDTH INCREASED. KITCHEN SIDE WINDOW CILL HEIGHT ALSO INCREASED.	15/09/15
P4	ROOF REDESIGN, 600mm EXTENSION AND ADDED CURTAIN WALL	15/09/15
P3	VIEWS CHANGES TO PHOTO REALISTIC FOR CLARITY	24/08/15
P2	ROOF TYPE CHANGED FROM FLAT TO PITCHED	21/08/15
P1	APPROVAL	20/08/15

ADDRESS
42 SALTERSBROOK ROAD
DARFIELD
BARNSLEY
SOUTH YORKSHIRE
S73 9AS

PROJECT
PROPOSED REMODELLING OF DETACHED BUNGALOW

TITLE
SECTION VIEW
SECTION FF

DRAWN BY	DRAWN DATE	STATUS
CMF	20/08/15	APPROVAL
CHECKED BY	CHECKED DATE	ISSUED
PW	--/--/--	20/08/15
SCALE	DRAWING NO	REV
1:60@A3	S73007	P9

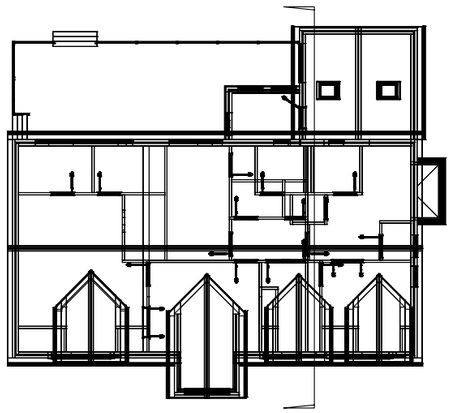



NOTES
1. ALL ROOM SIZES SUBJECT TO MODIFICATION FOLLOWING NO-SITE SURVEY

REV	DESCRIPTION	DATE
P9	REDESIGNED FOLLOWING SITE VISIT, INCORPORATED BUILDERS COMMENTS.	14/01/16
P8	KITCHEN/DINING ROOM REDESIGNED.AND DECKING ADDED TO THE REAR.	04/12/15
P7	RESTORED P3 ROOF DESIGN AND ADDED GLAZED SIDE DOOR EXTENSION.	30/11/15
P6	ROOF REDESIGN	30/10/15
P5	BI-FOLDING DOOR WIDTH INCREASED. KITCHEN SIDE WINDOW CILL HEIGHT ALSO INCREASED.	15/09/15
P4	ROOF REDESIGN, 600mm EXTENSION AND ADDED CURTAIN WALL	15/09/15
P3	VIEWS CHANGES TO PHOTO REALISTIC FOR CLARITY	24/08/15
P2	ROOF TYPE CHANGED FROM FLAT TO PITCHED	21/08/15
P1	APPROVAL	20/08/15

ADDRESS
42 SALTERSBROOK ROAD
DARFIELD
BARNSLEY
SOUTH YORKSHIRE
S73 9AS


PROJECT
PROPOSED REMODELLING OF DETACHED BUNGALOW

TITLE
SECTION VIEW
SECTION GG

DRAWN BY	DRAWN DATE	STATUS
CMF	20/08/15	APPROVAL

CHECKED BY	CHECKED DATE	ISSUED
PW	--/--/--	20/08/15

SCALE	DRAWING NO	REV
1:60@A3	S73008	P9

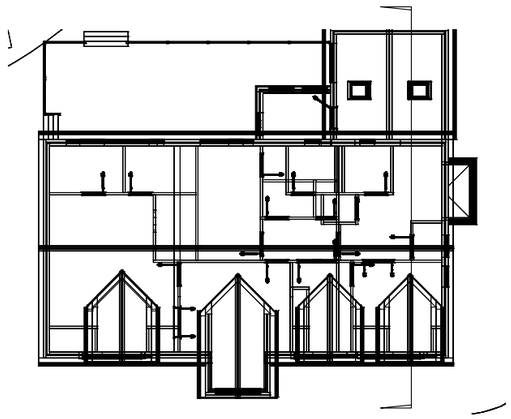



NOTES
1. ALL ROOM SIZES SUBJECT TO MODIFICATION FOLLOWING NO-SITE SURVEY

REV	DESCRIPTION	DATE
P9	REDESIGNED FOLLOWING SITE VISIT, INCORPORATED BUILDERS COMMENTS.	14/01/16
P8	KITCHEN/DINING ROOM REDESIGNED.AND DECKING ADDED TO THE REAR.	04/12/15
P7	RESTORED P3 ROOF DESIGN AND ADDED GLAZED SIDE DOOR EXTENSION.	30/11/15
P6	ROOF REDESIGN	30/10/15
P5	BI-FOLDING DOOR WIDTH INCREASED. KITCHEN SIDE WINDOW CILL HEIGHT ALSO INCREASED.	15/09/15
P4	ROOF REDESIGN, 600mm EXTENSION AND ADDED CURTAIN WALL	15/09/15
P3	VIEWS CHANGES TO PHOTO REALISTIC FOR CLARITY	24/08/15
P2	ROOF TYPE CHANGED FROM FLAT TO PITCHED	21/08/15
P1	APPROVAL	20/08/15

ADDRESS
42 SALTERSBROOK ROAD
DARFIELD
BARNSLEY
SOUTH YORKSHIRE
S73 9AS

PROJECT
PROPOSED REMODELLING OF DETACHED BUNGALOW

TITLE
SECTION VIEW
SECTION HH

DRAWN BY	DRAWN DATE	STATUS
CMF	20/08/15	APPROVAL

CHECKED BY	CHECKED DATE	ISSUED
PW	--/--/--	20/08/15

SCALE	DRAWING NO	REV
1:60@A3	S73009	P9



NOTES

1. ALL ROOM SIZES SUBJECT TO MODIFICATION FOLLOWING NO-SITE SURVEY

REV	DESCRIPTION	DATE
P9	REDESIGNED FOLLOWING SITE VISIT, INCORPORATED BUILDERS COMMENTS.	14/01/16
P8	KITCHEN/DINING ROOM REDESIGNED.AND DECKING ADDED TO THE REAR.	04/12/15
P7	RESTORED P3 ROOF DESIGN AND ADDED GLAZED SIDE DOOR EXTENSION.	30/11/15
P6	ROOF REDESIGN	30/10/15
P5	BI-FOLDING DOOR WIDTH INCREASED. KITCHEN SIDE WINDOW CILL HEIGHT ALSO INCREASED.	15/09/15
P4	ROOF REDESIGN, 600mm EXTENSION AND ADDED CURTAIN WALL	15/09/15
P3	VIEWS CHANGES TO PHOTO REALISTIC FOR CLARITY	24/08/15
P2	ROOF TYPE CHANGED FROM FLAT TO PITCHED	21/08/15
P1	APPROVAL	20/08/15

ADDRESS

42 SALTERSBROOK ROAD
DARFIELD
BARNSLEY
SOUTH YORKSHIRE
S73 9AS


PROJECT

PROPOSED REMODELLING OF DETACHED BUNGALOW

TITLE

PLAN & ELEVATION VIEWS
FRONT ELEVATION

DRAWN BY	DRAWN DATE	STATUS
CMF	20/08/15	APPROVAL
CHECKED BY	CHECKED DATE	ISSUED
PW	--/--/--	20/08/15
SCALE	DRAWING NO	REV
1:60@A3	S73010	P9

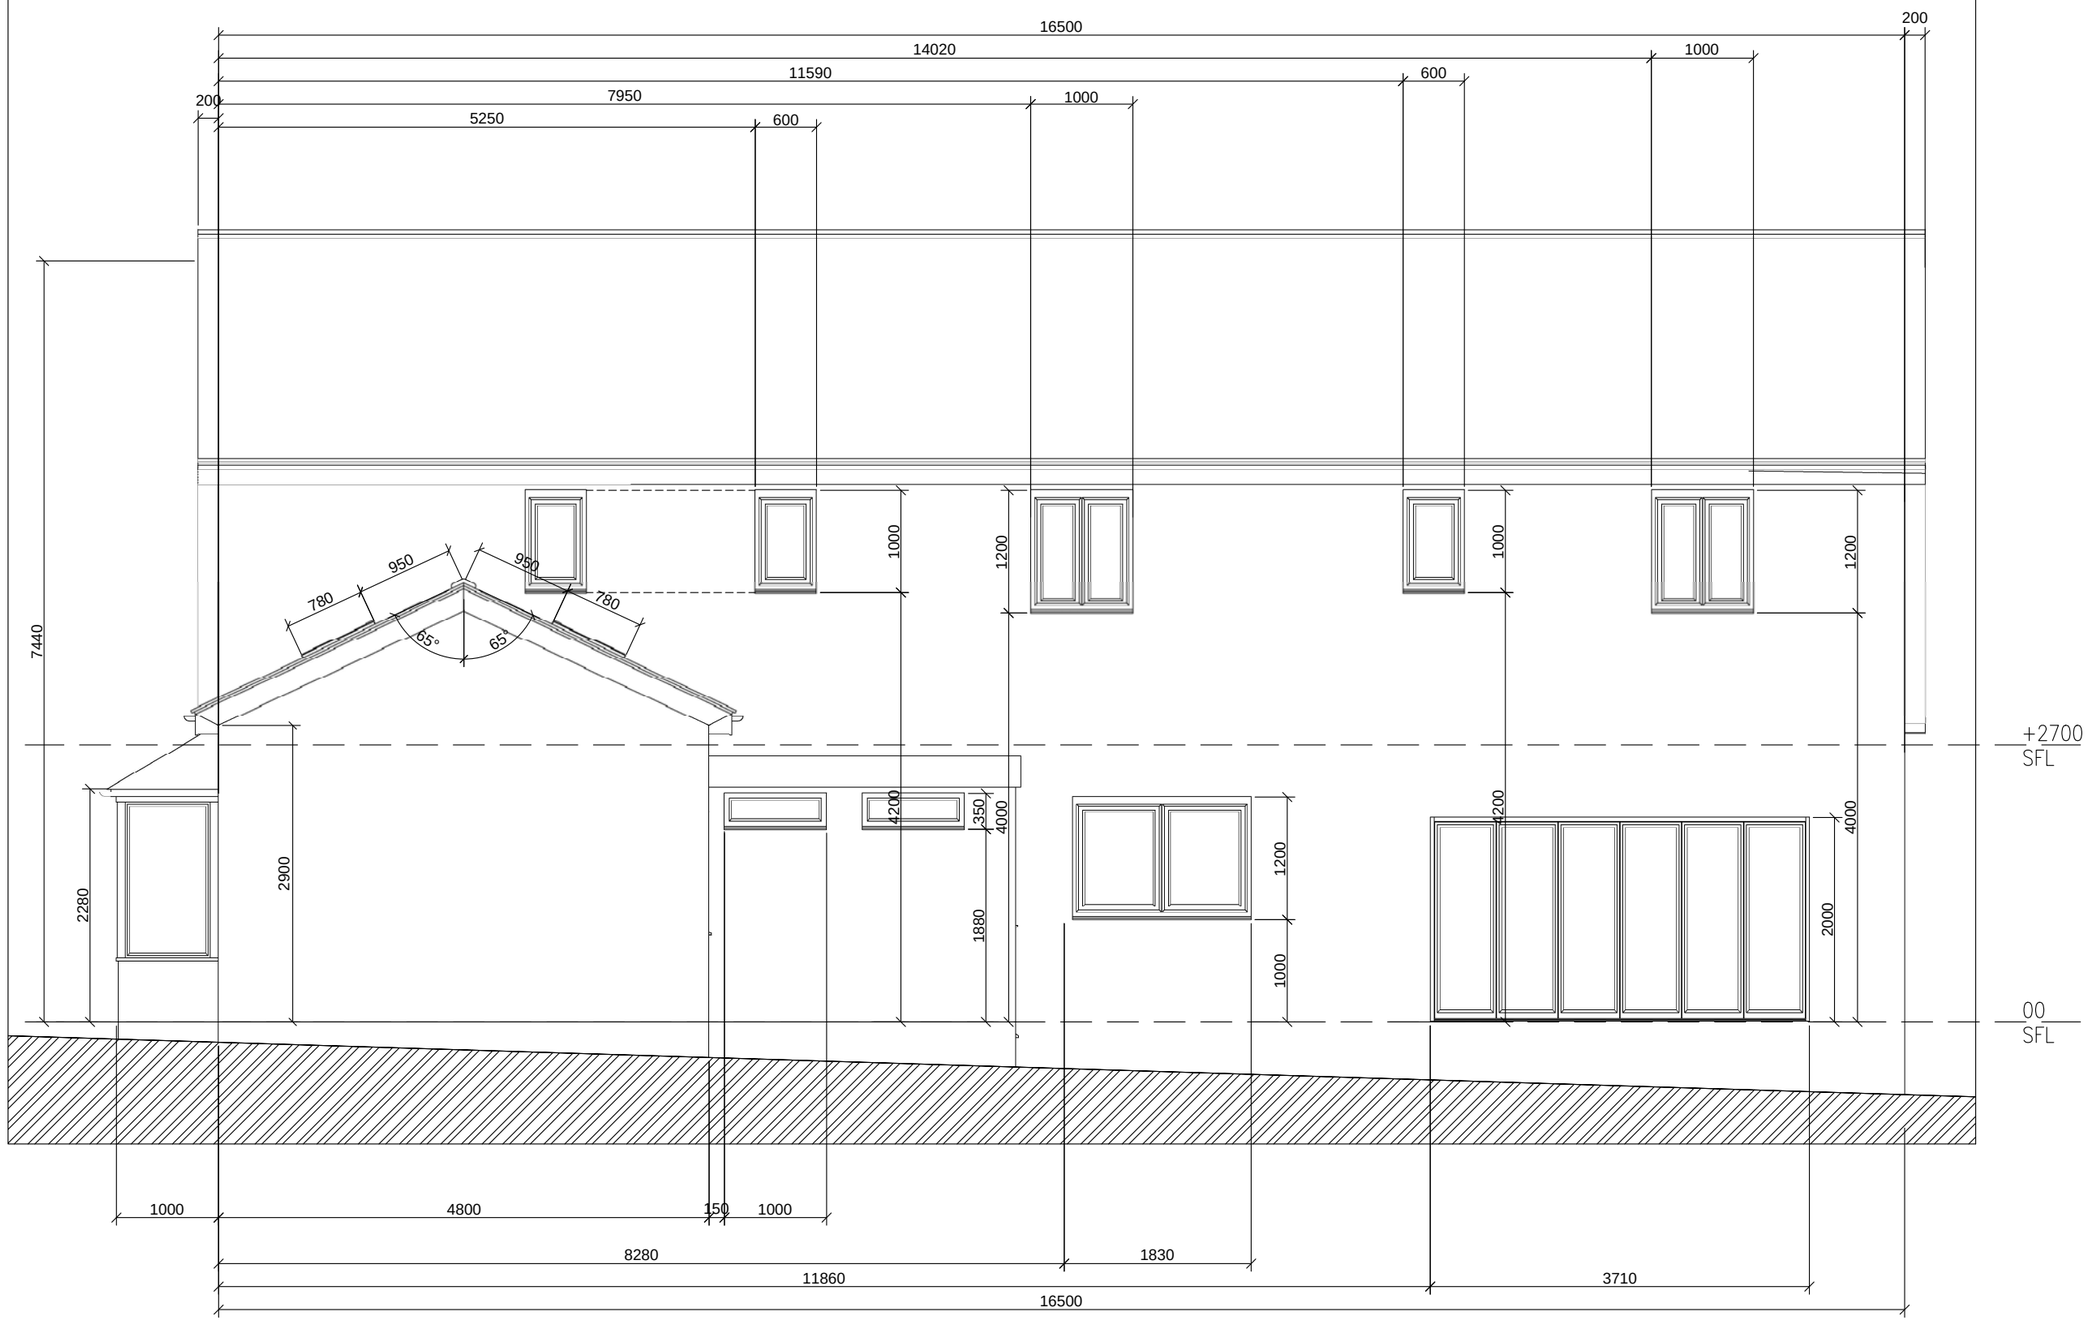

NOTES

1. ALL ROOM SIZES SUBJECT TO MODIFICATION FOLLOWING NO-SITE SURVEY

REV	DESCRIPTION	DATE
P9	REDESIGNED FOLLOWING SITE VISIT, INCORPORATED BUILDERS COMMENTS.	14/01/16
P8	KITCHEN/DINING ROOM REDESIGNED.AND DECKING ADDED TO THE REAR.	04/12/15
P7	RESTORED P3 ROOF DESIGN AND ADDED GLAZED SIDE DOOR EXTENSION.	30/11/15
P6	ROOF REDESIGN	30/10/15
P5	BI-FOLDING DOOR WIDTH INCREASED. KITCHEN SIDE WINDOW CILL HEIGHT ALSO INCREASED.	15/09/15
P4	ROOF REDESIGN, 600mm EXTENSION AND ADDED CURTAIN WALL	15/09/15
P3	VIEWS CHANGES TO PHOTO REALISTIC FOR CLARITY	24/08/15
P2	ROOF TYPE CHANGED FROM FLAT TO PITCHED	21/08/15
P1	APPROVAL	20/08/15

ADDRESS

42 SALTERSBROOK ROAD
DARFIELD
BARNSLEY
SOUTH YORKSHIRE
S73 9AS


PROJECT

PROPOSED REMODELLING OF DETACHED BUNGALOW

TITLE

PLAN & ELEVATION VIEWS
REAR ELEVATION

DRAWN BY	DRAWN DATE	STATUS
CMF	20/08/15	APPROVAL
CHECKED BY	CHECKED DATE	ISSUED
PW	--/--/--	20/08/15
SCALE	DRAWING NO	REV
1:60@A3	S73011	P9

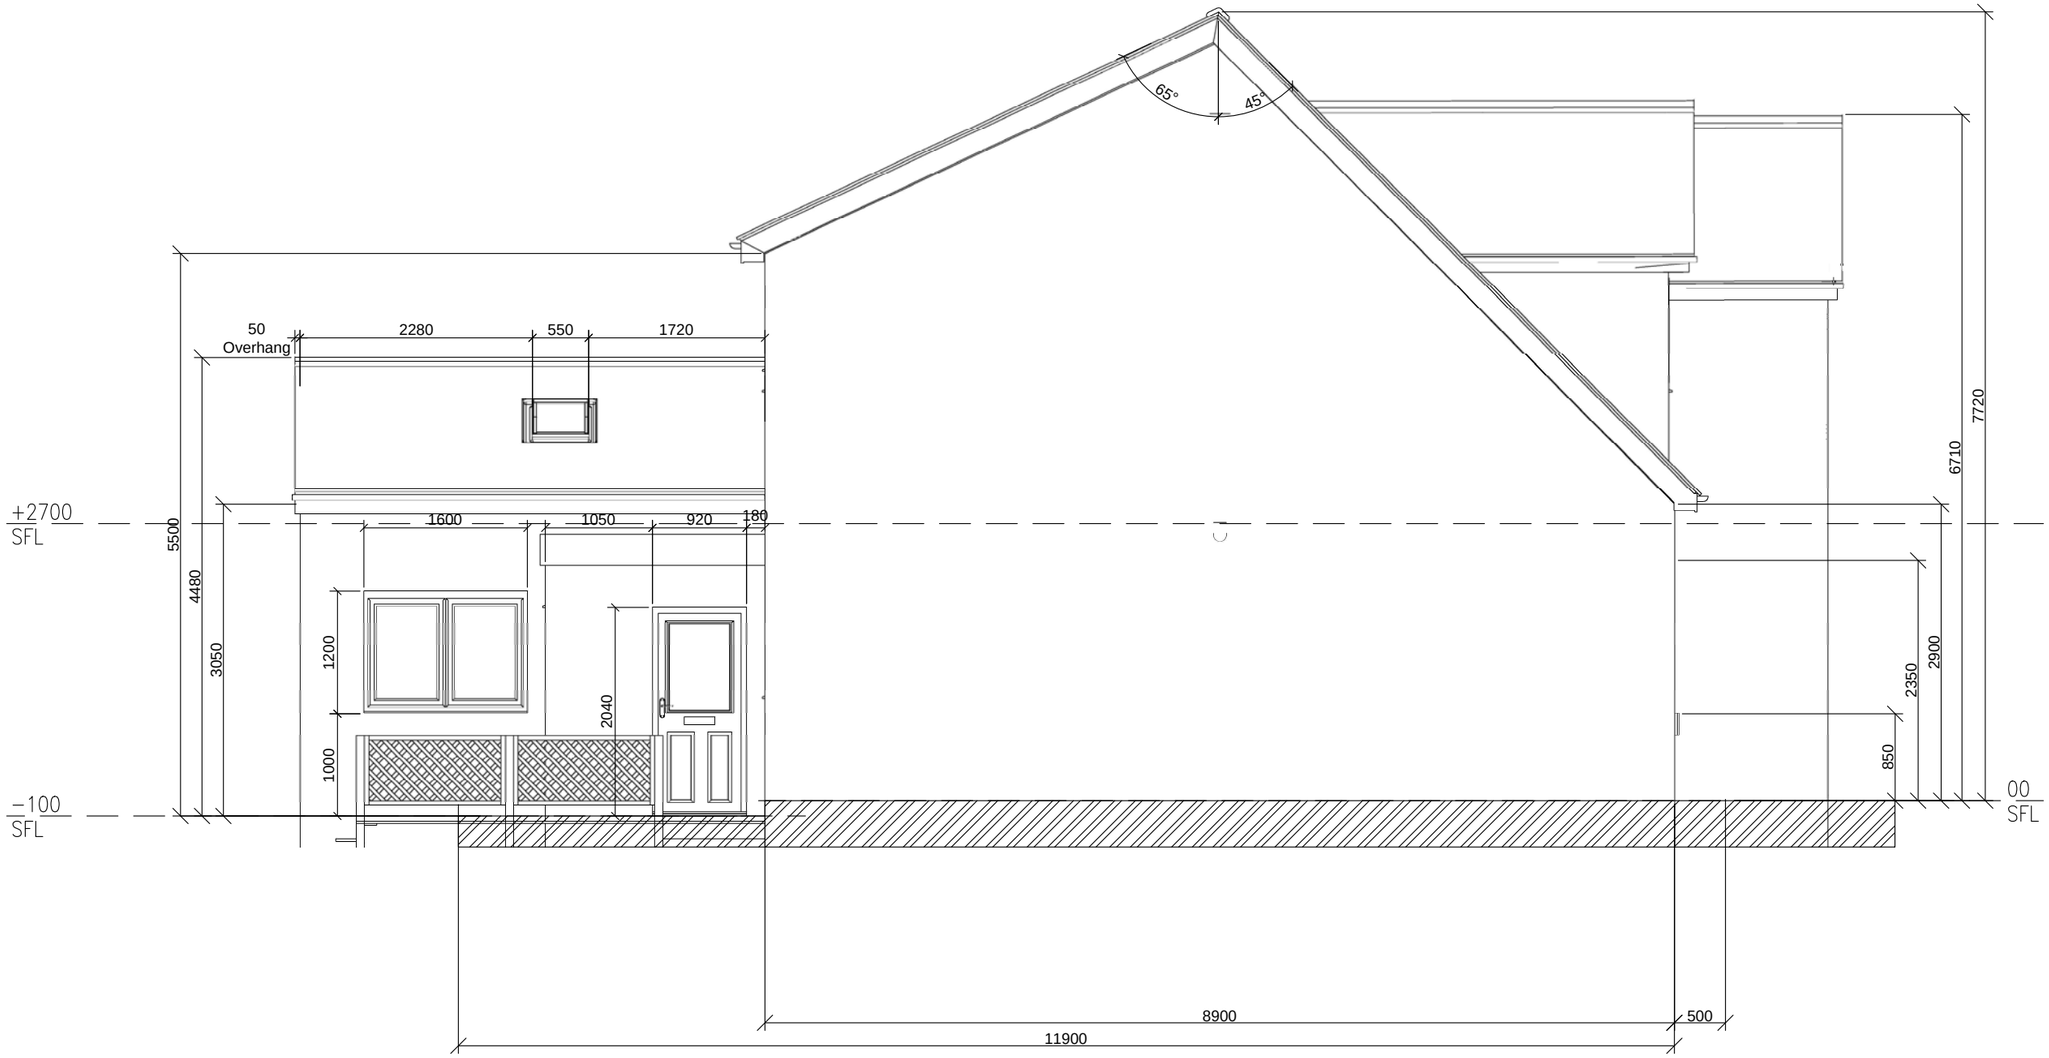

NOTES

1. ALL ROOM SIZES SUBJECT TO MODIFICATION FOLLOWING NO-SITE SURVEY

REV	DESCRIPTION	DATE
P9	REDESIGNED FOLLOWING SITE VISIT, INCORPORATED BUILDERS COMMENTS.	14/01/16
P8	KITCHEN/DINING ROOM REDESIGNED.AND DECKING ADDED TO THE REAR.	04/12/15
P7	RESTORED P3 ROOF DESIGN AND ADDED GLAZED SIDE DOOR EXTENSION.	30/11/15
P6	ROOF REDESIGN	30/10/15
P5	BI-FOLDING DOOR WIDTH INCREASED. KITCHEN SIDE WINDOW CILL HEIGHT ALSO INCREASED.	15/09/15
P4	ROOF REDESIGN, 600mm EXTENSION AND ADDED CURTAIN WALL	15/09/15
P3	VIEWS CHANGES TO PHOTO REALISTIC FOR CLARITY	24/08/15
P2	ROOF TYPE CHANGED FROM FLAT TO PITCHED	21/08/15
P1	APPROVAL	20/08/15

ADDRESS

42 SALTERSBROOK ROAD
DARFIELD
BARNSLEY
SOUTH YORKSHIRE
S73 9AS


PROJECT

PROPOSED REMODELLING OF DETACHED BUNGALOW

TITLE

PLAN & ELEVATION VIEWS
LEFT ELEVATION

DRAWN BY	DRAWN DATE	STATUS
CMF	20/08/15	APPROVAL
CHECKED BY	CHECKED DATE	ISSUED
PW	--/--/--	20/08/15
SCALE	DRAWING NO	REV
1:60@A3	S73012	P9

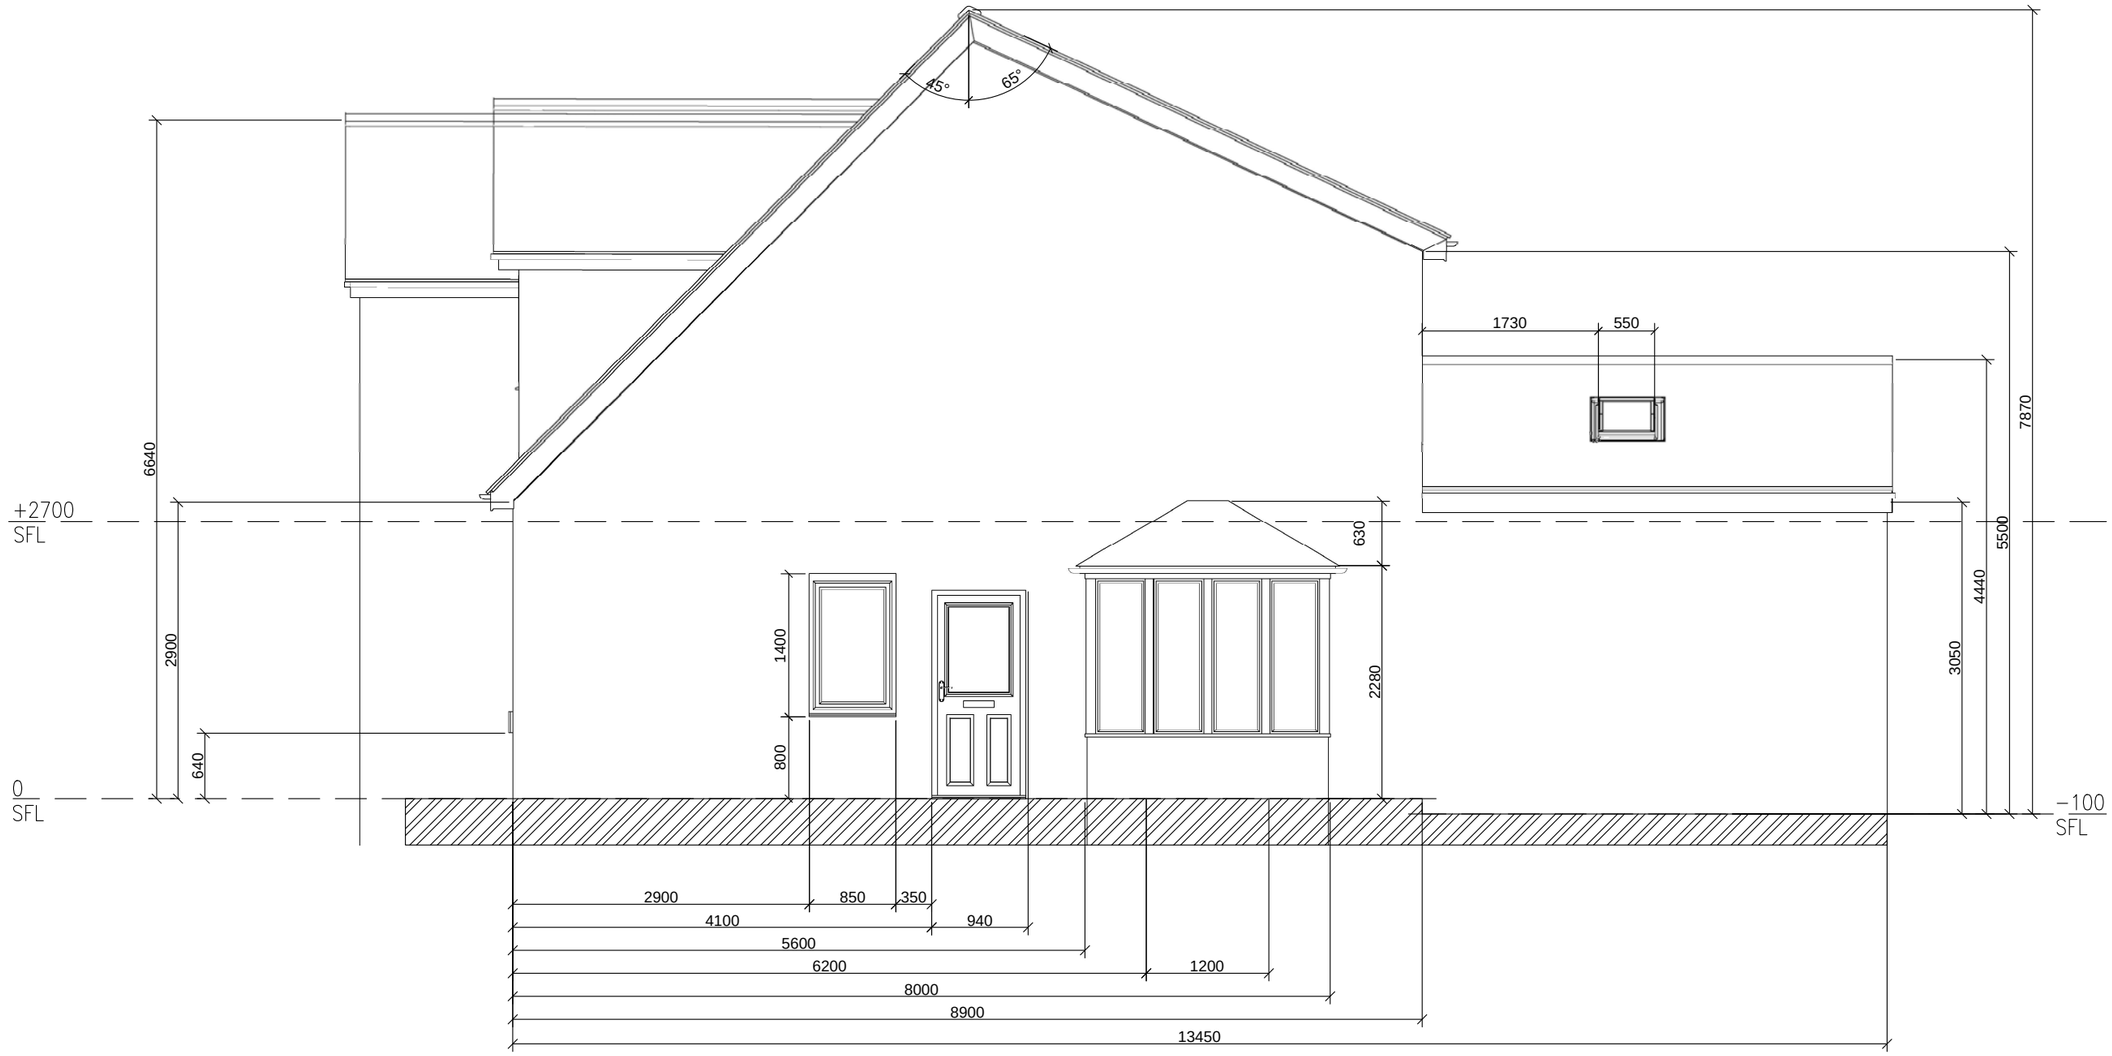

NOTES

1. ALL ROOM SIZES SUBJECT TO MODIFICATION FOLLOWING NO-SITE SURVEY

REV	DESCRIPTION	DATE
P9	REDESIGNED FOLLOWING SITE VISIT, INCORPORATED BUILDERS COMMENTS.	14/01/16
P8	KITCHEN/DINING ROOM REDESIGNED.AND DECKING ADDED TO THE REAR.	04/12/15
P7	RESTORED P3 ROOF DESIGN AND ADDED GLAZED SIDE DOOR EXTENSION.	30/11/15
P6	ROOF REDESIGN	30/10/15
P5	BI-FOLDING DOOR WIDTH INCREASED. KITCHEN SIDE WINDOW CILL HEIGHT ALSO INCREASED.	15/09/15
P4	ROOF REDESIGN, 600mm EXTENSION AND ADDED CURTAIN WALL	15/09/15
P3	VIEWS CHANGES TO PHOTO REALISTIC FOR CLARITY	24/08/15
P2	ROOF TYPE CHANGED FROM FLAT TO PITCHED	21/08/15
P1	APPROVAL	20/08/15

ADDRESS

42 SALTERSBROOK ROAD
DARFIELD
BARNSLEY
SOUTH YORKSHIRE
S73 9AS


PROJECT

PROPOSED REMODELLING OF DETACHED BUNGALOW

TITLE

PLAN & ELEVATION VIEWS
RIGHT ELEVATION

DRAWN BY	DRAWN DATE	STATUS
CMF	20/08/15	APPROVAL
CHECKED BY	CHECKED DATE	ISSUED
PW	--/--/--	20/08/15
SCALE	DRAWING NO	REV
1:60@A3	S73013	P9

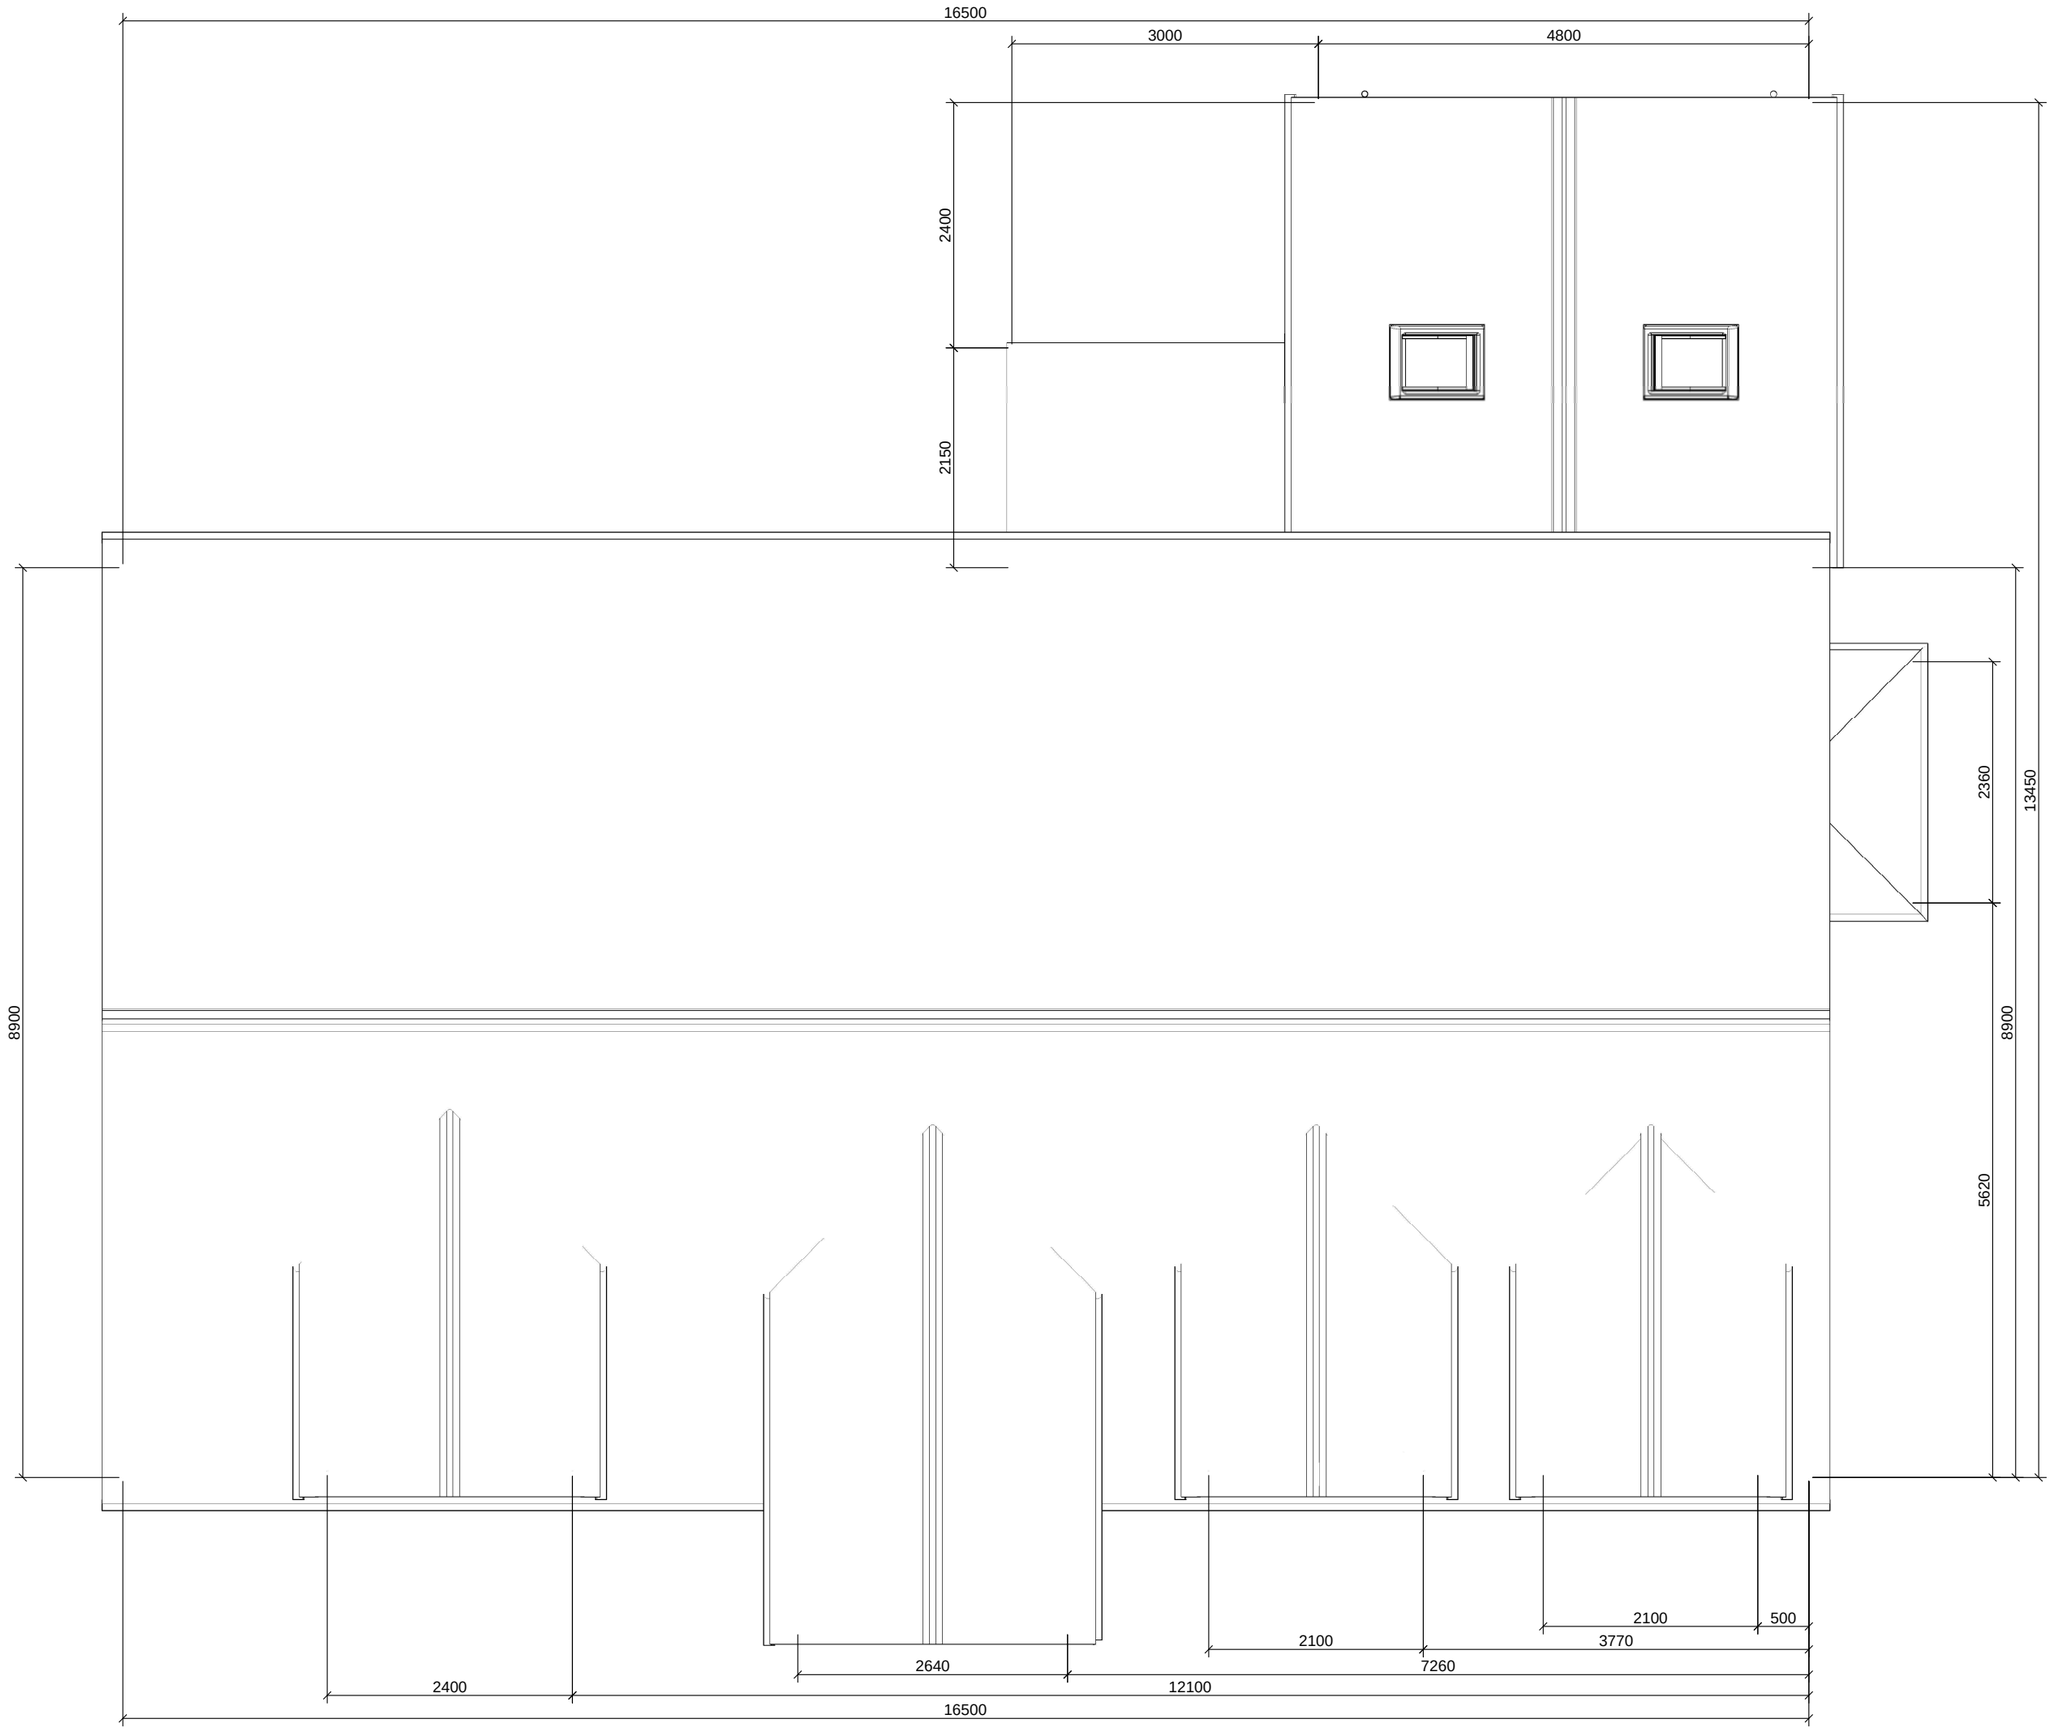

NOTES

1. ALL ROOM SIZES SUBJECT TO MODIFICATION FOLLOWING NO-SITE SURVEY

REV	DESCRIPTION	DATE
P9	REDESIGNED FOLLOWING SITE VISIT, INCORPORATED BUILDERS COMMENTS.	14/01/16
P8	KITCHEN/DINING ROOM REDESIGNED.AND DECKING ADDED TO THE REAR.	04/12/15
P7	RESTORED P3 ROOF DESIGN AND ADDED GLAZED SIDE DOOR EXTENSION.	30/11/15
P6	ROOF REDESIGN	30/10/15
P5	BI-FOLDING DOOR WIDTH INCREASED. KITCHEN SIDE WINDOW CILL HEIGHT ALSO INCREASED.	15/09/15
P4	ROOF REDESIGN, 600mm EXTENSION AND ADDED CURTAIN WALL	15/09/15
P3	VIEWS CHANGES TO PHOTO REALISTIC FOR CLARITY	24/08/15
P2	ROOF TYPE CHANGED FROM FLAT TO PITCHED	21/08/15
P1	APPROVAL	20/08/15

ADDRESS

42 SALTERSBROOK ROAD
DARFIELD
BARNSLEY
SOUTH YORKSHIRE
S73 9AS

PROJECT

PROPOSED REMODELLING OF DETACHED BUNGALOW

TITLE

PLAN & ELEVATION VIEWS
PLAN VIEW

DRAWN BY	DRAWN DATE	STATUS
CMF	20/08/15	APPROVAL
CHECKED BY	CHECKED DATE	ISSUED
PW	--/--/--	20/08/15
SCALE	DRAWING NO	REV
1:60@A3	S73014	P9