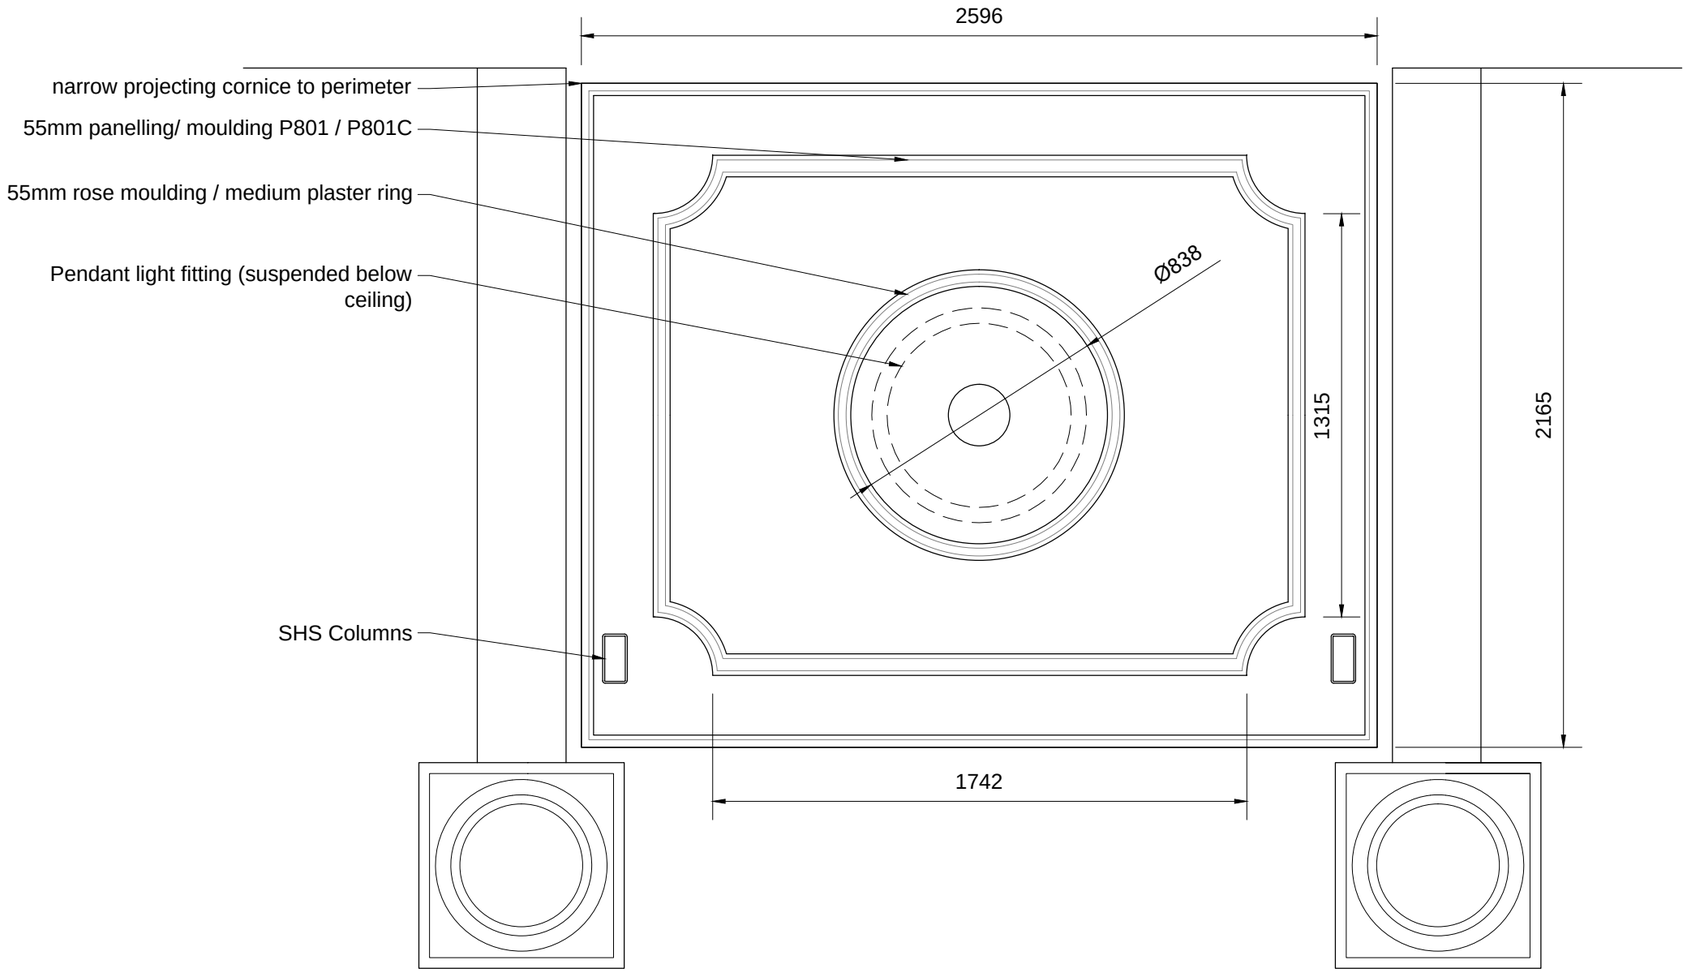


Proposed Reflected Ceiling Plan 1:20

THIS DRAWING IS PRODUCED FOR USE IN THIS PROJECT ONLY AND MAY NOT BE USED FOR ANY OTHER PURPOSE. NPS PROPERTY CONSULTANTS LTD ACCEPT NO LIABILITY FOR THE USE OF THIS DRAWING OTHER THAN THE PURPOSE FOR WHICH IT WAS INTENDED IN CONNECTION WITH THIS PROJECT AS RECORDED IN THE 'PURPOSE FOR ISSUE' AND 'FILE STATUS CODE'.

THIS DRAWING MAY NOT BE REPRODUCED IN ANY FORM WITHOUT PRIOR WRITTEN AGREEMENT OF NPS PROPERTY CONSULTANTS LTD.

© CROWN COPYRIGHT AND DATABASE RIGHTS 2017 ORDNANCE SURVEY LICENCE NUMBER 100022264

ORIGINAL SHEET SIZE
A3

REV	DRAWN	DATE	CHECKED	DATE	APPROVED	DATE
P1						

FIRST ISSUE

COMMENT

CLIENT
BMBC

TITLE
Cannon Hall Museum Entrance Improvements

PROJECT
Proposed Ceiling Details

nps group

NPS Barnsley Ltd
Gateway Plaza, Sackville St, Barnsley, South Yorkshire, S70 2RD,
Tel: 01226 774605; Email: barnsley@nps.co.uk
web:www.nps.co.uk

SCALES	DISCIPLINE	PROJECT NUMBER
1:20	ARCH	00-0-0000

DRAWING NUMBER	REV CODE
NPS-DR-A-(00)-501	P1

STATUS CODE	PURPOSE OF ISSUE	DRAWN
D1	INFORMATION	GH

File Path: G:\Working Documentation - Projects\Design Folder\2017_Projects\07-17-17-1-1093 Cannon Hall Museum - Entrance Alterations\2.0_Design Folder\2.02_Drawings\1.0_Architects\04_Sheet\17-1-1093_501 CeilingDetails.dwg, Saved: 16 October 2017 13:17:43, By: Hinchliffe , Gemma

Date Plotted: 16 October 2017 13:22:39

© COPYRIGHT NPS GROUP 2017