

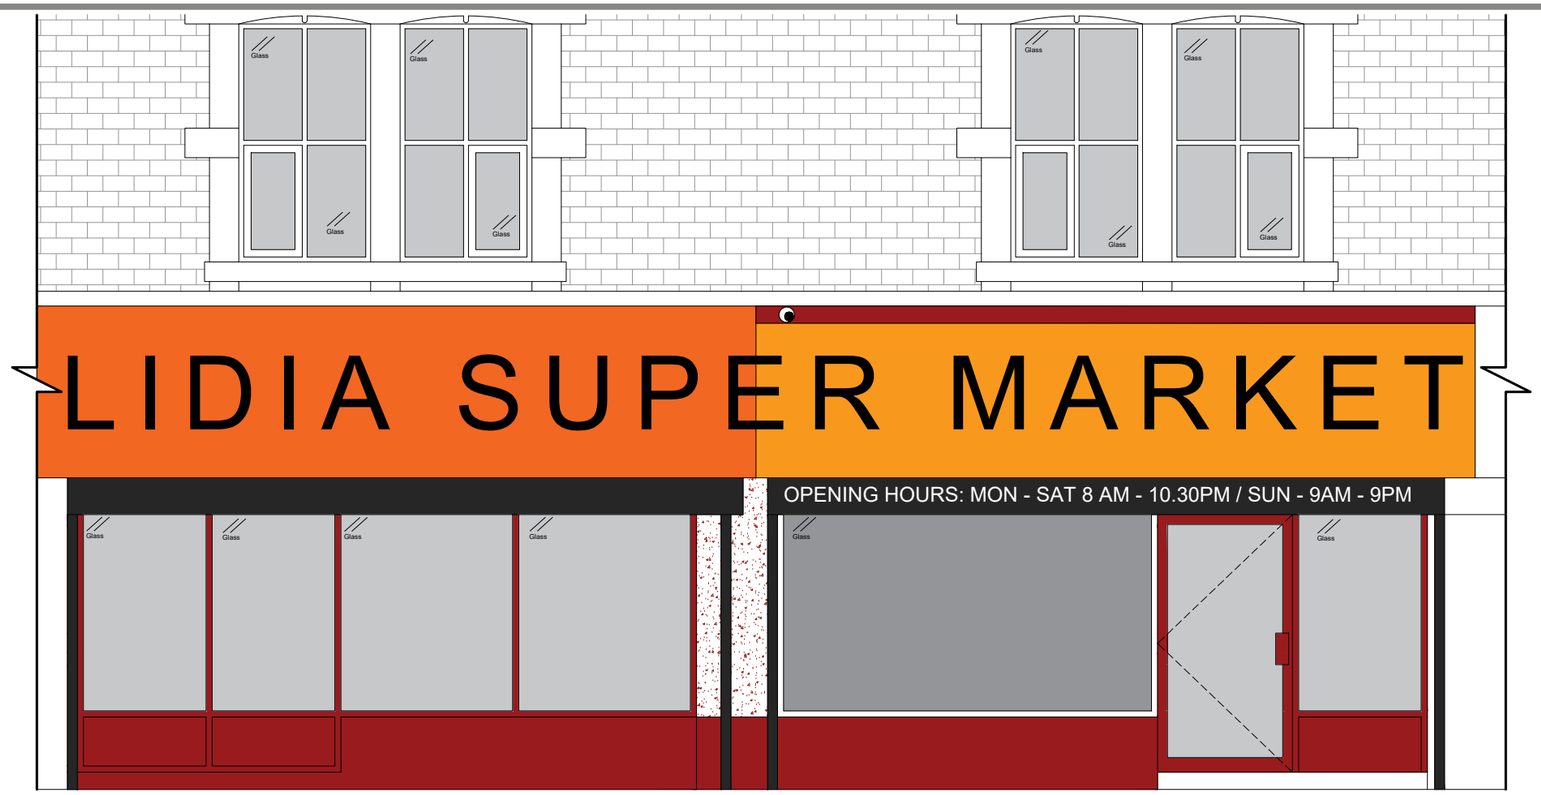


PRE-EXISTING FRONT ELEVATION

Scale 1:50

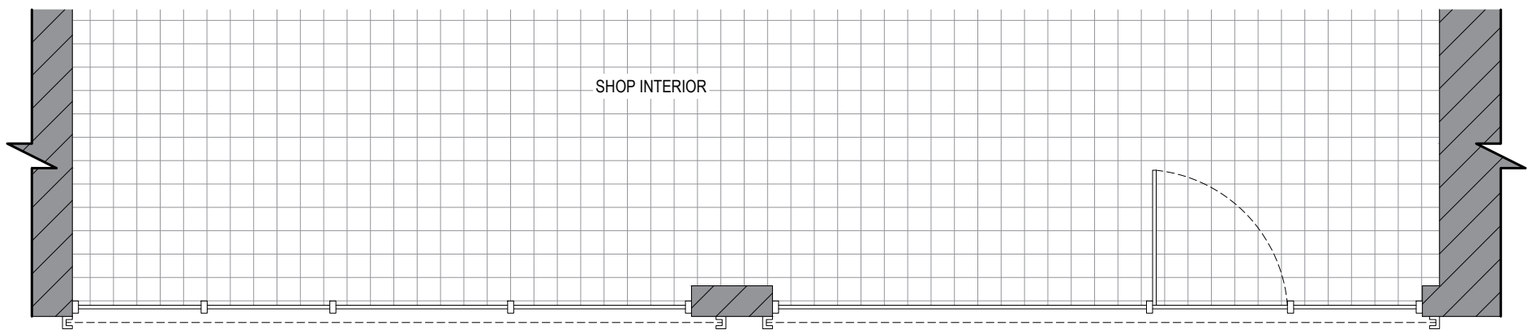

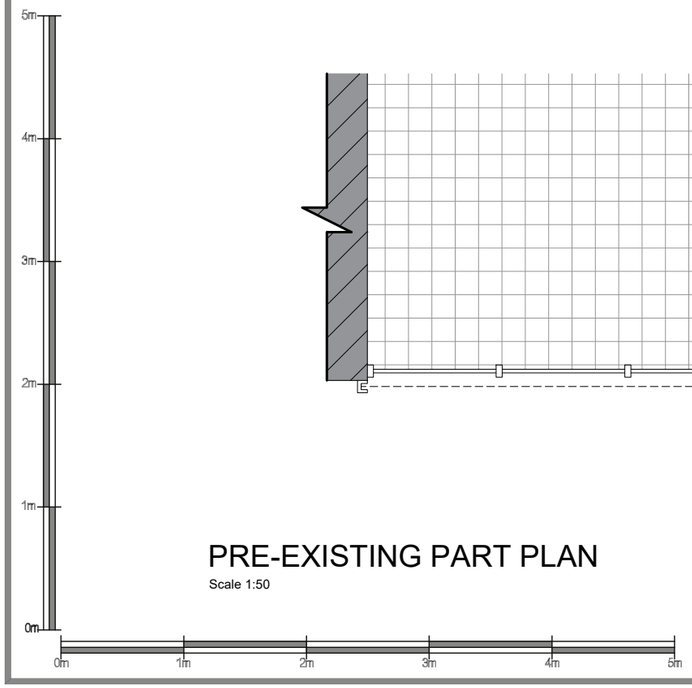

PRE-EXISTING PART PLAN

Scale 1:50

NOTE MACHINE

Date:	Comments:	By:

GENERAL NOTES:

1) All dimensions in millimeters unless otherwise stated.

Site:
Lidia Supermarket,
128-130 Sheffield Road,
Barnsley,
S70 1JB

Drawing Title:
Pre-Existing Plan and Elevation

Ref:	Date: 22/03/2018	Rev:
Scale: 1:50	Paper: A3	Date Rev: