



FRONT ELEVATION

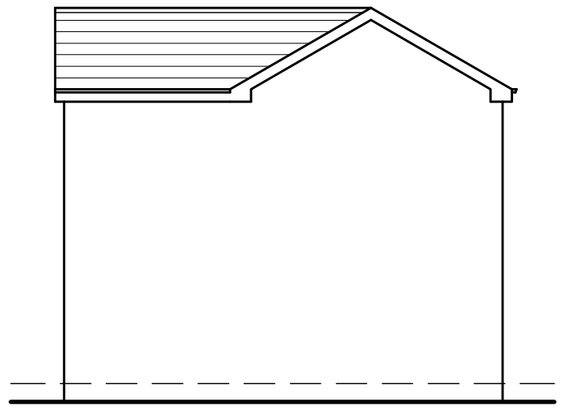


SIDE ELEVATION

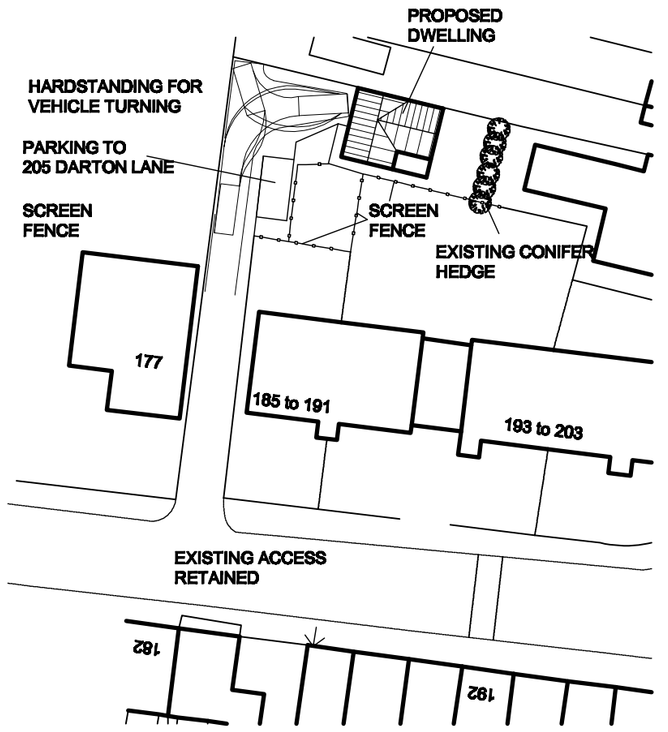

SITE PLAN

SCALE 1:500

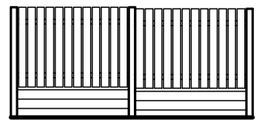


SCREEN FENCING

1800MM HIGH


GOND POSTS

12MM/6MM DARK STAINED TIMBER FENCING AND RAILS


GOND GRAVEL BOARDS

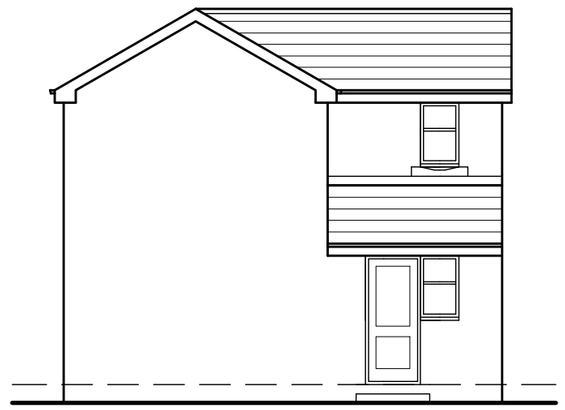


SIDE ELEVATION

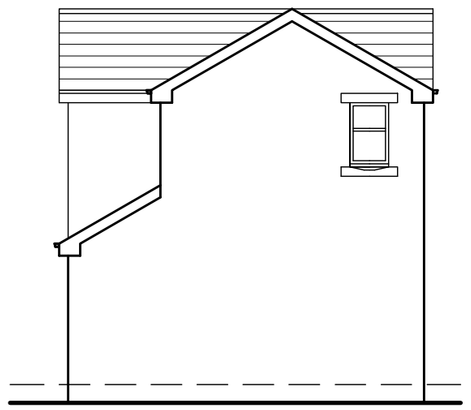

REAR ELEVATION

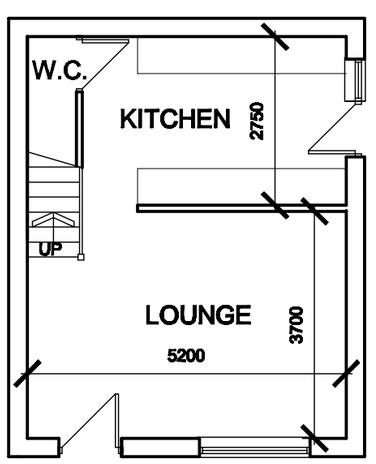

GROUND FLOOR PLAN

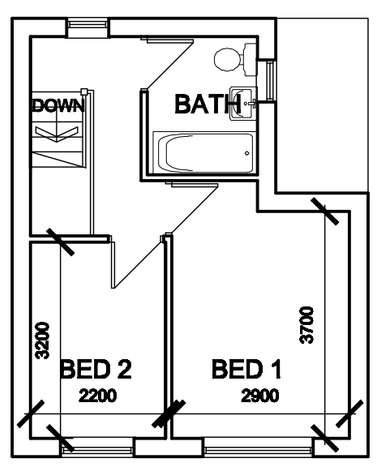

FIRST FLOOR PLAN



LOCATION PLAN

SCALE 1:1250

White Agus Partnership

128B, NEW ROAD,
STAINCROSS,
BARNSLEY.
S75 6PP

PHONE/FAX. 01226 208482
E mail: agus@btinternet.com

CHARTERED SURVEYORS AND BUILDING DESIGN CONSULTANTS

Project. PROPOSED DWELLING ON LAND AT 205 DARTON LANE BARNSLEY	Client. MR N. AHMED
Drawing Title. PLANS AND ELEVATIONS	Date. JULY 2010 / Scale. 1:100 @ A2
	Ref. 09-043 / Dwg. No. 02 / Rev.

Date	Suffix	Description	Date	Suffix	Description