Mr & Mrs James Roberts 9 Bisley Close Barnsley S71 4BJ	Two Storey Side Extension to create Larger Kitchen and Additional Bedroom	Existing Plans & Elevations	1 : 50 2021-73-02

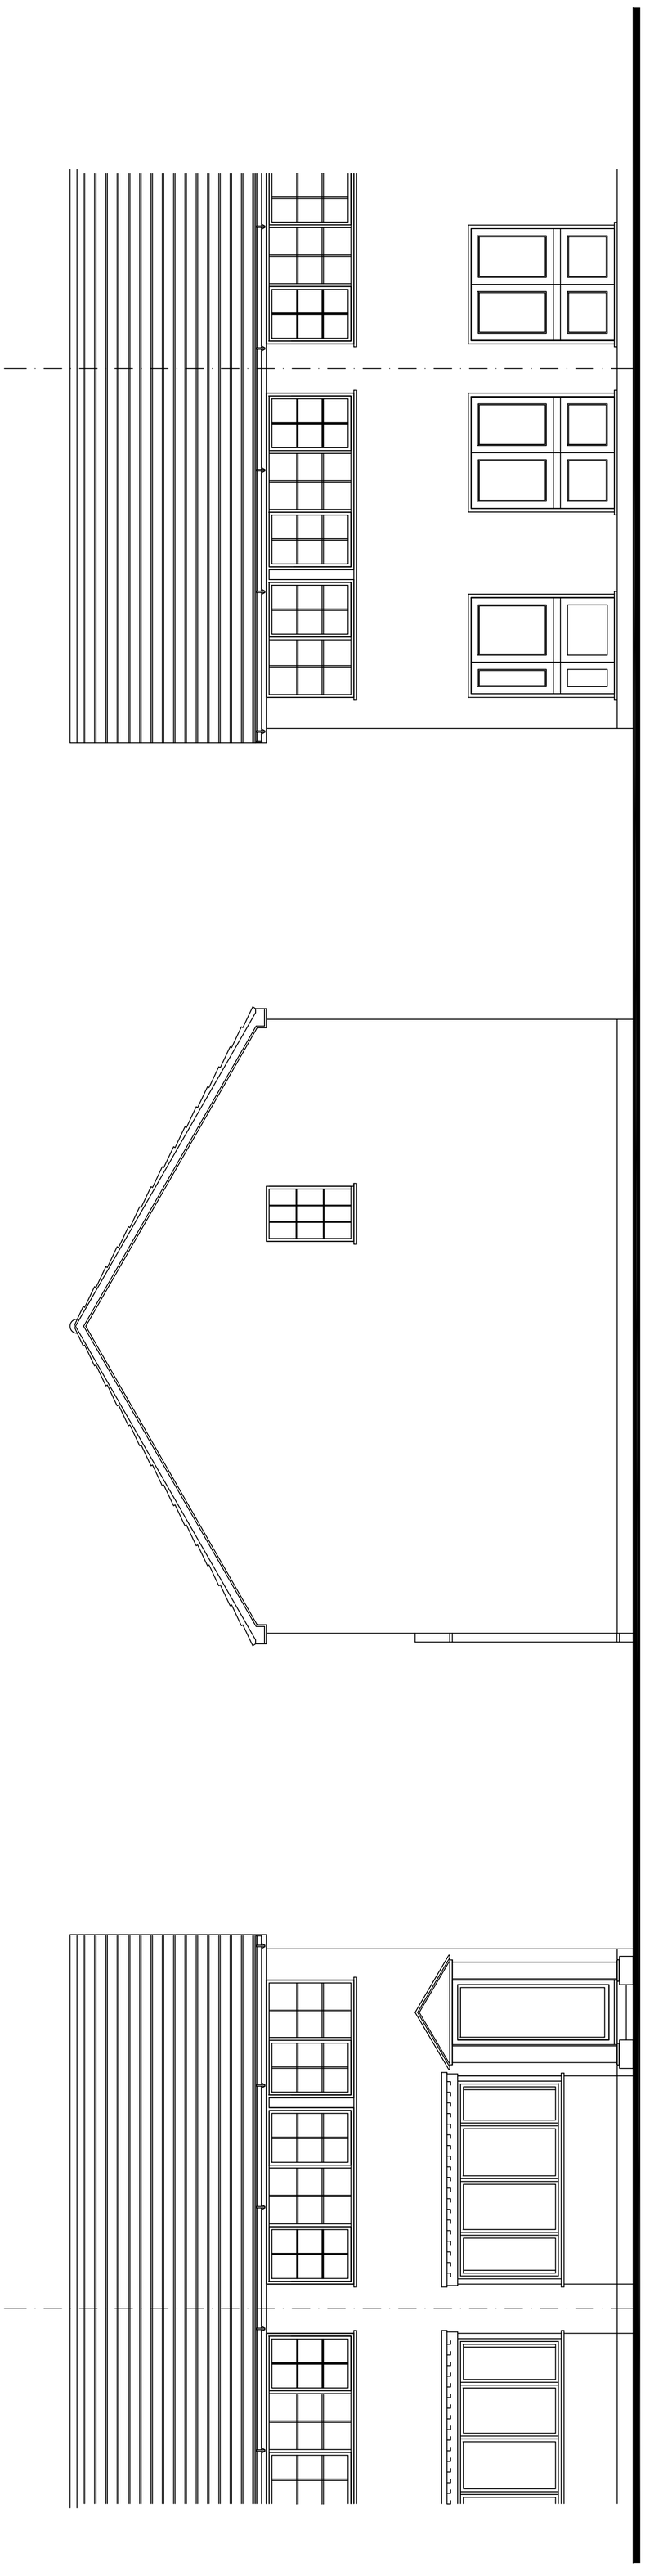

Existing Rear Elevation
Scale 1:50

Existing Gable Elevation
Scale 1:50

Existing Front Elevation
Scale 1:50

North

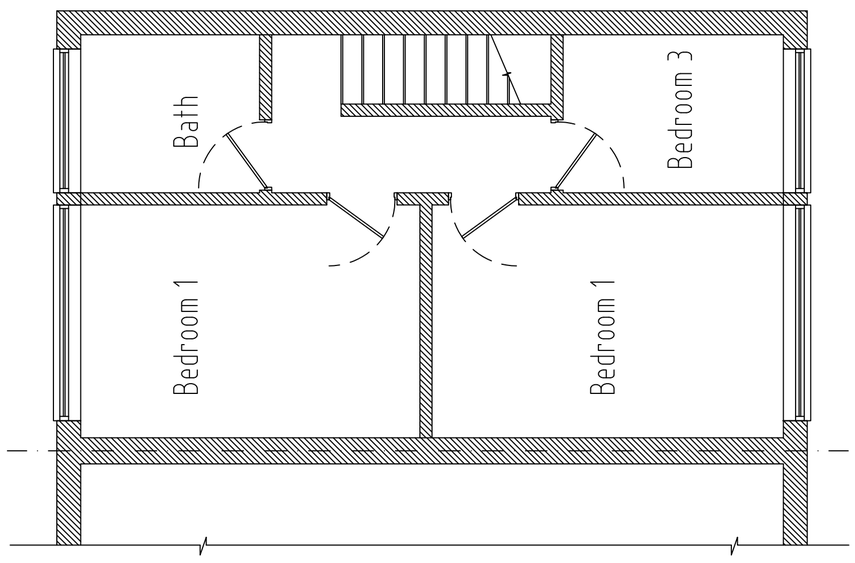

Existing First Floor Plan
Scale 1:50

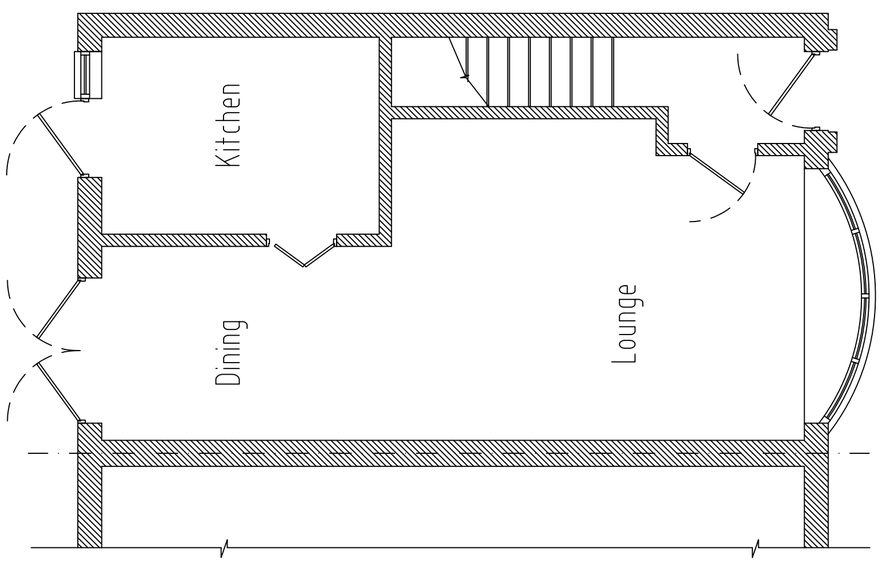

Existing Ground Floor Plan
Scale 1:50