


| Drawing No. | Rev No. |
|---|---|
| MNR001 -004 | |

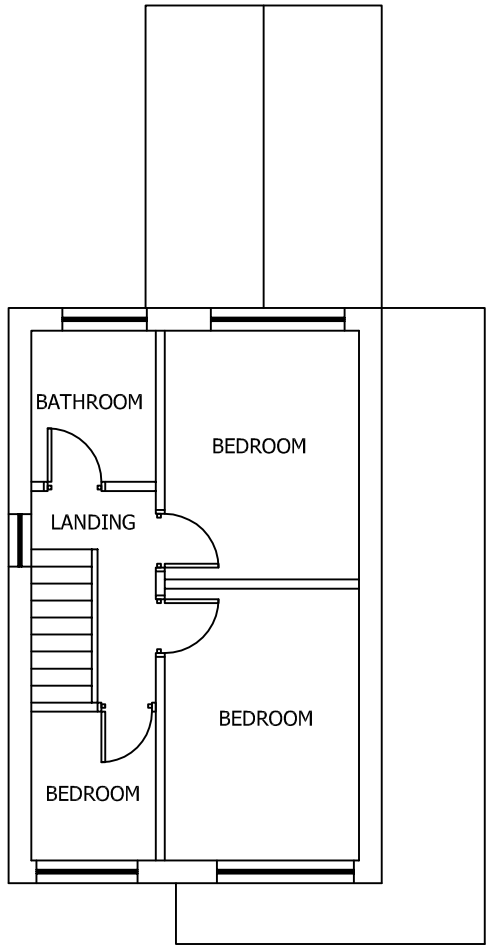


EXISTING FIRST FLOOR PLAN
SCALE 1:50 AT A3

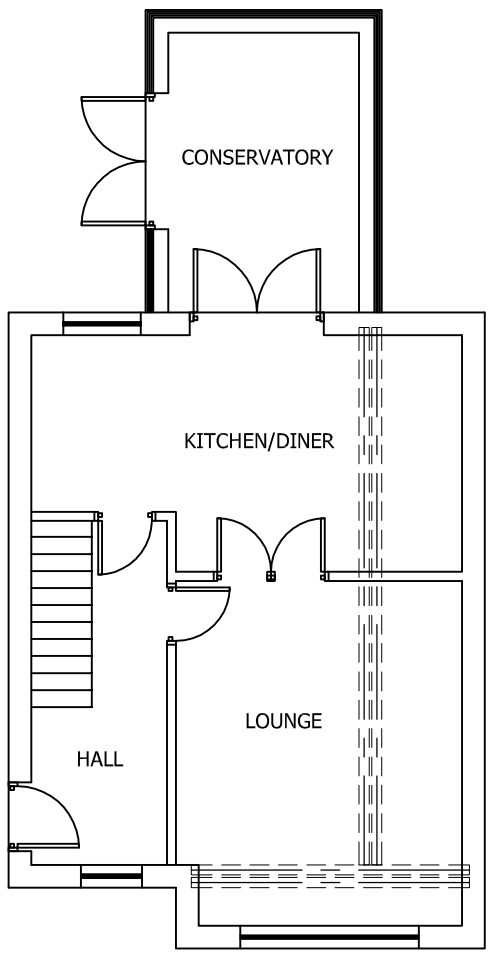


EXISTING GROUND FLOOR PLAN
SCALE 1:50 AT A3

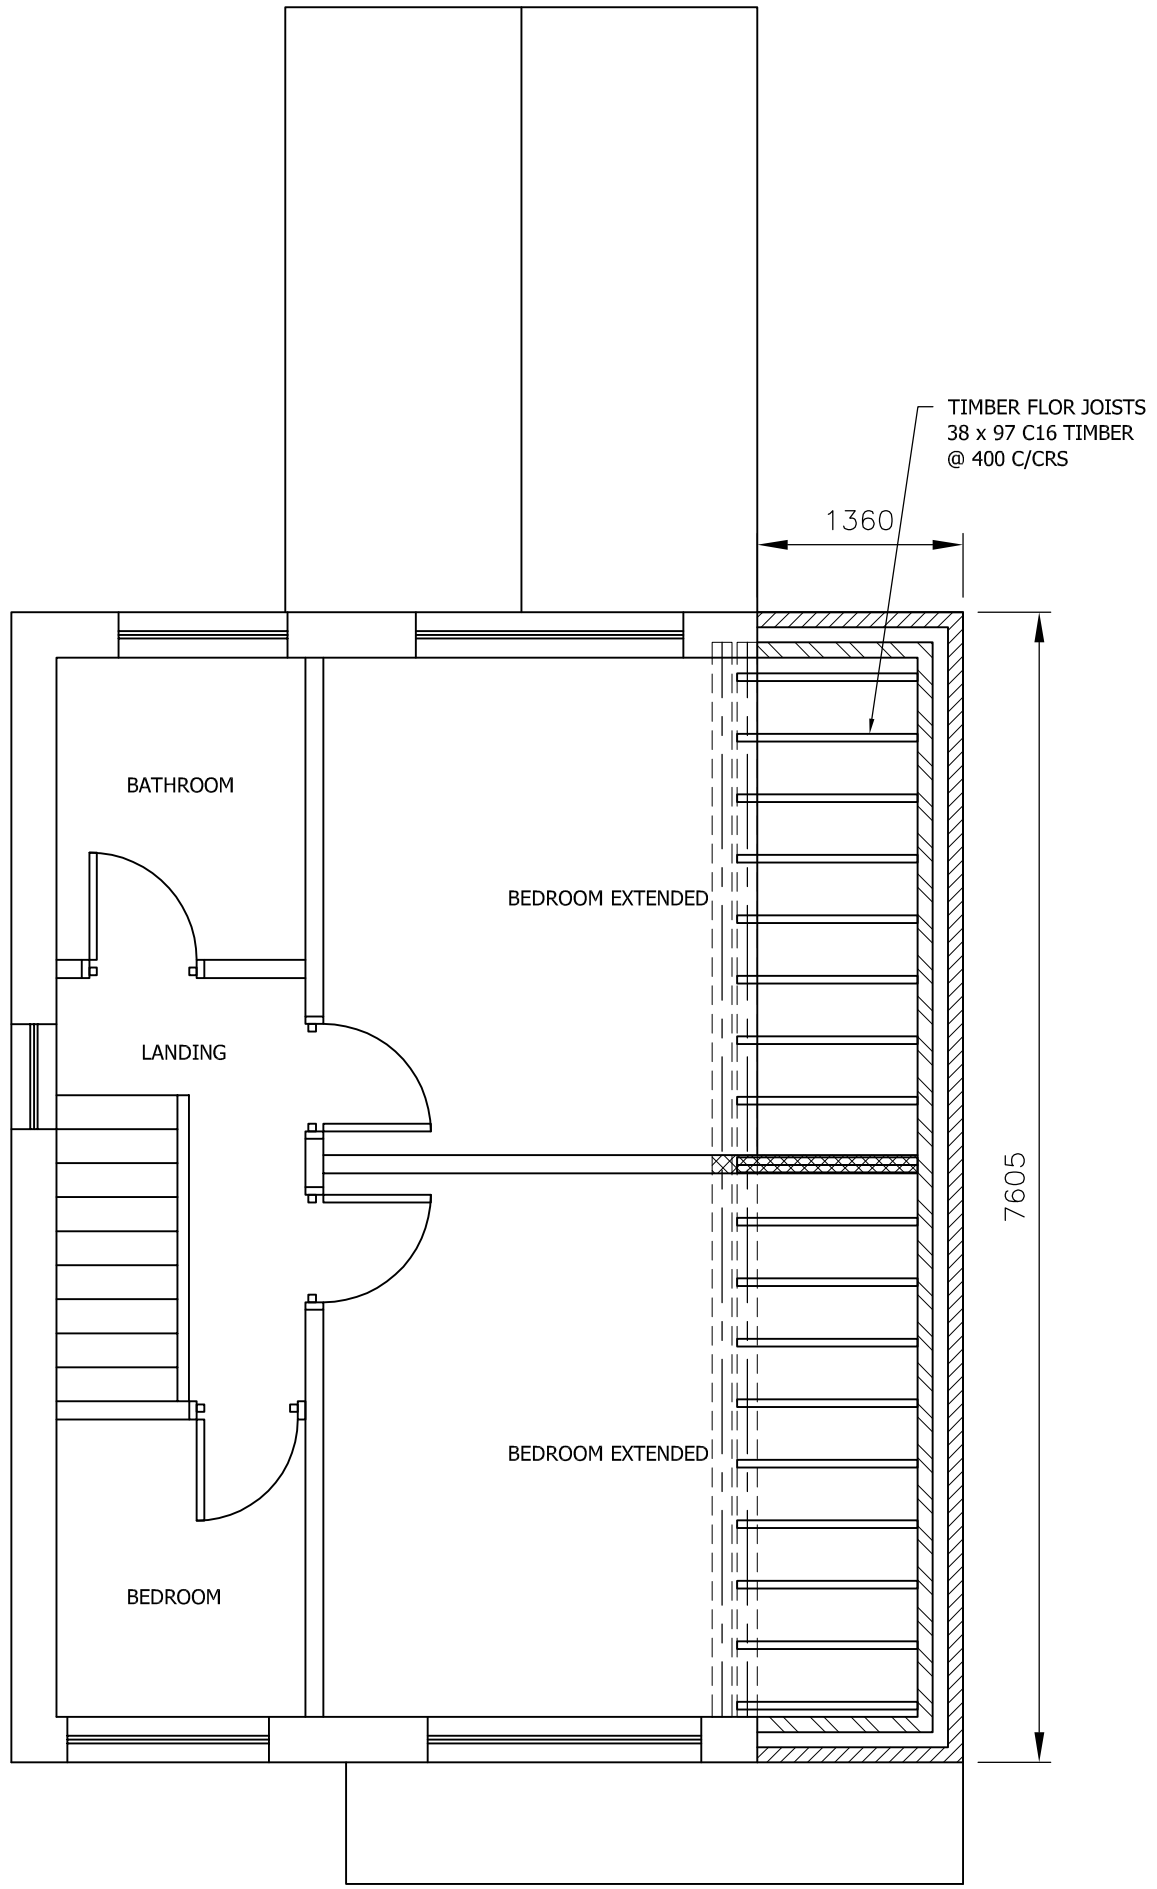


PROPOSED FIRST FLOOR PLAN
SCALE 1:50 AT A3

DO NOT SCALE: Contractor to check all dimensions and report any omissions or errors

NOTES

| Rev | Description | By | Chk | App | Date |
|---|---|---|---|---|---|


JRB DESIGNS Ltd
1 Saville Road
Cudworth
Barnsley
S72 8LT
Tel: 01226 383542
Fax: 01226 380078
Mob: 07970 541192
Email: john@jrbdesigns.co.uk


This drawing is copyright. © jrbdesigns Ltd.

Client
MR. N ROBERTS

Drawing Title
PROPOSED PLANS

Address
1 BELVEDERE CLOSE
SHAFTON
BARNSLEY
S72 8PT

Project Title:
PROPOSED FIRST FLOOR SIDE EXTENSION

Purpose of Issue:
PLANNING

Drawing Status
FIRST ISSUE

| Scale at A3 | Drawn By | Date | |
|---|---|---|---|
| AS SHOWN | JRB | 13/01/2014 | |
| Checked By | Date | Approved By | Date |
| | 13/01/2014 | | 13/01/2014 |
| Project No. | Drawing No. | | Revision |
| MNR001 | 004 | | - |

APPROVAL [X] INFORMATION [ ] TENDER [ ] CONTRACT [ ] CONSTRUCTION [ ]