




Front Elevation

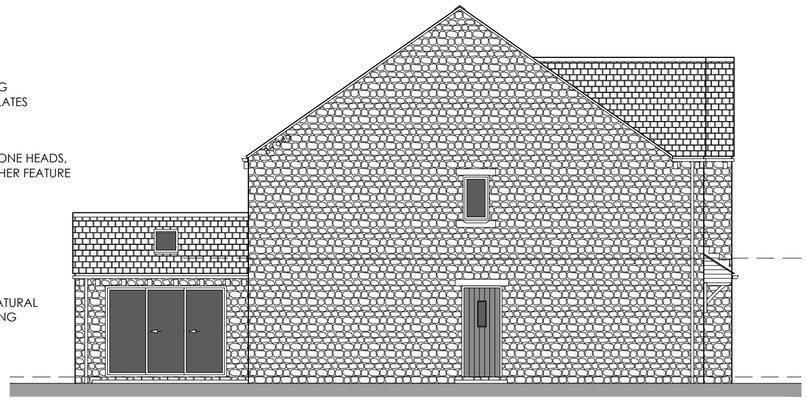


LH Side Elevation

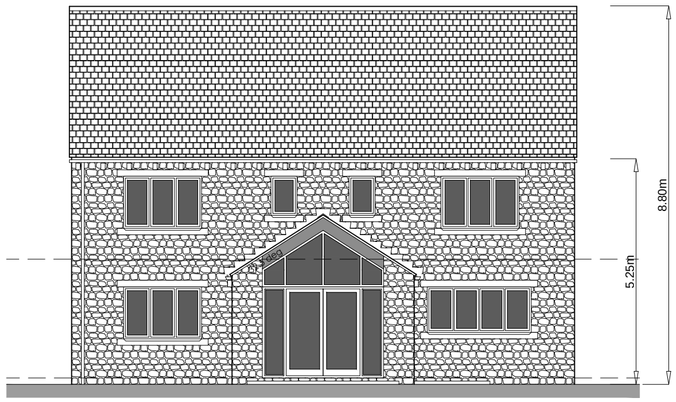


Rear Elevation

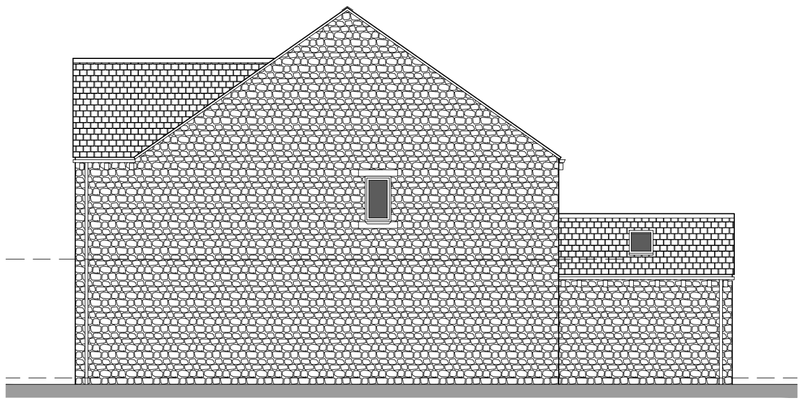

RH Side Elevation

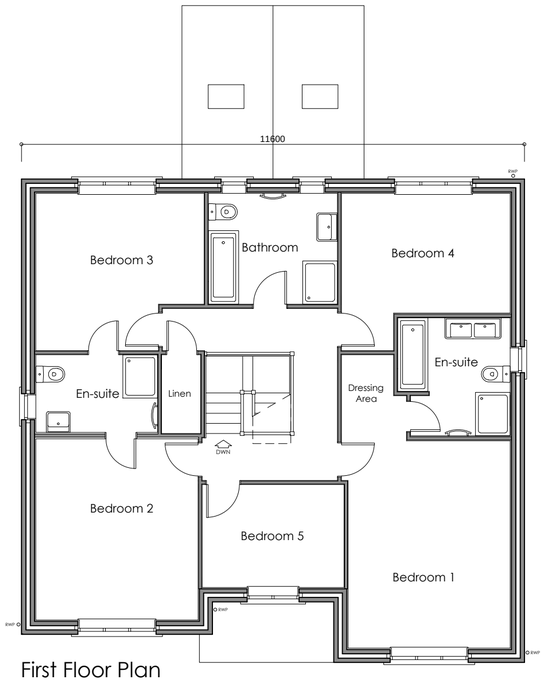

First Floor Plan

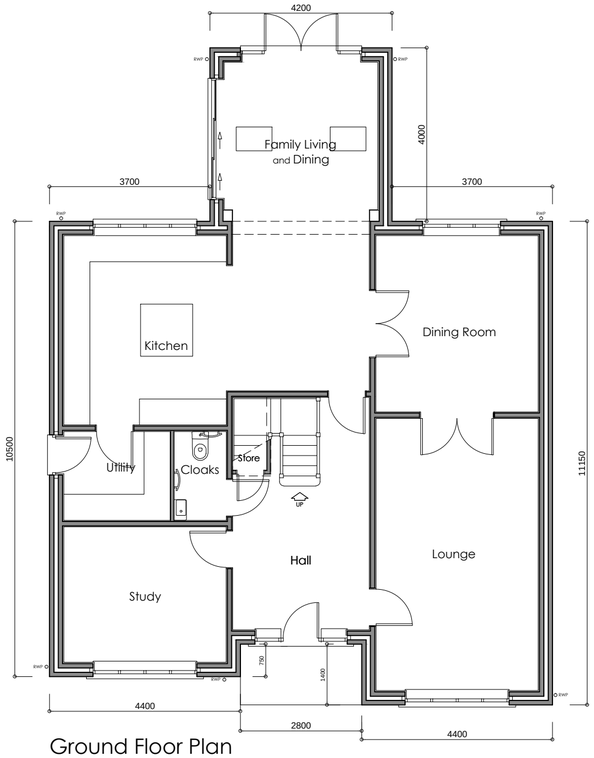

Ground Floor Plan

NOTES:

THIS DRAWING IS THE COPYRIGHT OF MPJ DESIGN ASSOCIATES LTD AND MAY NOT BE REPRODUCED OR AMENDED WITHOUT WRITTEN PERMISSION. NO LIABILITY WILL BE ACCEPTED FOR AMENDMENTS MADE BY OTHER PERSONS.
THE CONTRACTOR IS TO CHECK AND VERIFY ALL DIMENSIONS PRIOR TO WORK COMMENCING AND SHOULD COMPLY WITH ALL CURRENT BUILDING LEGISLATION WHETHER OR NOT SPECIFICALLY STATED ON HEREON.
THIS DRAWING MUST BE READ WITH AND CHECKED AGAINST ALL RELEVANT ENGINEERS' DESIGN DRAWINGS AND ALL OTHER SPECIALIST INFORMATION PROVIDED.

THIS DRAWING DEPICTS THE CONFIGURATION FOR PLOT 10.

1:50
0m 1m 2m 3m

0m 1m 2m 3m 4m 5m 6m
1:100

Client
Conroy Brook (Developments) Ltd

Job
proposed residential development off
Cross Lane
HOYLANDSWAINE

Title
House Type H - Planning Drawing

Scale 1:100
Dwg No 15/156-P208
Date May 2015

MPJ DESIGN ASSOCIATES Ltd
4 CHURCH STREET
BARLBOROUGH
CHESTERFIELD. S43 4EP

tele: 01246 819259
mob: 07841 353141
martynpjones@btinternet.com

MPJ DESIGN