



GROUND FLOOR PLAN
SCALE 1:50

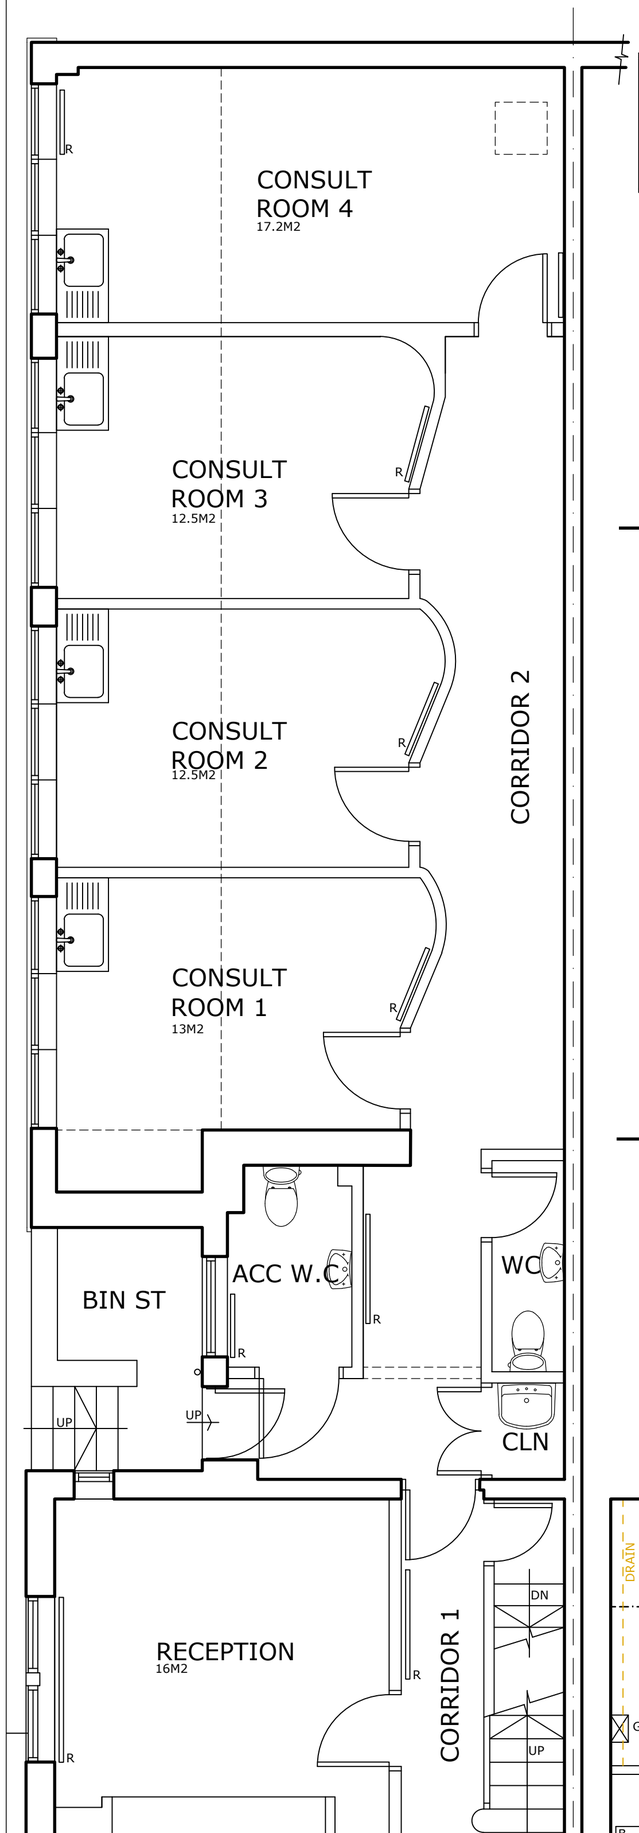


FRONT ELEVATION (PARK GROVE)
SCALE 1:100




SIDE ELEVATION (AGNES ROAD)
SCALE 1:100

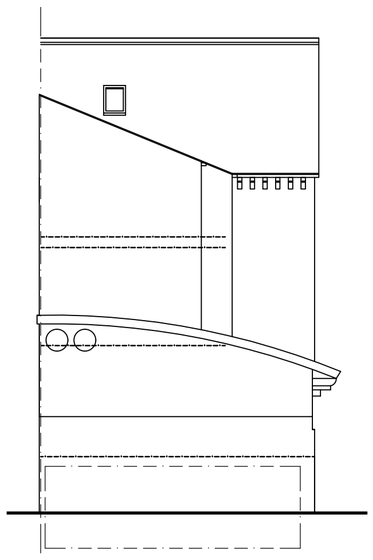


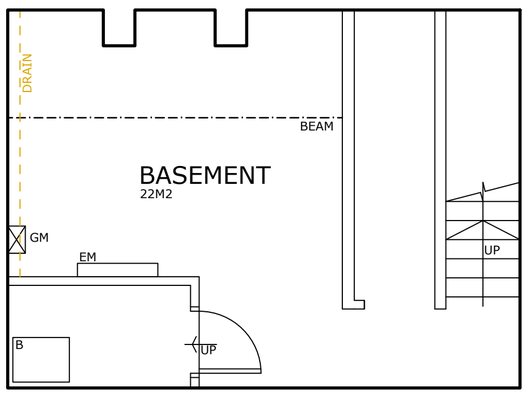

BASEMENT FLOOR PLAN
SCALE 1:50

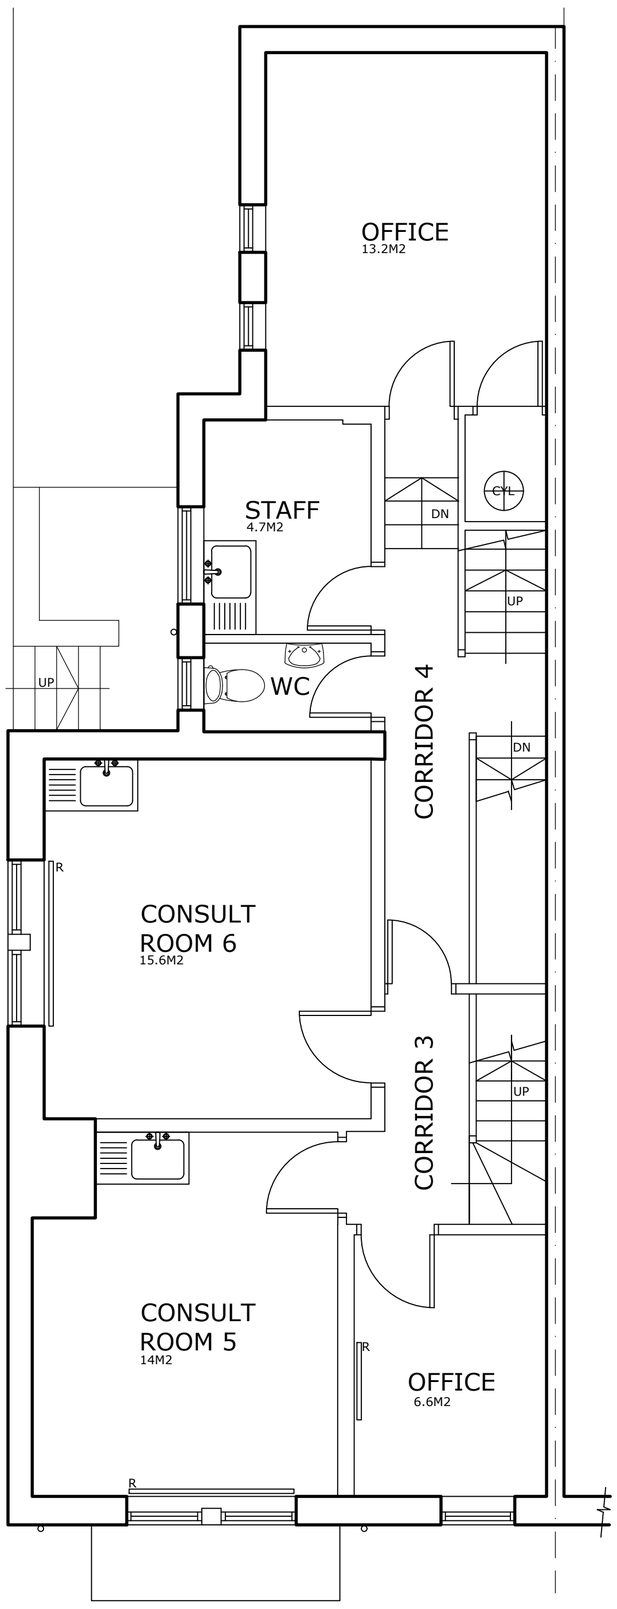

FIRST FLOOR PLAN
SCALE 1:50

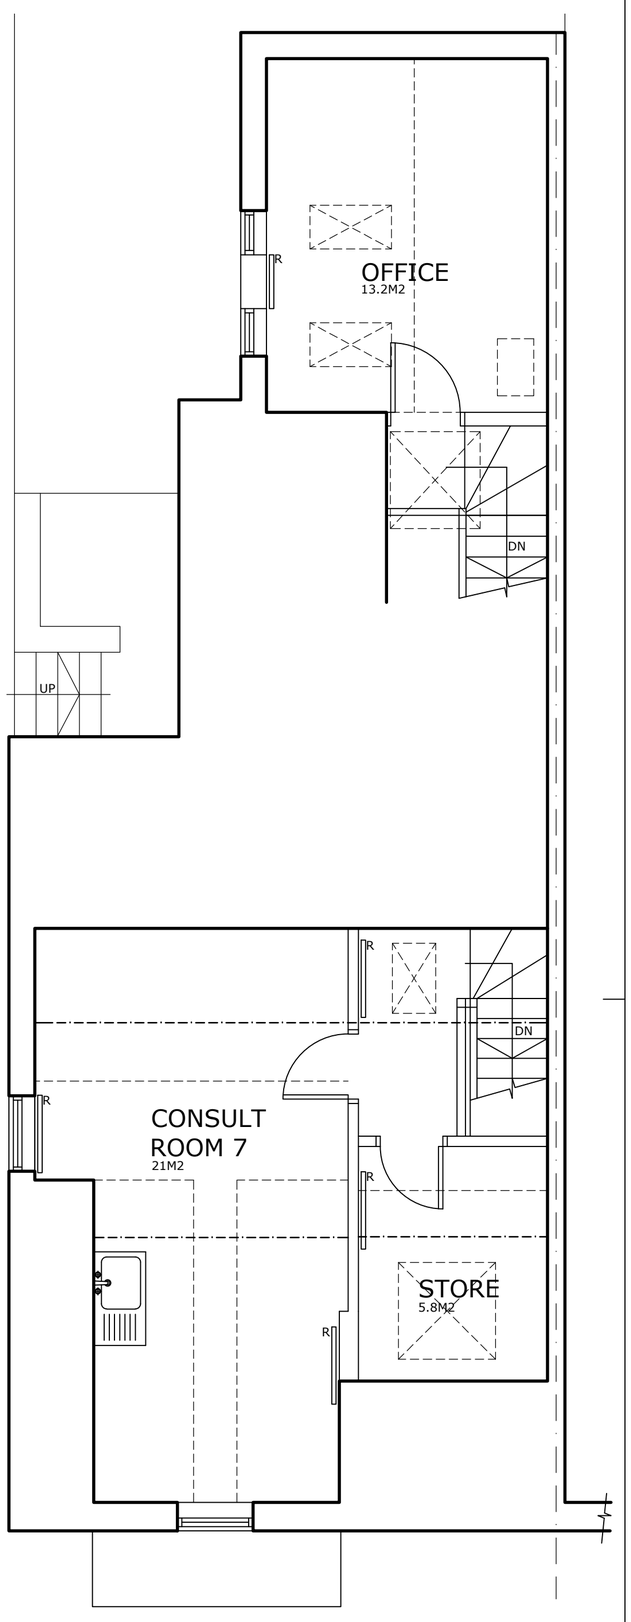


SECOND FLOOR PLAN
SCALE 1:50




LOCATION PLAN
SCALE 1:1250



BLOCK PLAN SCALE 1:500

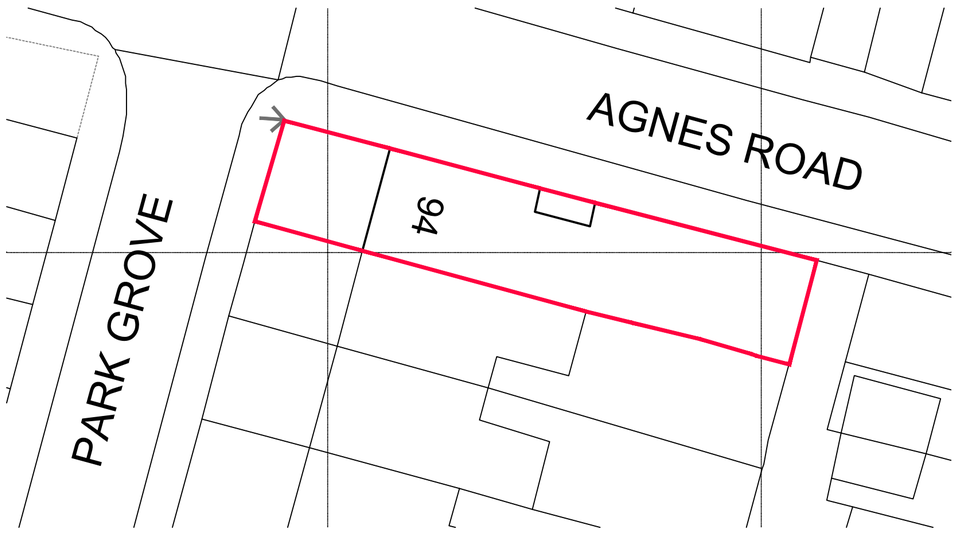

SITE PLAN SCALE 1:250

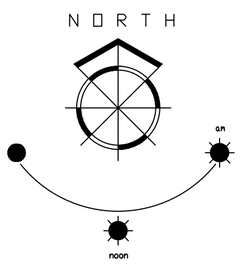

Chartered Institute of Architectural Technologists
Registered Practice

1. THIS DRAWING AND THE COPYRIGHTS AND PATENTS THEREIN ARE THE PROPERTY OF NYP ARCHITECTURAL SERVICES LLP REGISTERED IN ENGLAND AND WALES No. 4631338 AND MAY BE USED OR REPRODUCED ONLY UNDER CONTRACT.

2. CONTRACTORS AND SUB-CONTRACTORS MUST CHECK AND AGREE ALL DIMENSIONS BEFORE PREPARING SHOP DRAWINGS OR COMMENCING WORK ON SITE

3. CONTRACTORS ARE RESPONSIBLE FOR INFORMING THE DESIGNER OF ANY DISCREPANCY DISCOVERED ON THIS DRAWING OR BETWEEN THIS DRAWING AND ANY OTHER RELATED DOCUMENT ISSUED UNDER THE STANDARD FORM OF CONTRACT IN RESPECT OF THE WORK.

4. WRITTEN DIMENSIONS ONLY ARE TO BE USED FROM THIS DRAWING. IF IN ANY DOUBT ASK FOR CLARIFICATION.

Notes.

registered LABC Partner Authority Scheme

NYP ARCHITECTURAL SERVICES
The Grove, High Street, Dodworth, Barnsley, S75 3RQ. Tel: 01226 200989. E-mail : scott@nypas.co.uk / stephen@nypas.co.uk

Project. PROPOSED CHANGE OF USE 94 PARK GROVE BARNSLEY, S70-1QE	Client. MARYRUTH CARE SERVICES		
Drawing Title. FLOOR PLAN AS EXISTING	Date. MAY 2020	Scale. AS INDICATED	
	Ref. 101-35	Dwg. No. 01	Rev.

SHEET SIZE A1