


PROPOSED PLAN
SCALE 1:200

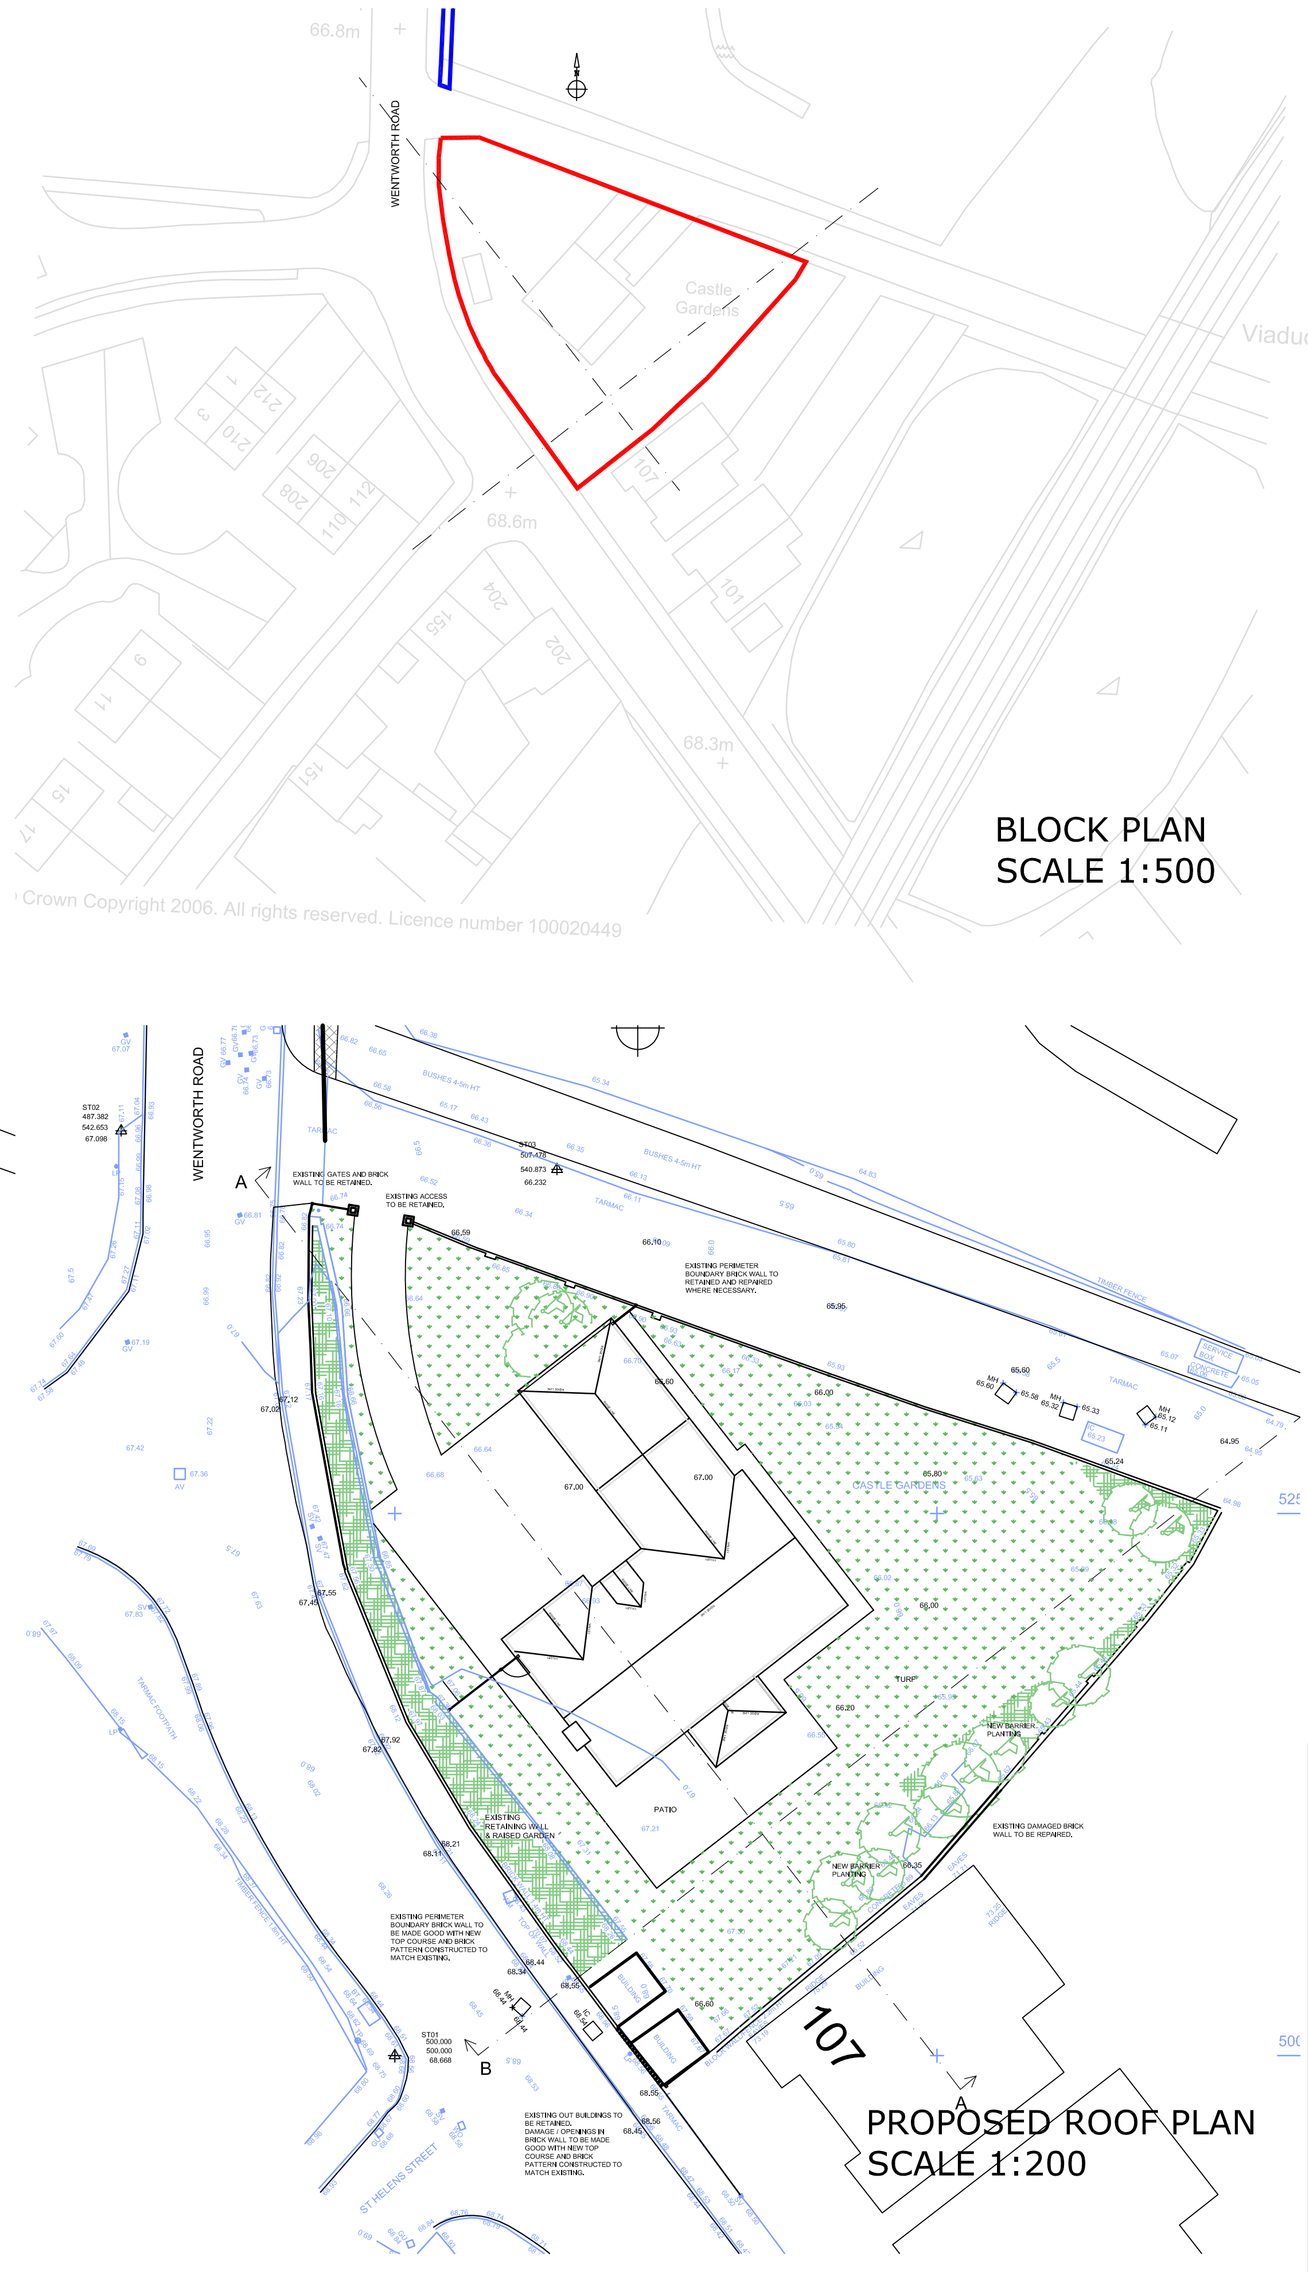

BLOCK PLAN
SCALE 1:500

PROPOSED ROOF PLAN
SCALE 1:200

Notes

© This drawing is the copyright of White Design (UK) Ltd. and cannot be reproduced in any form without express consent of the company. Written dimensions to be checked on site and discrepancies are to be reported prior to comencing work on site.
Figured dimensions only are to be taken from this drawing. Do not scale. If in doubt ask.

SAFETY, HEALTH AND ENVIRONMENTAL INFORMATION

IN ADDITION TO THE HAZARDS/RISKS NORMALLY ASSOCIATED WITH THE TYPES OF WORK DETAILED ON THIS DRAWING, NOTE THE FOLLOWING:

CONSTRUCTION
n/a

MAINTENANCE / CLEANING
n/a

DECOMMISSIONING / DEMOLITION
n/a

IT IS ASSUMED THAT ALL WORKS WILL BE CARRIED OUT BY A COMPETENT CONTRACTOR WORKING, WHERE APPROPRIATE, TO AN APPROVED METHOD STATEMENT

Rev:	Date:	Drawn:	Description:	Checked:
A	09.09.09	RAC	Notes amended and driveway moved to it's original position. Visibility splay removed.	
B	17.09.09	LF	ground & floor levels, reinstate extg retaining wall	
C	07.10.09	LF	access. reinstate extg walls + out buildings	

PLANNING

white DESIGN
ARCHITECTURE & INTERIORS

Client: M.W. ESTATES

Project: CASTLE GARDENS
COBCAR LANE
ELSECAR

Title: BLOCK PLAN
& PROPOSED PLAN

Scales: 1:V @ A1 | Drawn: LF | Date: 20 / 10 / 09 | Checked:

Drawing no: 0062 - 09 - 01 - 001 | Rev: C

The White House, 5a Westbrook Court, [illegible] Vale Road, Sheff[illegible] 7RZ
T: 0114 226 0255 [illegible]
E: office@whitedg.co.uk W: w[illegible]