



Ordnance Survey, (c) Crown Copyright 2024. All rights reserved. Licence number 100022432

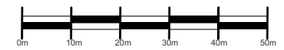


Scale Bar 1:1250

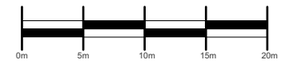


Scale Bar 1:500



LP-01 Existing Site Location Plan 1:1250

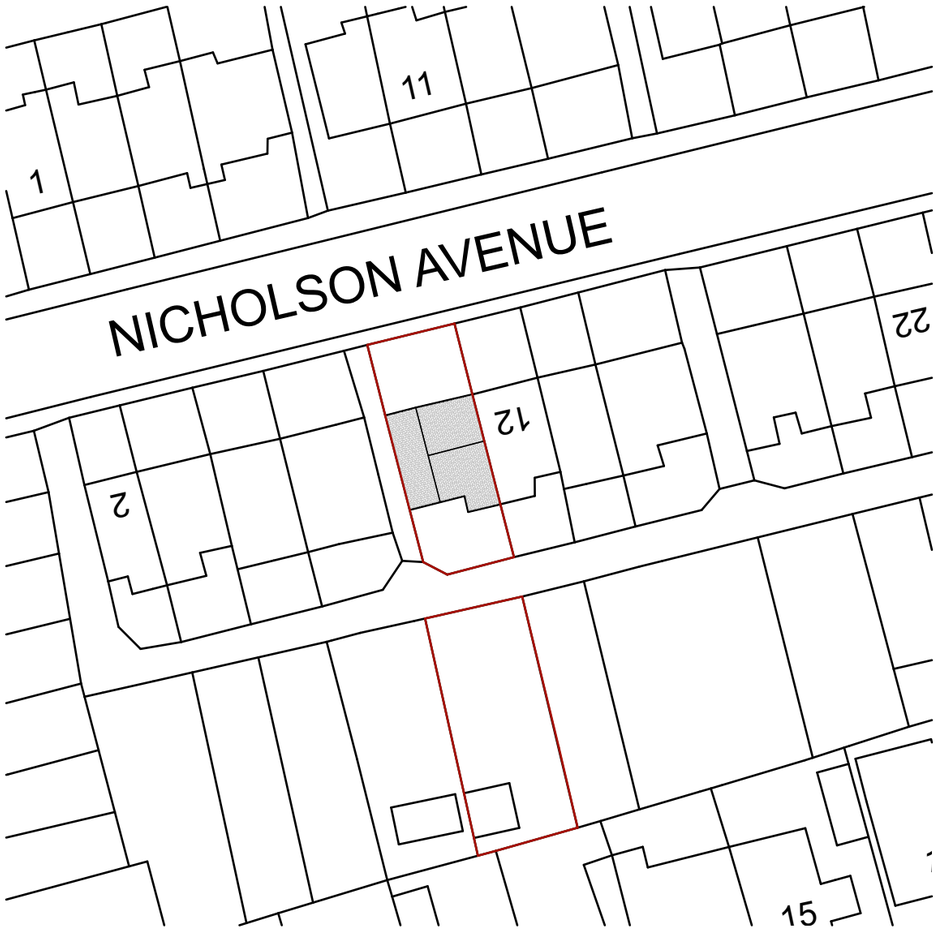

LP-02 Existing Site Block Plan 1:500

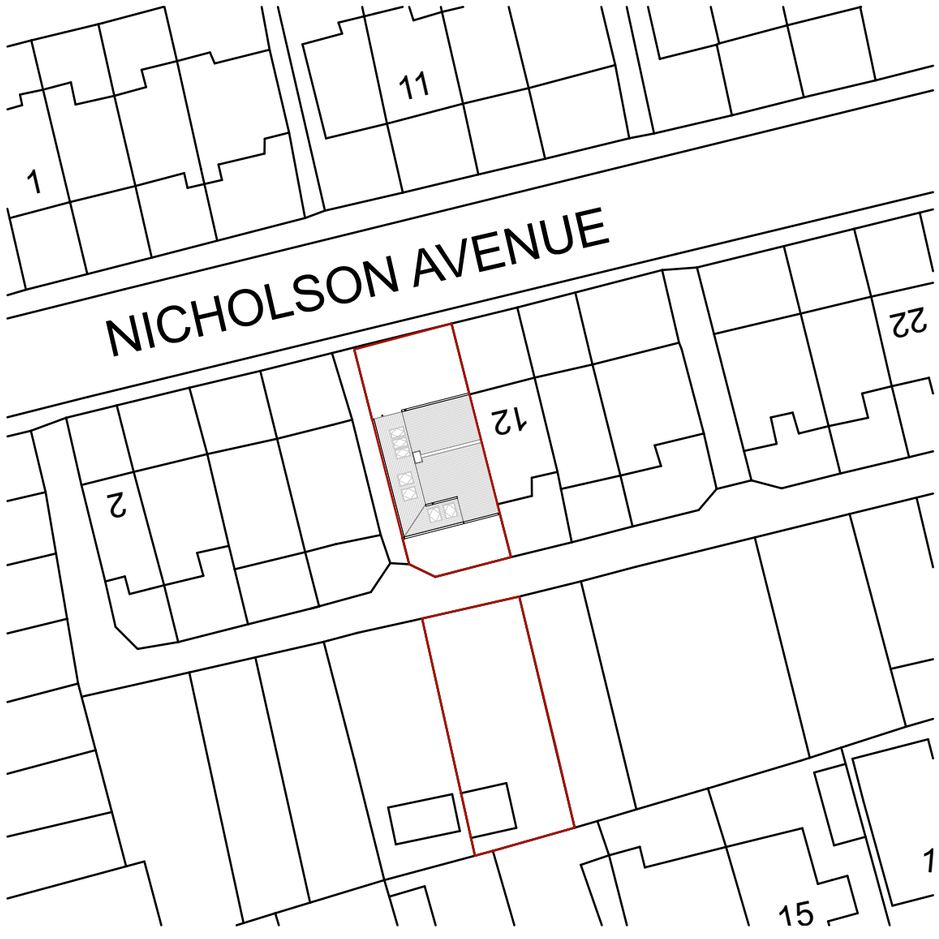

LP-03 Proposed Site Block Plan 1:500

NOTES
Builder to check and clarify all levels, dimensions, drainage construction & specification prior to any works on site and to bring to the clients attention any variations or deviations for written confirmation before being carried out on site.

Drawings are prepared for the purposes of obtaining Planing Permission and Building Regulation Approval only.

All materials shall be fixed, applied or mixed in accordance with all of the manufacturers instructions, recommendations & specifications. All materials shall be fit for the purposes that they are to be used for.

The contractor shall take into account everything necessary for the proper execution of the works and to the satisfaction of the Local Authority Building Surveyor, whether or not indicated on the drawing or in the specification.

It is the responsibility of the owner / client to serve a notice on the adjoining or adjacent neighbours for the proposed works under 'The Party Wall Act 1996' Explanatory booklets can be obtained free of charge from the D.O.E. publications despatch centre, Blackhorse Road, London SE99 6TT
Tel 0181 691 9191.

GENERAL
Check all dimensions on site.
Report any discrepancies and omissions to Architect / Designer
This Drawing is Copyright ©

DESIGN/SKETCH DESIGN
Unless stated otherwise, the designs shown are subject to detailed site survey, investigations, and legal definition, the CDM Regulations, and the comments and / or approval of the various relevant Local Authority Officers, Statutory Undertakers, Fire Officers, Engineers and the like.

Revision History

Rev	Purpose	Date
P01	Issued For Planning	23.04.24

JonathanClementsArchitects.
07866 367855
jc@jonathanclementsarchitects.co.uk
www.jonathanclementsarchitects.co.uk
@jonathanclementsarchitects
@jonathan_clements_architects

Project
10 Nicholson Avenue, S75 1NH

Drawing Name
Site Location Plans

Drawing Status
PLANNING


Modified by: JC — Date: 28.03.24

Checked by: JCA — Date: 04.04.24


Drawing Scale
Varies@A3

Layout ID
JCA-1502-001


Revision
P01

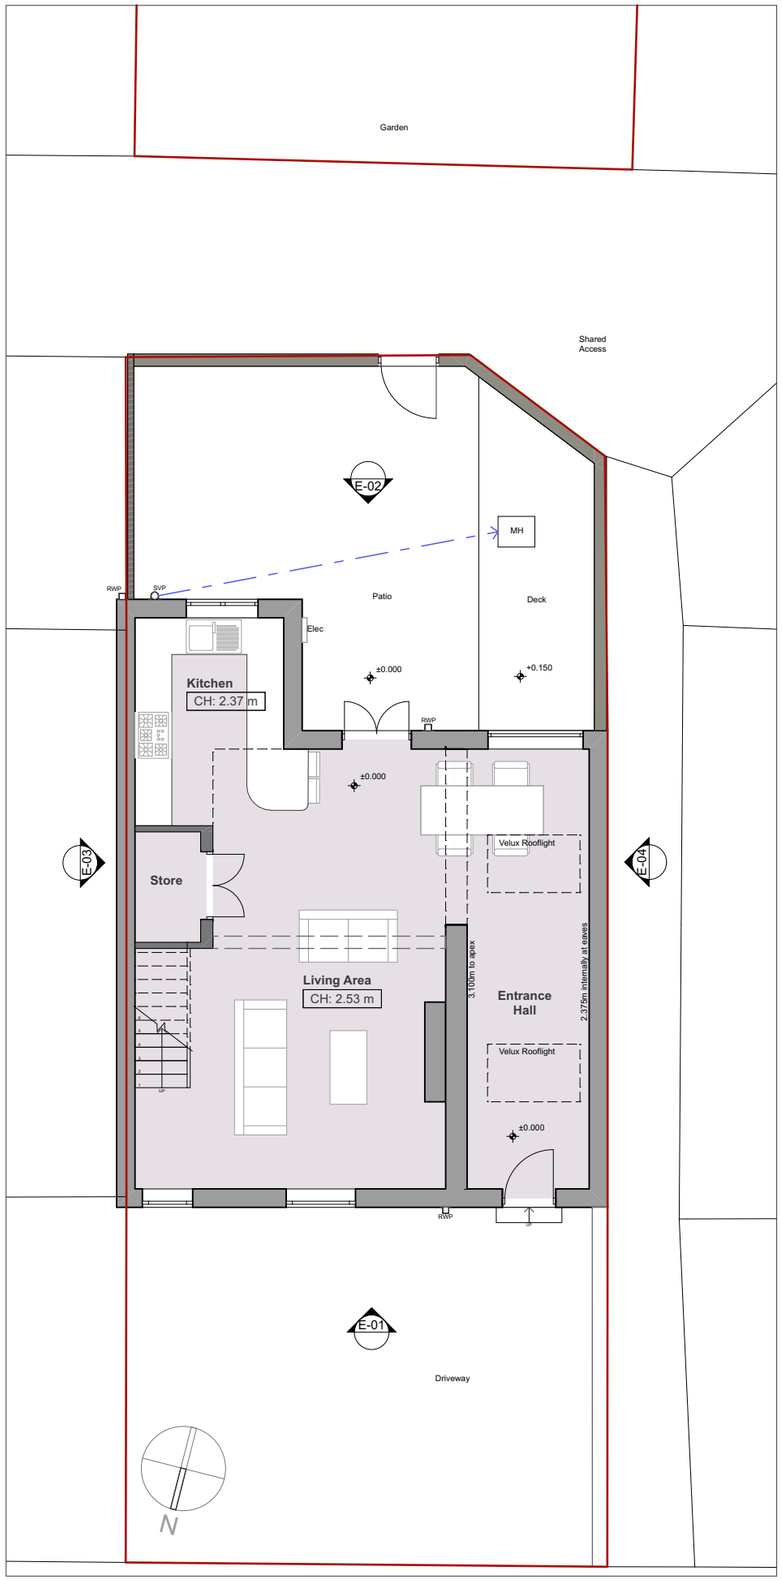


PL-01 Existing Ground Floor Plan 1:100

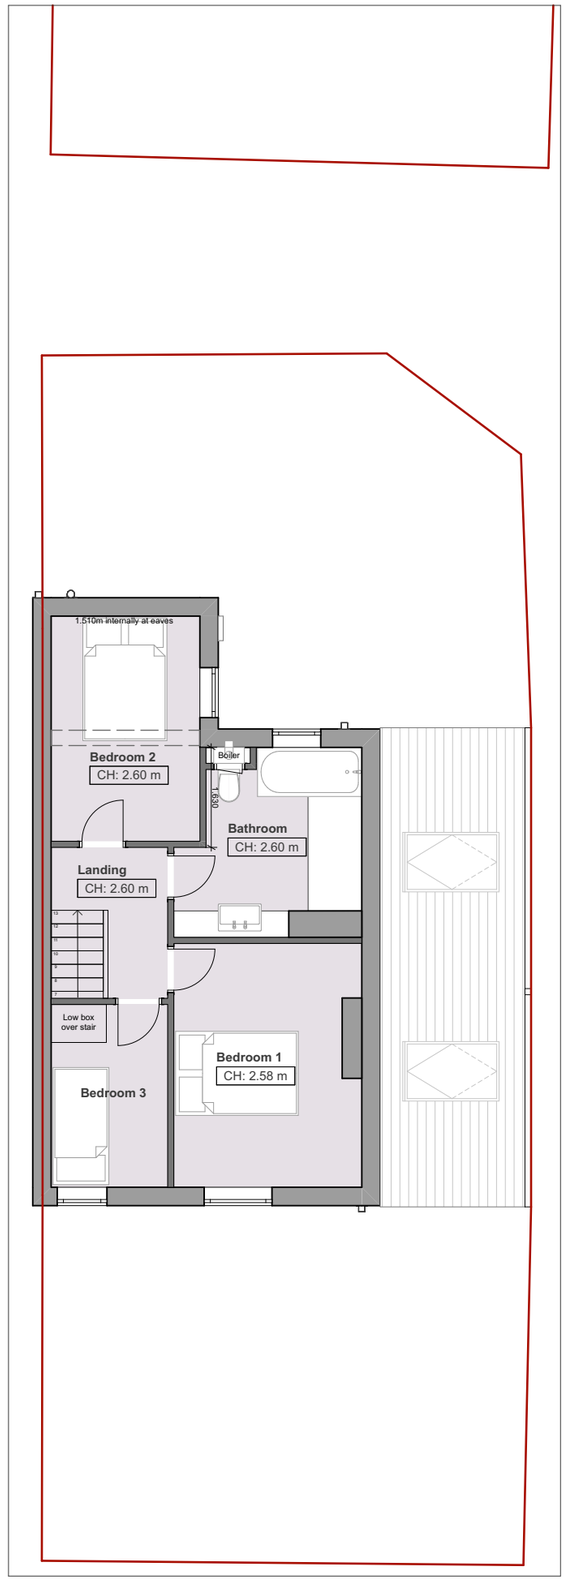

PL-02 Existing First Floor Plan 1:100

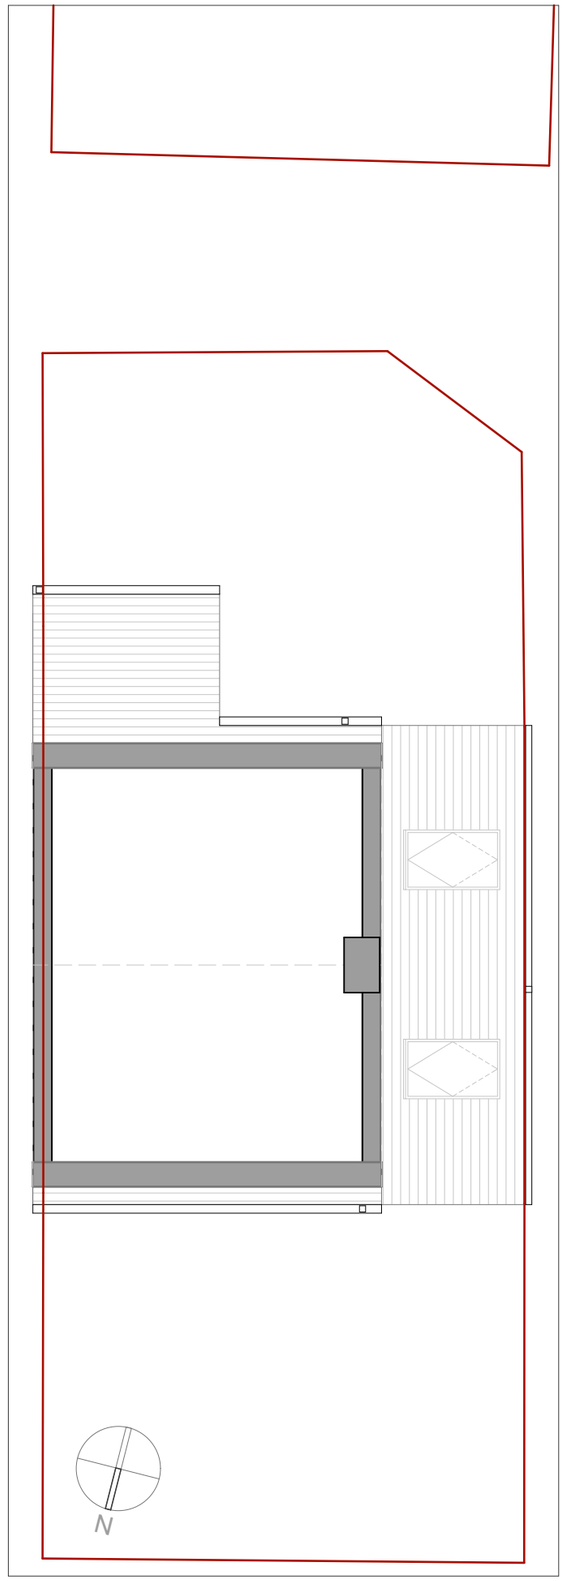


PL-03 Existing Loft Level Plan 1:100

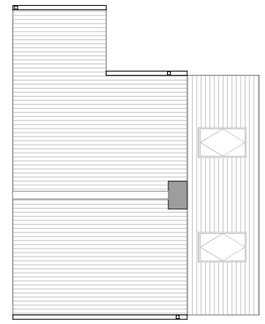

PL-04 Existing Roof Plan 1:200

Revision History

Rev	Purpose	Date
P01	Issued For Planning	23.04.24

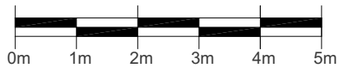

Scale Bar 1:100

JonathanClementsArchitects.
07866 367855
jc@jonathanclementsarchitects.co.uk
www.jonathanclementsarchitects.co.uk
@jonathanclementsarchitects
@jonathan_clements_architects

Project
10 Nicholson Avenue, S75 1NH

Drawing Name
Existing Floor Plans

Drawing Status
PLANNING

Modified by: JC — Date: 28.03.24

Checked by: JCA — Date: 04.04.24

Drawing Scale
1:100@A3

Layout ID: **JCA-1502-010** — Revision: **P01**



E-03 Existing East Elevation 1:100



E-01 Existing North Elevation 1:100



E-04 Existing West Elevation 1:100



E-02 Existing South Elevation 1:100

NOTES
Builder to check and clarify all levels, dimensions, drainage construction & specification prior to any works on site and to bring to the clients attention any variations or deviations for written confirmation before being carried out on site.

Drawings are prepared for the purposes of obtaining Planing Permission and Building Regulation Approval only.

All materials shall be fixed, applied or mixed in accordance with all of the manufacturers instructions, recommendations & specifications. All materials shall be fit for the purposes that they are to be used for.

The contractor shall take into account everything necessary for the proper execution of the works and to the satisfaction of the Local Authority Building Surveyor, whether or not indicated on the drawing or in the specification.

It is the responsibility of the owner / client to serve a notice on the adjoining or adjacent neighbours for the proposed works under 'The Party Wall Act 1996' Explanatory booklets can be obtained free of charge from the D.O.E. publications despatch centre, Blackhorse Road, London SE99 6TT
Tel 0181 691 9191.

GENERAL
Check all dimensions on site.
Report any discrepancies and omissions to Architect / Designer
This Drawing is Copyright ©

DESIGN/SKETCH DESIGN
Unless stated otherwise, the designs shown are subject to detailed site survey, investigations, and legal definition, the CDM Regulations, and the comments and / or approval of the various relevant Local Authority Officers, Statutory Undertakers, Fire Officers, Engineers and the like.

Revision History

Rev	Purpose	Date
P01	Issued For Planning	23.04.24

0m 1m 2m 3m 4m 5m

Scale Bar 1:100

JonathanClementsArchitects.
07866 367855
jc@jonathanclementsarchitects.co.uk
www.jonathanclementsarchitects.co.uk
@jonathanclementsarchitects
@jonathan_clements_architects

Project
10 Nicholson Avenue, S75 1NH

Drawing Name
Existing Elevations


Drawing Status
PLANNING

Modified by JC — Date 28.03.24


Checked by JCA — Date 04.04.24

Drawing Scale
1:100@A3


Layout ID **JCA-1502-011** — Revision **P01**

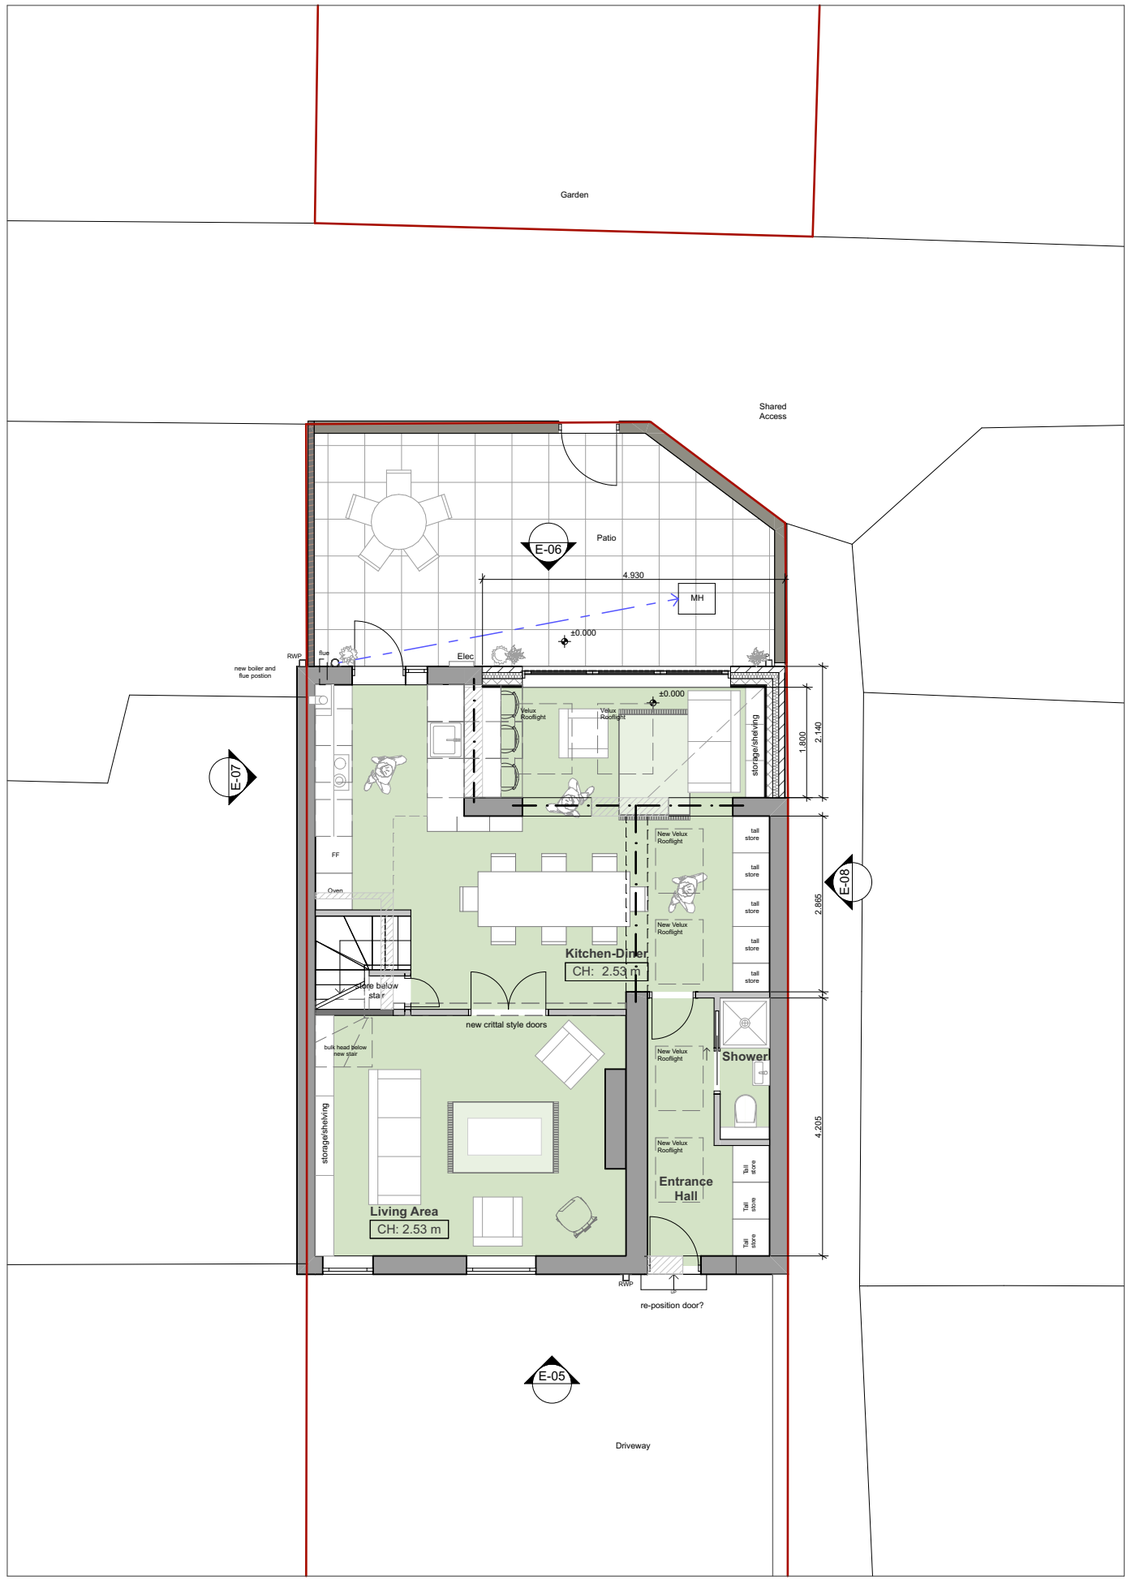

PL-01 Proposed Ground Floor Plan 1:100

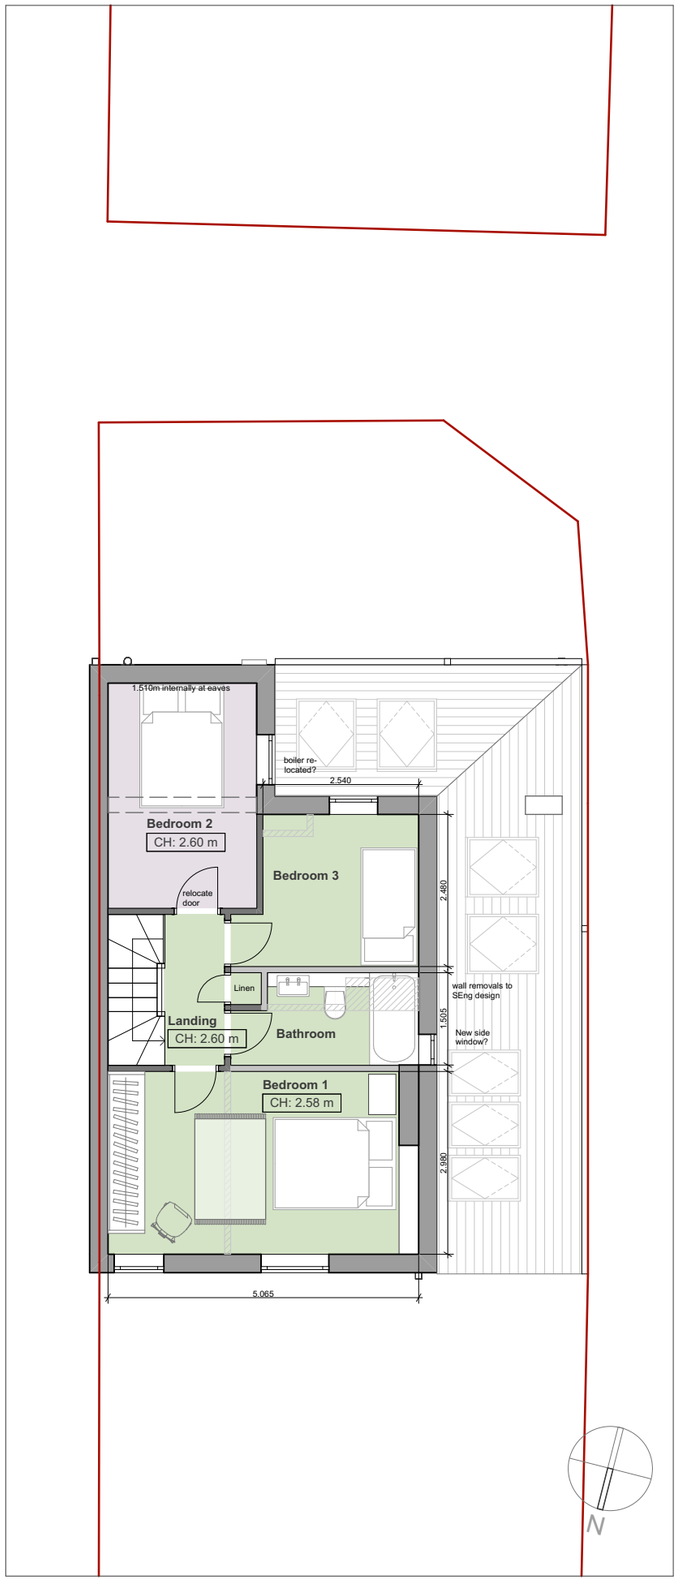

PL-02 Proposed First Floor Plan 1:100

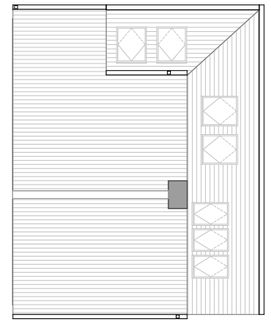

PL-04 Proposed Roof Plan 1:200

Revision History

Rev	Purpose	Date
P01	Issued For Planning	23.04.24

0m 1m 2m 3m 4m 5m

Scale Bar 1:100

JonathanClementsArchitects.
07866 367855
jc@jonathanclementsarchitects.co.uk
www.jonathanclementsarchitects.co.uk
@jonathanclementsarchitects
@jonathan_clements_architects

Project
10 Nicholson Avenue, S75 1NH

Drawing Name
Proposed Floor Plans

Drawing Status
PLANNING

Modified by: JC — Date: 28.03.24

Checked by: JCA — Date: 04.04.24

Drawing Scale
1:100@A3

Layout ID
JCA-1502-012

Revision
P01




E-07 Proposed East Elevation 1:100



E-05 Proposed North Elevation 1:100



E-08 Proposed West Elevation 1:100

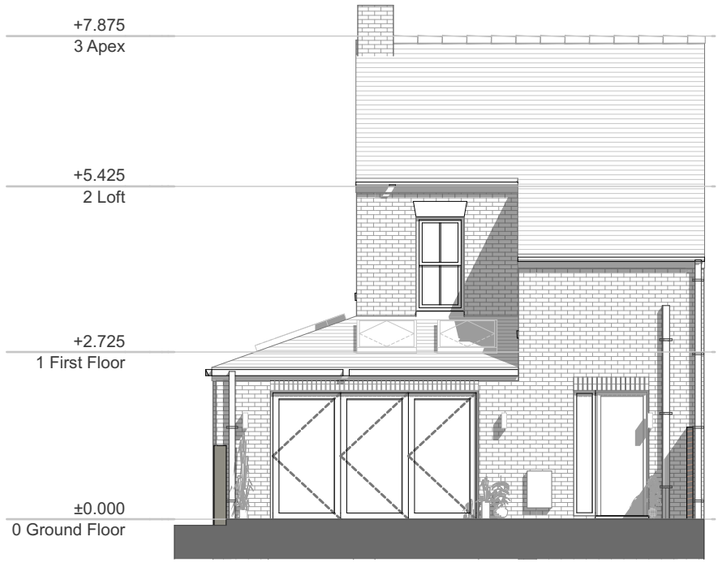

E-06 Proposed South Elevation 1:100

NOTES
Builder to check and clarify all levels, dimensions, drainage construction & specification prior to any works on site and to bring to the clients attention any variations or deviations for written confirmation before being carried out on site.

Drawings are prepared for the purposes of obtaining Planing Permission and Building Regulation Approval only.

All materials shall be fixed, applied or mixed in accordance with all of the manufacturers instructions, recommendations & specifications. All materials shall be fit for the purposes that they are to be used for.

The contractor shall take into account everything necessary for the proper execution of the works and to the satisfaction of the Local Authority Building Surveyor, whether or not indicated on the drawing or in the specification.

It is the responsibility of the owner / client to serve a notice on the adjoining or adjacent neighbours for the proposed works under 'The Party Wall Act 1996' Explanatory booklets can be obtained free of charge from the D.O.E. publications despatch centre, Blackhorse Road, London SE99 6TT
Tel 0181 691 9191.

GENERAL
Check all dimensions on site.
Report any discrepancies and omissions to Architect / Designer
This Drawing is Copyright ©

DESIGN/SKETCH DESIGN
Unless stated otherwise, the designs shown are subject to detailed site survey, investigations, and legal definition, the CDM Regulations, and the comments and / or approval of the various relevant Local Authority Officers, Statutory Undertakers, Fire Officers, Engineers and the like.

Revision History

Rev	Purpose	Date
-	Issued For Planning	xx.xx.24

JonathanClementsArchitects.
07866 367855
jc@jonathanclementsarchitects.co.uk
www.jonathanclementsarchitects.co.uk
@jonathanclementsarchitects
@jonathan_clements_architects

Project
10 Nicholson Avenue, S75 1NH

Drawing Name
Proposed Elevations

Drawing Status
PLANNING

Modified by
JC

Date
28.03.24

Checked by
JCA

Date
04.04.24

Drawing Scale
1:50@A1 / 1:100@A3

Layout ID
JCA-1502-020

Revision
P01