
PROJECT:

DEMOLITION OF EXISTING TYRE CHANGING BAYS .
W.C. AND STORAGE BUILDING AND ERECTION OF REPLACEMENT
SINGLE STOREY BUILDING TO PROVIDE 5NO. TYRE CHANGING
BAYS WELFARE FACILITIES AND OFFICE AND SITING OF
2NO. STORAGE CONTAINERS

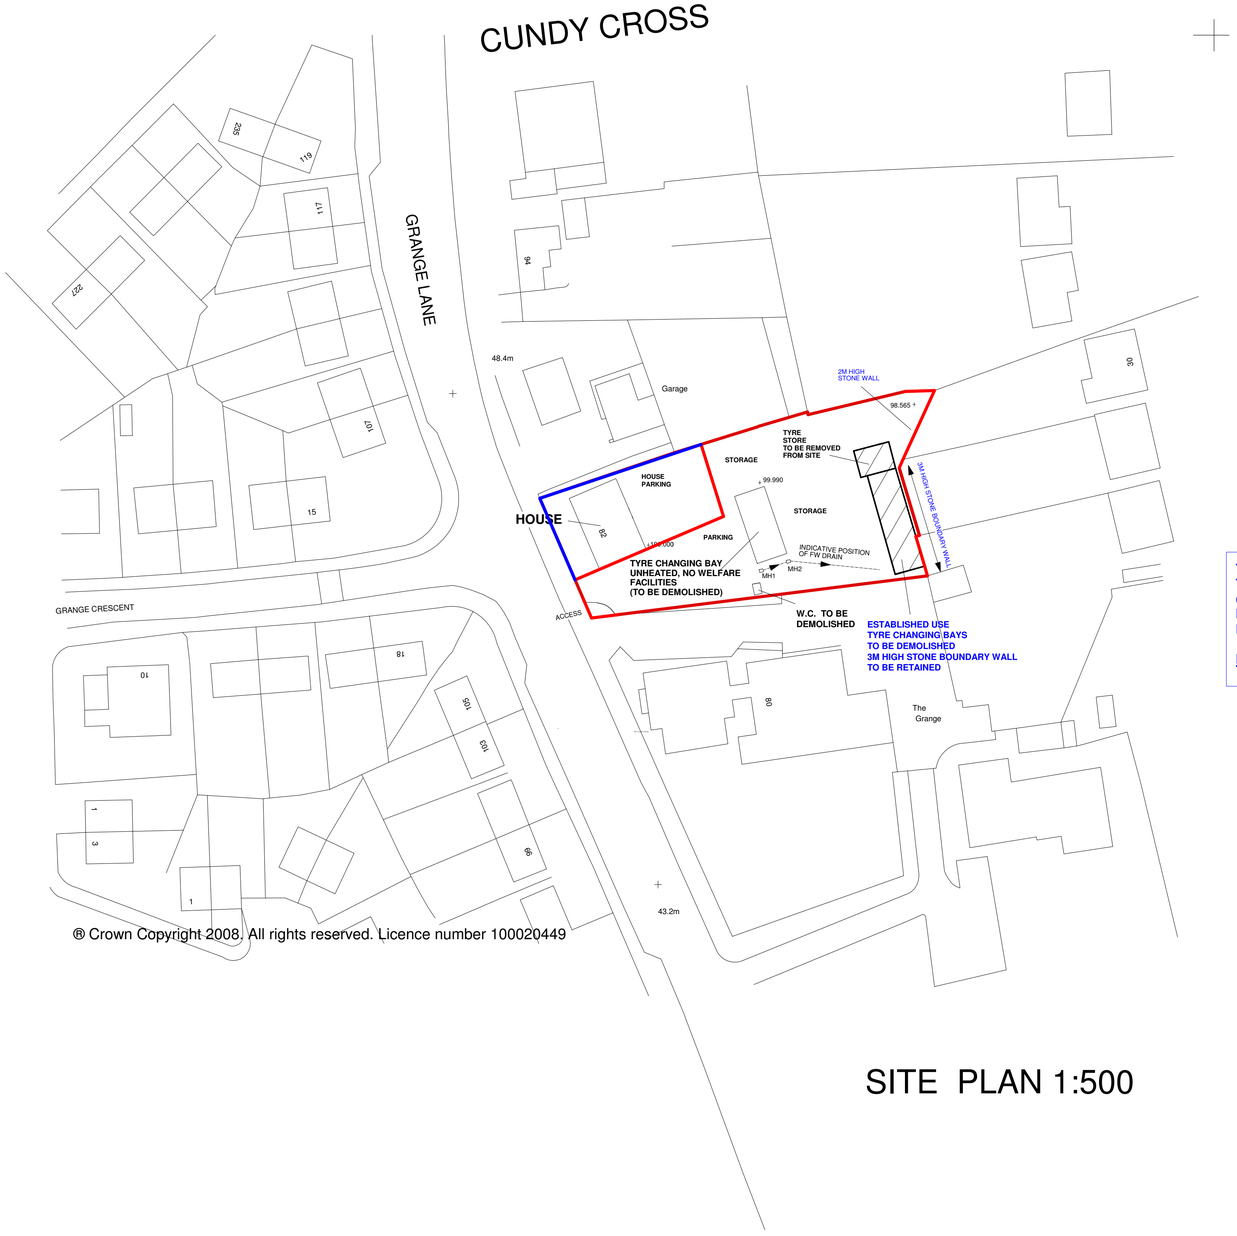

® Crown Copyright 2008. All rights reserved. Licence number 100020449

SITE PLAN 1:500

THE NUMBER OF ESTABLISHED USE TYRE CHANGING BAYS (TO BE REMOVED FROM SITE) IS EQUAL TO THE PROPOSED NUMBER OF TYRE CHANGING BAYS

NO OVER INTENSIFICATION OF USE

NOTES

N

notes

No dimensions to be scaled from this drawing which is the property of the company. It is not to be used or disclosed in any way except as authorised by the company. The client is responsible for providing architect with correct site boundary/ownership definitions and any covenants or easements relating to the site. Architect will assume site boundaries as clearly defined, unless otherwise informed by client.
No work to be carried out without planning permission, until all pre start planning conditions have been discharged and until a building regulations application has been submitted.
Any work carried out before building regulations approval has been granted will be strictly at clients own risk.
Any building works within 6m of a neighbouring home's foundations may require you to notify the owner of that property of your intentions at least one month before you start work.
Work to an existing party wall requires you to give at least two months notice of your intentions. If consent to carry out work cannot be reached procedures dealing with an dispute should be followed (the party wall act 1996).

IT IS THE RESPONSIBILITY OF THE CONTRACTOR TO NOTIFY THE ARCHITECT OF ANY DISCREPANCIES ON THE DRAWING PRIOR TO CONSTRUCTION.

ALL DIMENSIONS TO BE CHECKED ON SITE ***IF IN DOUBT ASK!***

revisions

A 14/6/12
B 21/6/12

title: SITE PLAN EXISTING

project: *DEMOLITION OF GARAGE AND STORE.*
NEW DOMESTIC GARAGE
TYRE FITTING BAYS AND STORAGE
82 GRANGE LANE
CUNDY CROSS
BARNSLEY
S71 5QQ

for Mr M. Greenwood

scale 1:500 at A1/ 1:1000 at A3

drawing no 01B.

Andrew Bailey Architect
Glendower House
85 Lundhill Road
Wombwell
Barnsley
T. 01226 752590
E. AA2LARCHITECTS@BTCONNECT.COM
W WWW.AKBARCHITECTS.COM

akb