
Site Plan. Scale 1:500m.

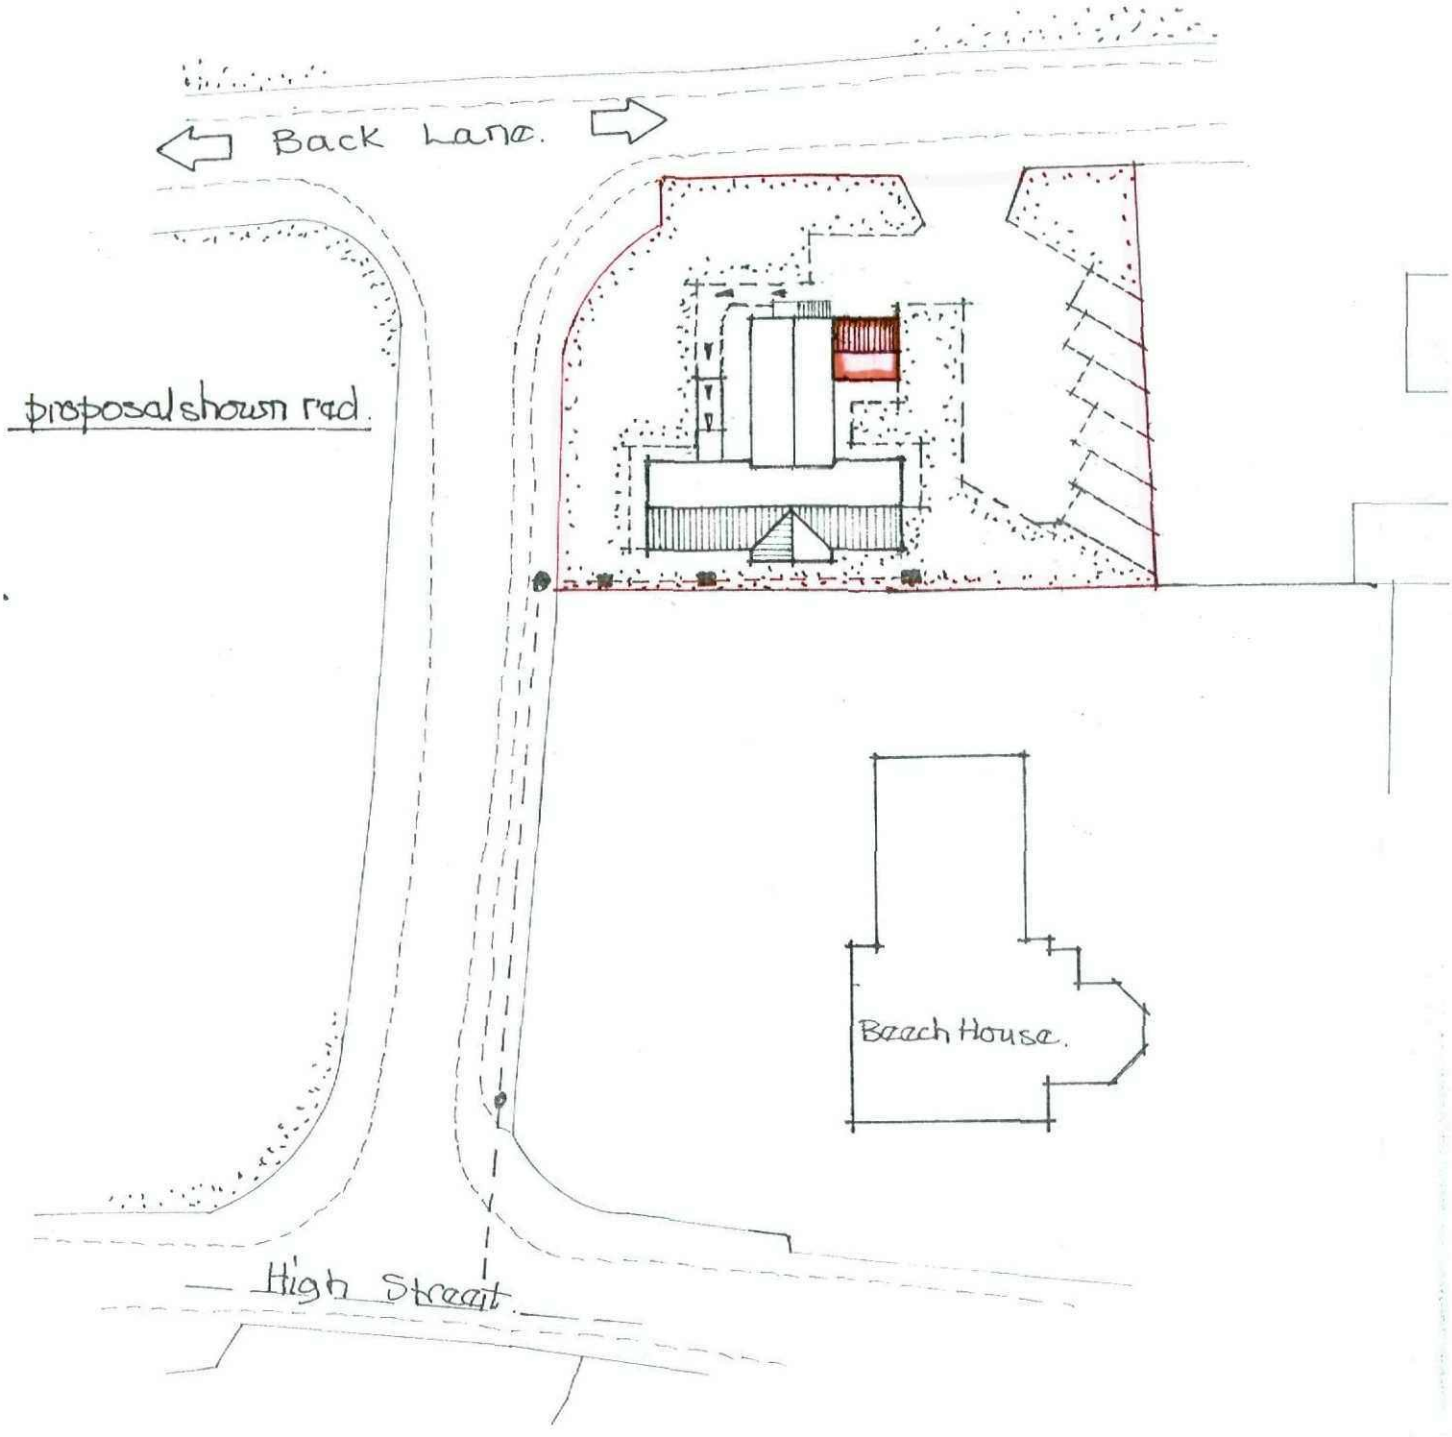

Keith Cooper
34 Pangbourne Road
Thurnscoe
Rotherham
S63 0LQ
Tel/Fax: (01709) 892861


Location Plan. Scale 1:1250ft.
N
The Fold.
Beech House.
site.
High Street.
18
The Crofts.
Beech Hill
Beech Cottage
Grange Farm Cottage
Croft House
Back Lane.
Keepers Lodge.
Rock House.
Croft Farm.
Grange Farm
Knowles
Keeps Cott.
Rose Cott.
Rock House Farm.
Kilnewick House
Dial House
Home Farm.
Normanville House
Manor House
Poplar Farm
Chapel Lane.
The Dipping Well
Redpath's cottage
Crofters cottage
Hirst Cott.
Willow Cott.
2
1
Old Well House
The Barn.
Cherry Tree Cott.
5.
7.
Hall Royd
The Cottage
Hall Croft
Billingley Hall
Back Lane