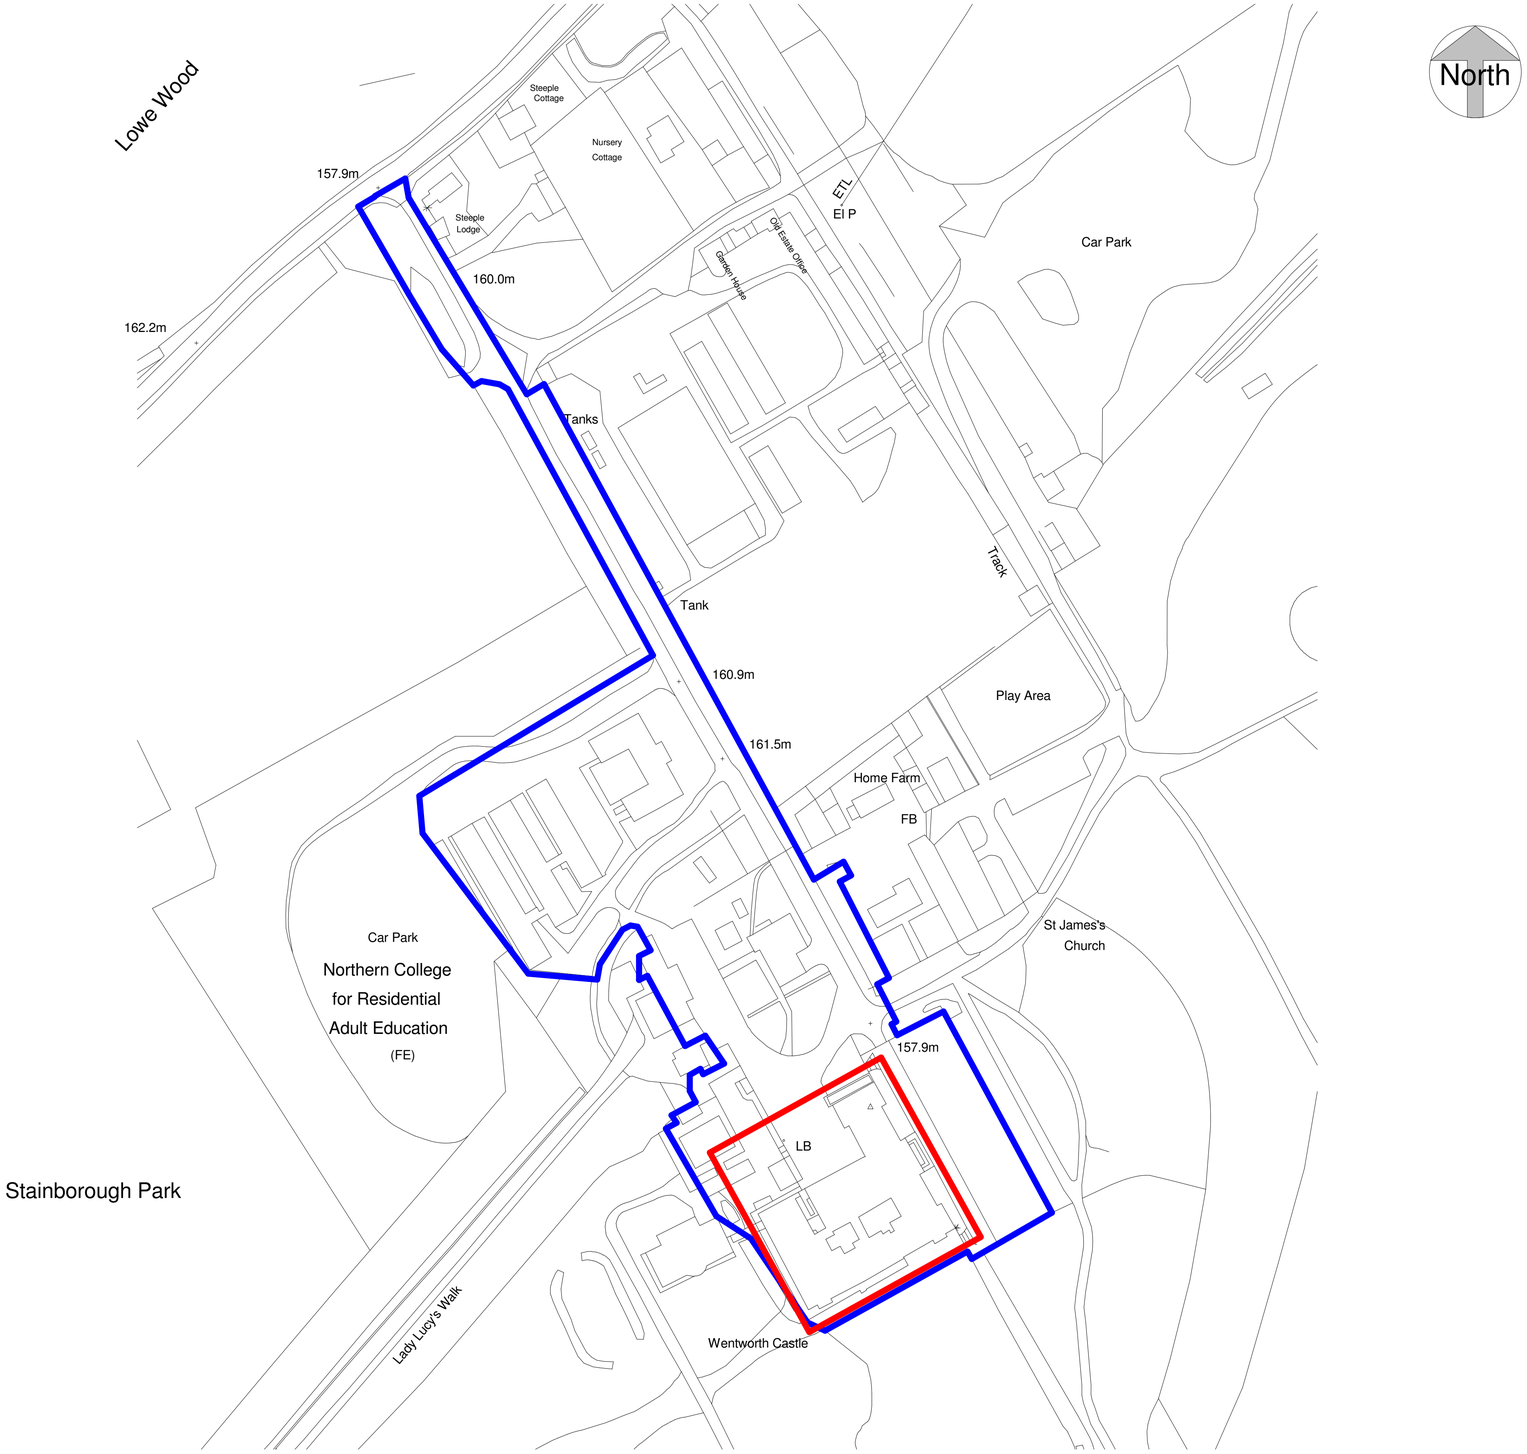


OS PLAN

NORTHERN COLLEGE

Main House Accommodation Remodel

BC.HUD.2013.01193

0m 10m 20m 50m

1:1000

Rev	Description	Date	Dr by	App by
original by: CB		date created: 24.03.14		approved by: Approver

Building Consultancy
Aedas Building Consultancy Ltd
Norwich Union House
High Street
Huddersfield, HD1 2LF
United Kingdom

Aedas

T +44(0)1484 537411
F +44(0)1484 530332
E huddersfield@aedas.com
aedas.com

client name: NORTHERN COLLEGE

project: Main House Accommodation Remodel

drawing: Site Plan

project number	scale	
BC.HUD.2013.01193	1 : 1000	@A1

drawing number	rev	issue status
M_01		PLANNING

This drawing is to be read in conjunction with all related drawings. All dimensions must be checked and verified on site before commencing any work or producing shop drawings. The originator should be notified immediately of any discrepancy.
This drawing is copyright and remains the property of Aedas.