
SCHEDULE OF ACCOMADATION:-

50No NURSING BEDROOMS
AVERAGE OF 12 STAFF
15No PARKING SPACES PROVIDED RETAINING MAXIMUM TREES AND 'GREEN' SPACE

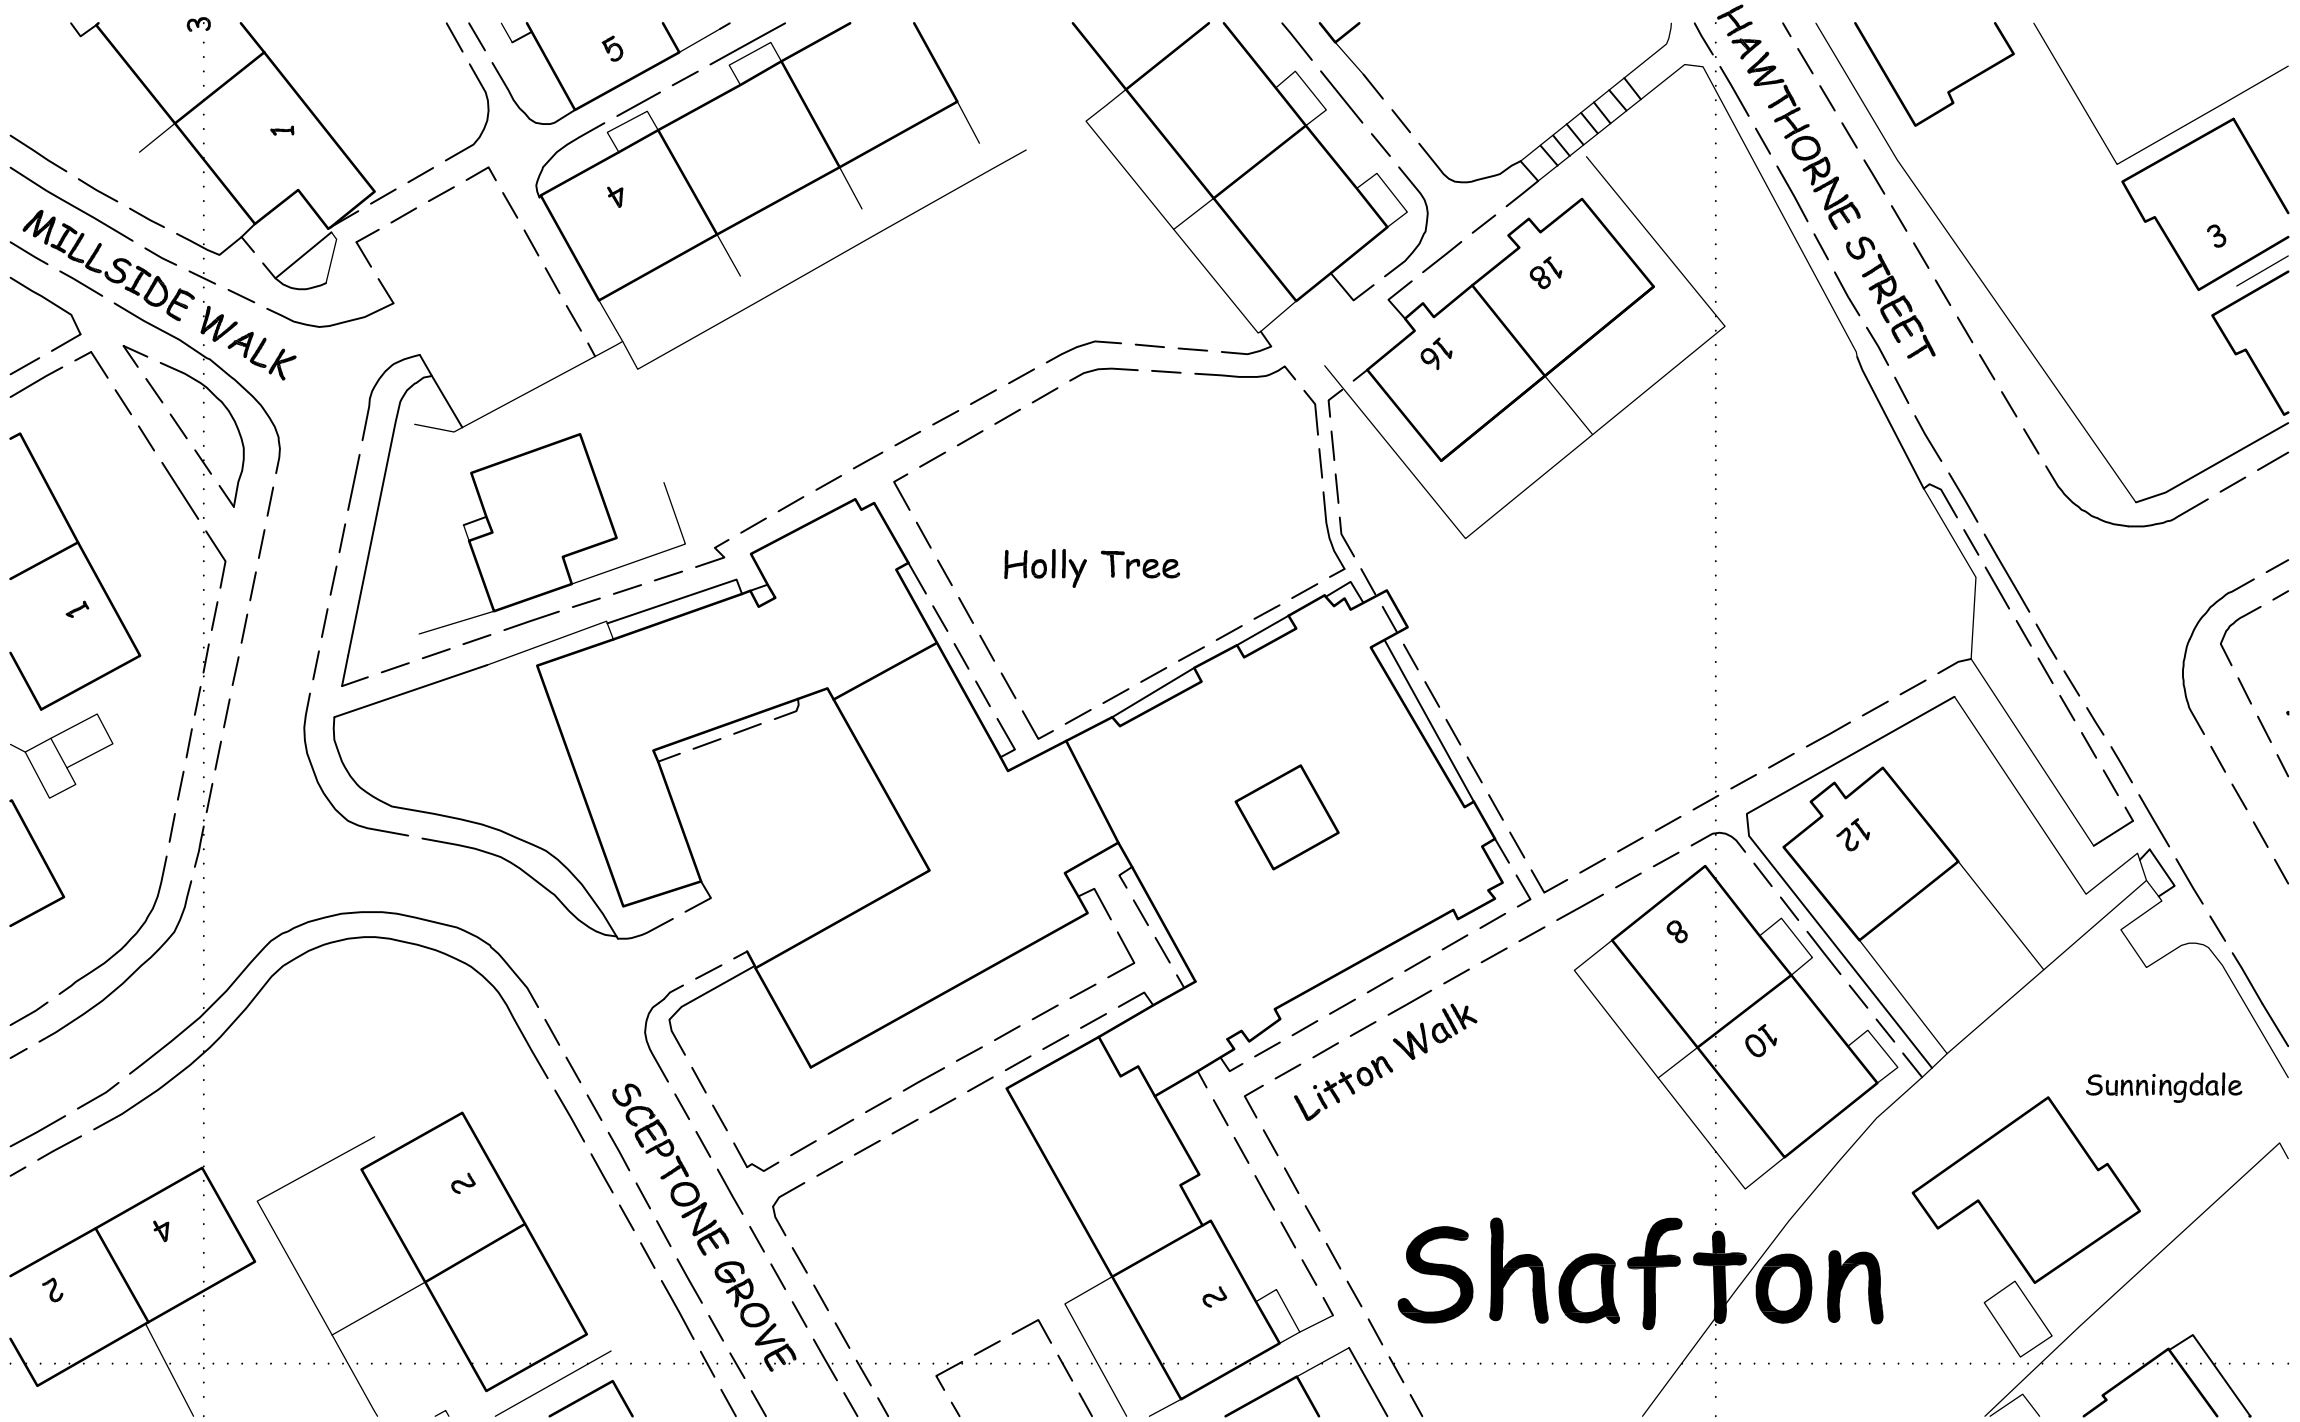

Crown Copyright. All rights reserved. Licence Number 100020449

SITE PLAN 1:500

MR. B. KALAR AT, HOLLY TREE, SCEPTONE GROVE, SHAFTON, S72
PROPOSED ENTRANCE / CAR PARK, PROPOSED EXSTENSIONS & ALTERATIONS TO HOME

SCALE 1:500 | MARCH'09 | 04/0307/S1.1

SITE PLAN AS EXISTING

Andromeda ARCHITECTURE
686 STANNINGTON ROAD
SHEFFIELD S6 6AJ
Tel: (0114) 2854 207

© COPYRIGHT EXISTS ON THE DESIGNS AND INFORMATION SHOWN ON THIS DRAWING The contractor must verify all dimensions on site before making shop drawings or commencing work of any kind. No dimensions to be scaled from this drawing.