

TO REMOVE THE EXISTING DOUBLE "ATCOST" PREFABRICATED BARNS TO THE REAR AND ASSOCIATED CONCRETE HARDSTANDING ADJACENT AND TO PROVIDE THESE AREAS WITHIN THE GREEN BELT USAGE.

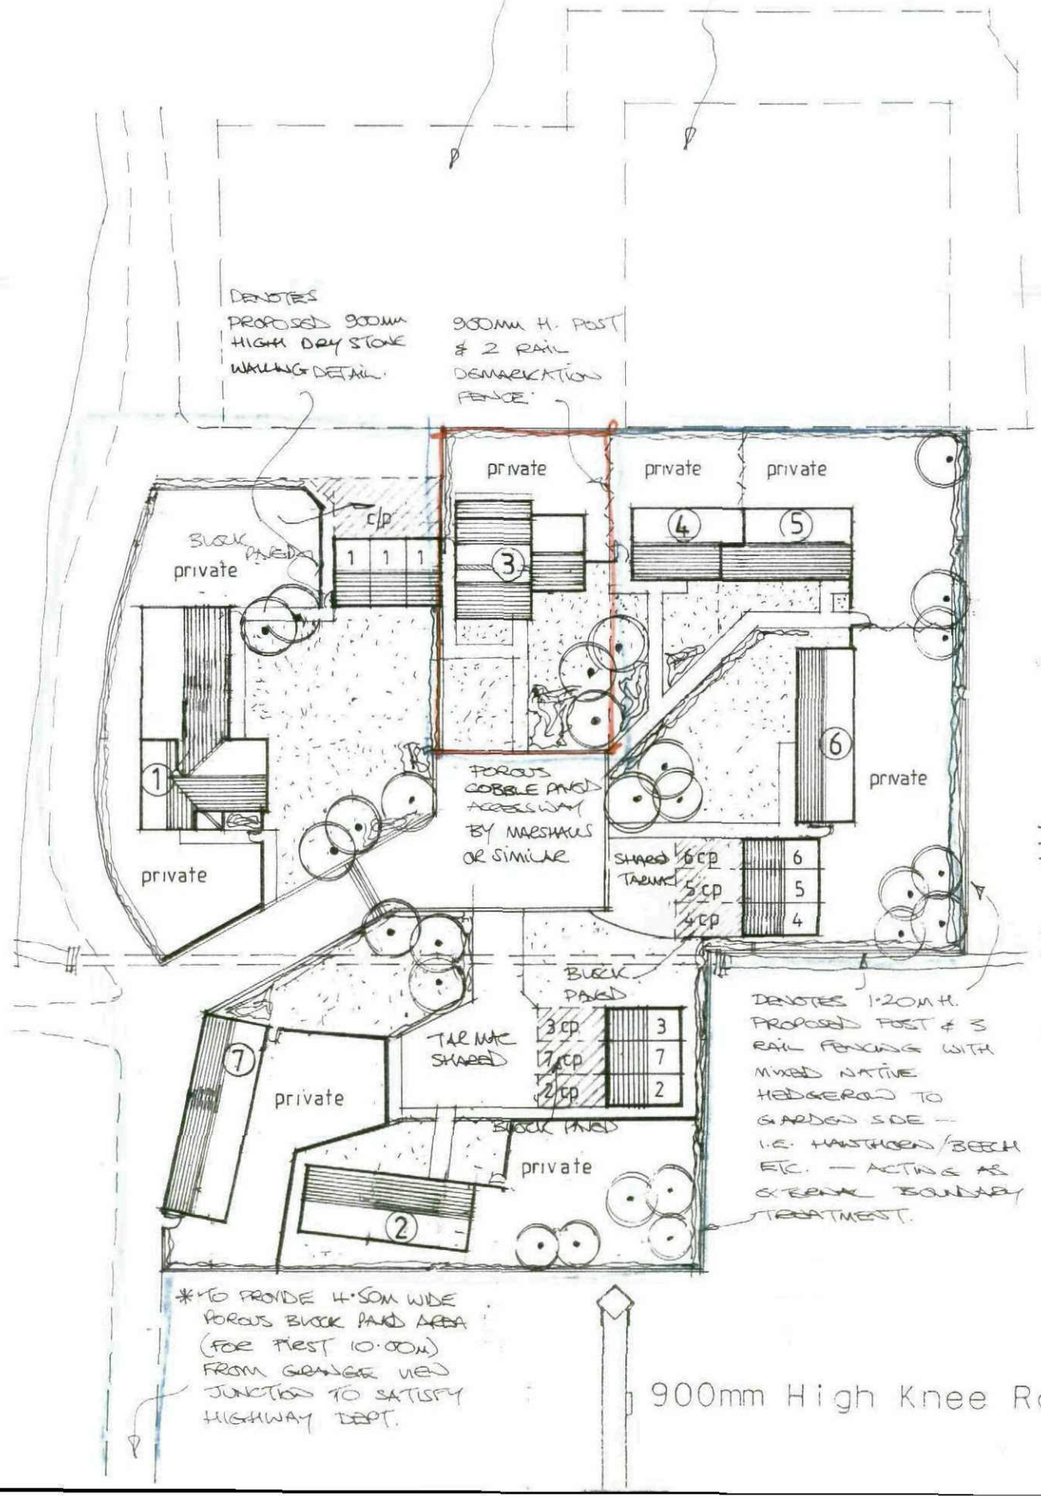

900mm High Knee Rail

900mm high knee rail

refer to details shown

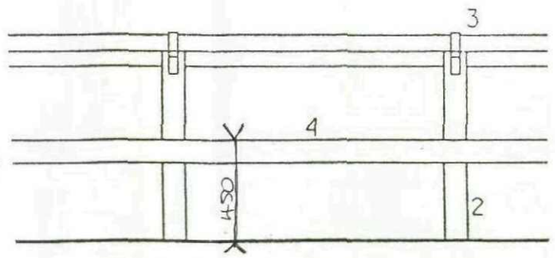

1 All fencing woodwork to be stained with coloured preservative

2 100mm sq vertical posts complete with 45o splayed cut to accept top rail

3 100mm sq horizontal top rail set at 45o splay fixed to vertical posts with 35mm wide galv'' m.s. strapping nailed


4 100 x 25mm horizontal mid rail face fixed to vertical posts


Rev	Notes	Date
A	ROOF TO PLOT 3 ADJUSTED	11-11

Garry Greetham Associates Ltd
Residential Design Consultant
Westwood House
18 Carr Lane
Tankersley
Barnsley S75 3BE
Tel(01226)746573

PROJECT	Blacker Grange Farm
CLIENT	Mr. & Mrs. M. Wilkinson
TITLE	Site Layout
ADDRESS	"Blacker Grange Farm", Blacker Hill, Barnsley.
DRAWN BY	ggg
SCALE	1:500
DATE	May.11
DRAWING No	741-02
REV	A

Member of the Chartered Institute of Architectural Technologists

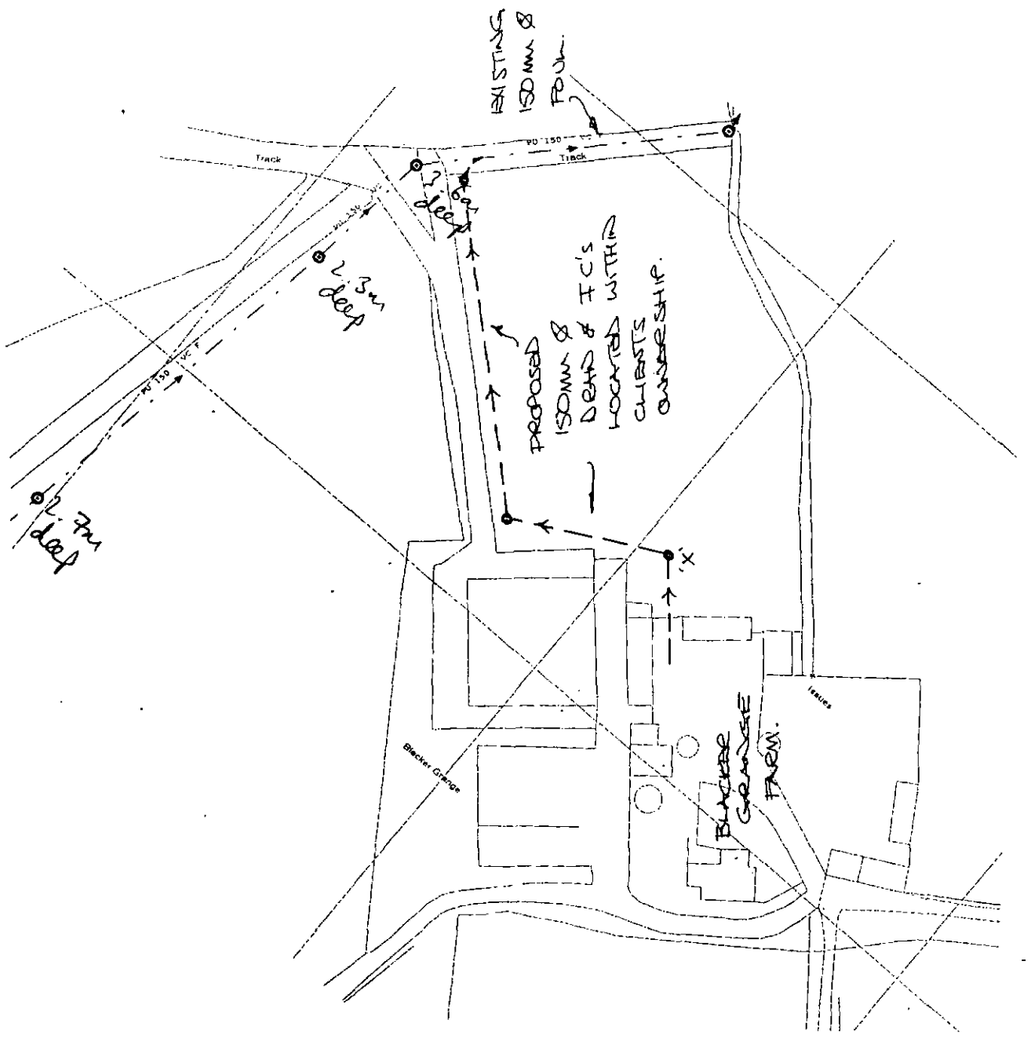

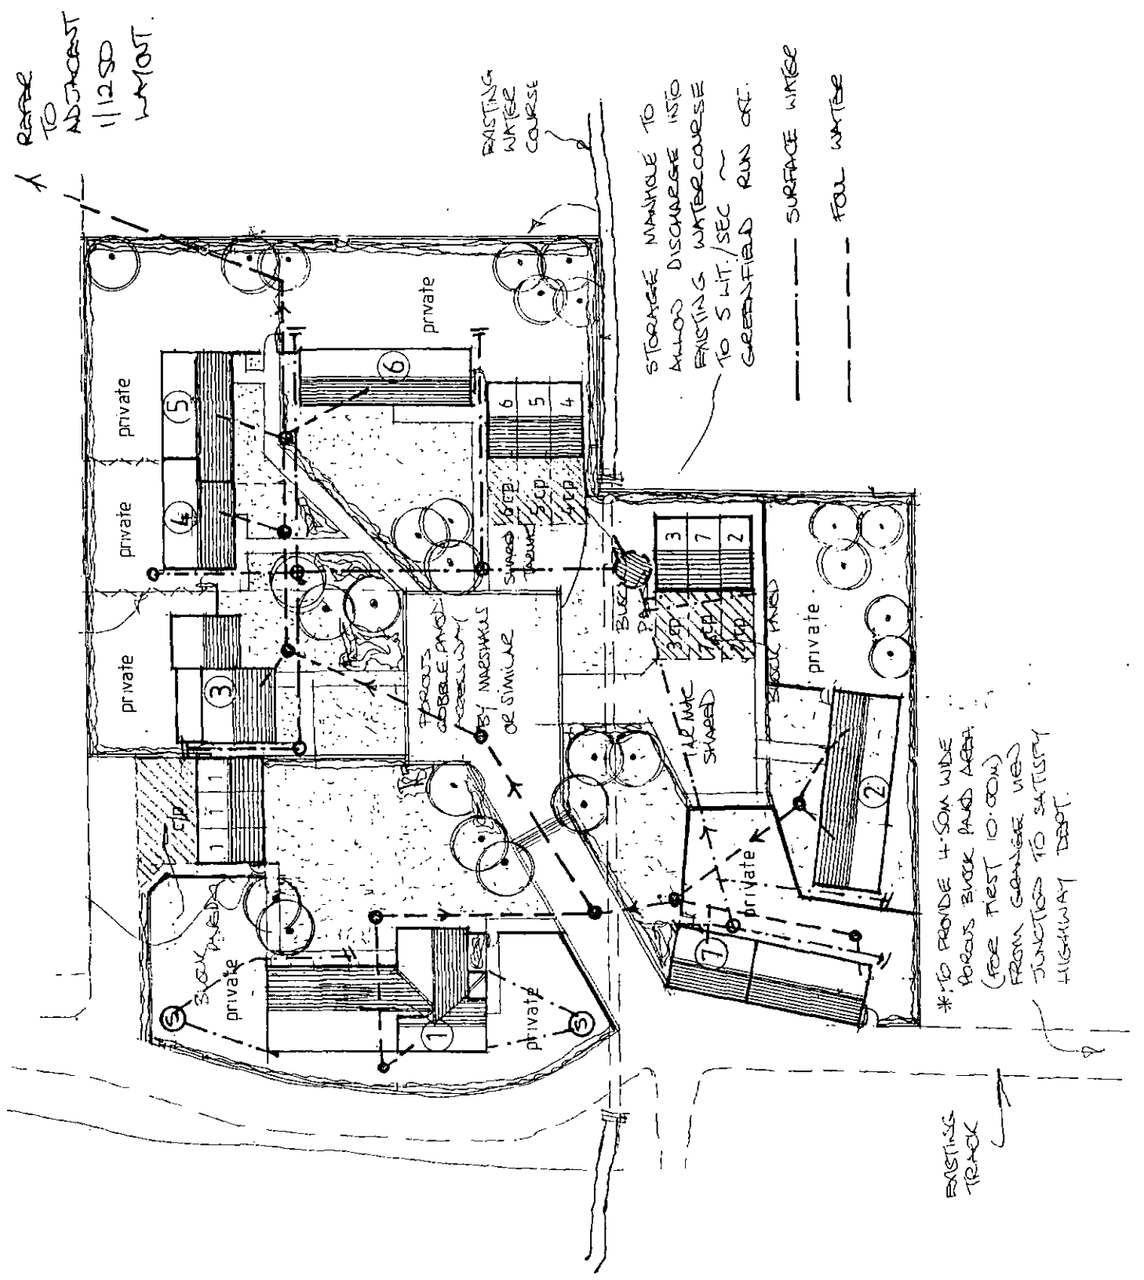


Rev	Notes	Date

Garry Greetham Associates Ltd
Residential Design Consultant
Westwood House
18 Carr Lane
Tankersley
Barnsley S75 3BE
Tel(01226)746573


PROJECT Blacker Grange Farm
CLIENT Mr. & Mrs. M. Wilkinson
TITLE Drainage Layout
ADDRESS "Blacker Grange Farm", Blacker Hill, Barnsley.
DRAWN BY SSS
SCALE 1:500 DATE July 11
DRAWING No 741-03 REV

Member of the Chartered Institute of Architectural Technologists


Elevations 1:100

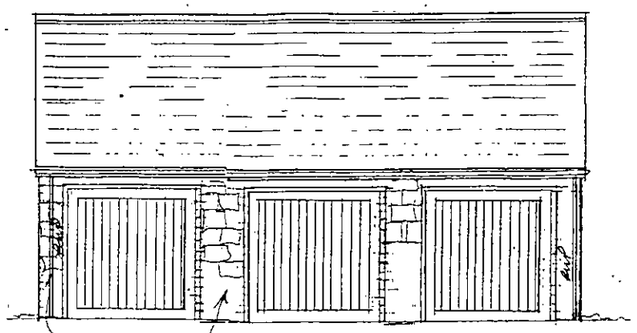

Front

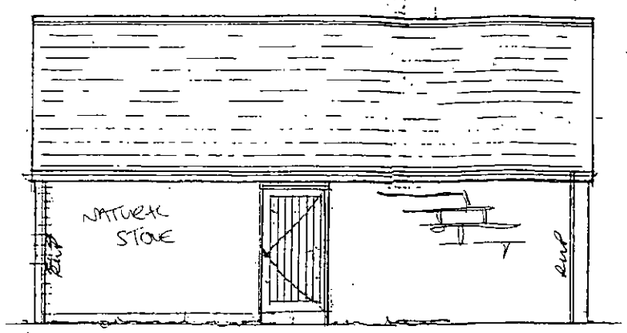


Rear

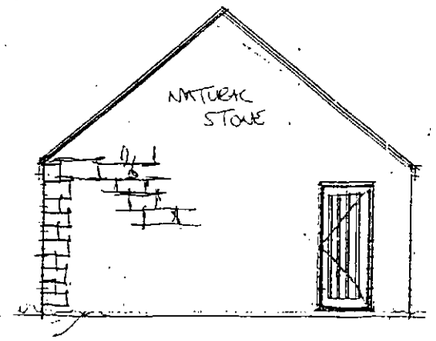

Side

Layouts 1:50

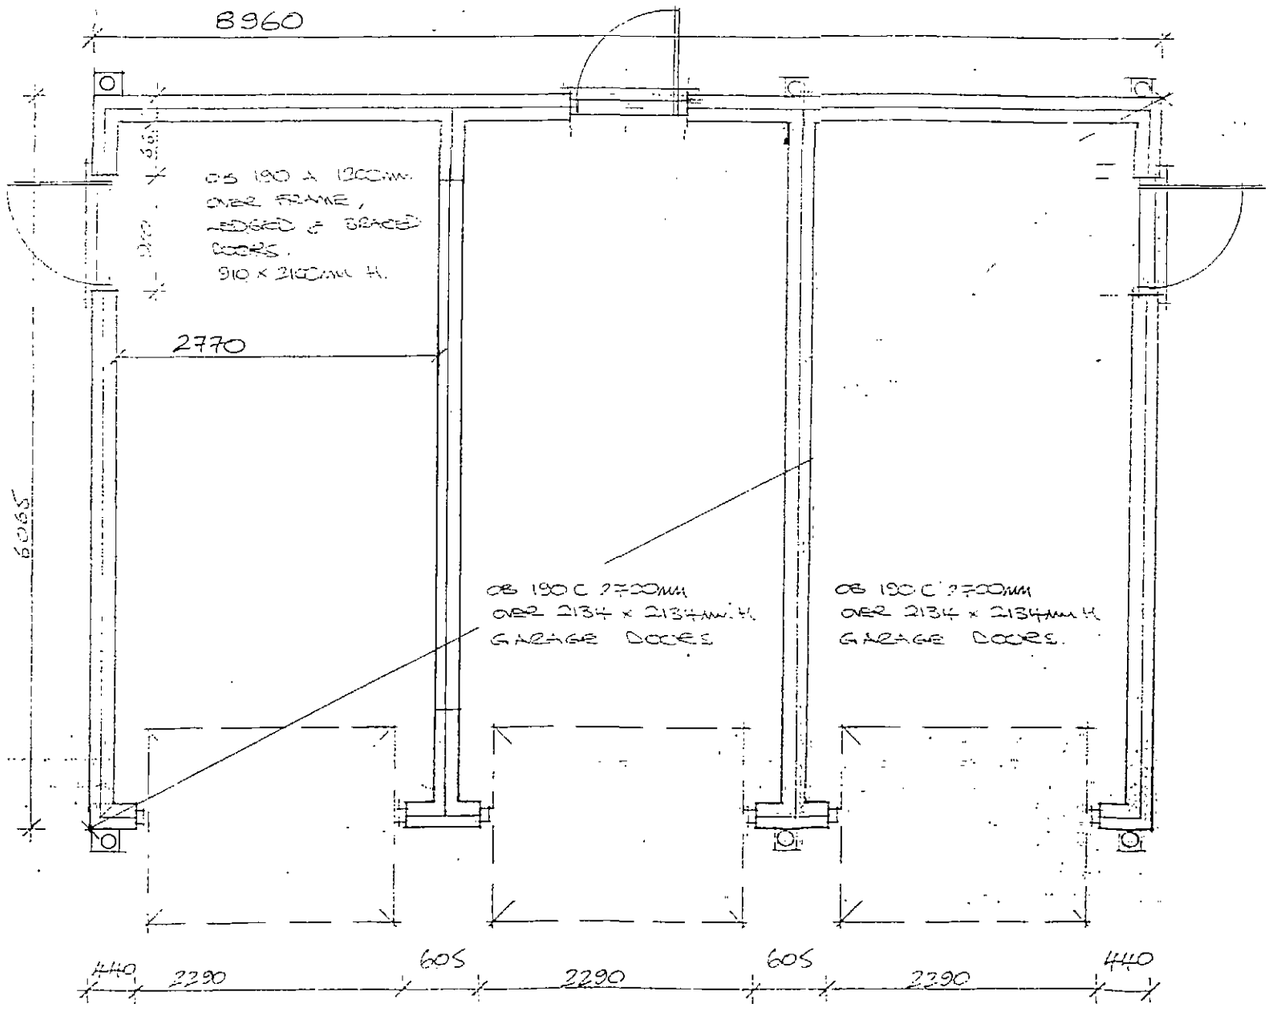


Rev	Notes	Date

Garry Greetham Associates Ltd
Residential Design Consultant
Westwood House
18 Carr Lane
Tankersley
Barnsley S75 3BE
Tel(01226)746573


PROJECT	Units 2, 3 & 7
CLIENT	Mr. & Mrs. M. Wilkinson
TITLE	Detached Garage Block
ADDRESS	"Blacker Grange Farm", off Barnsley Rd, Blacker Hill, Barnsley. S74 0RP.
DRAWN BY	ggg
SCALE	1:50; 1:100 DATE Nov 11
DRAWING No	741-11 REV

Member of the Chartered Institute of Architectural Technologists

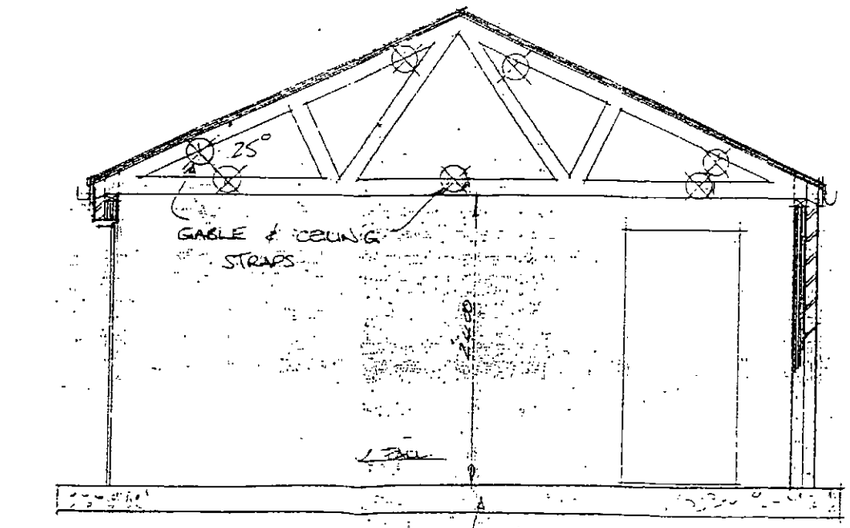


Section 1:50


Elevations

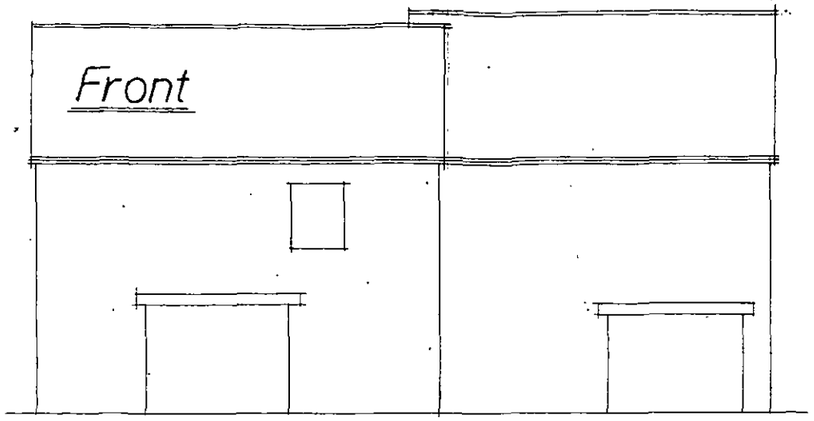


Front

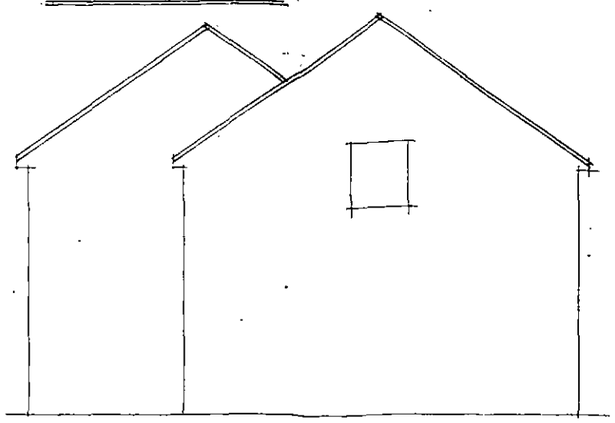


Side

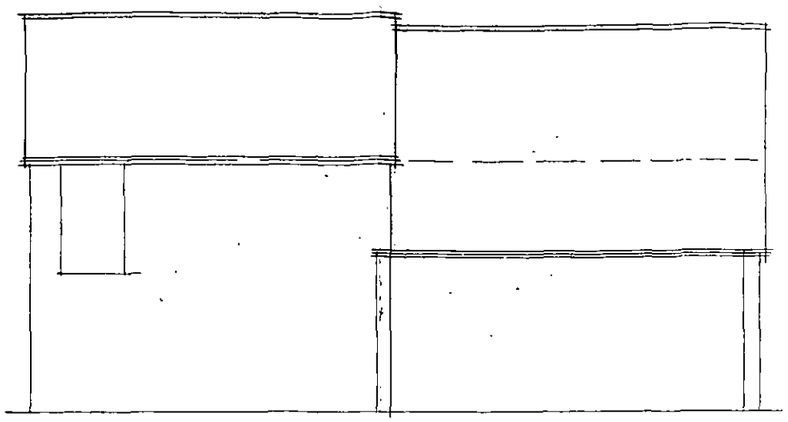


Rear

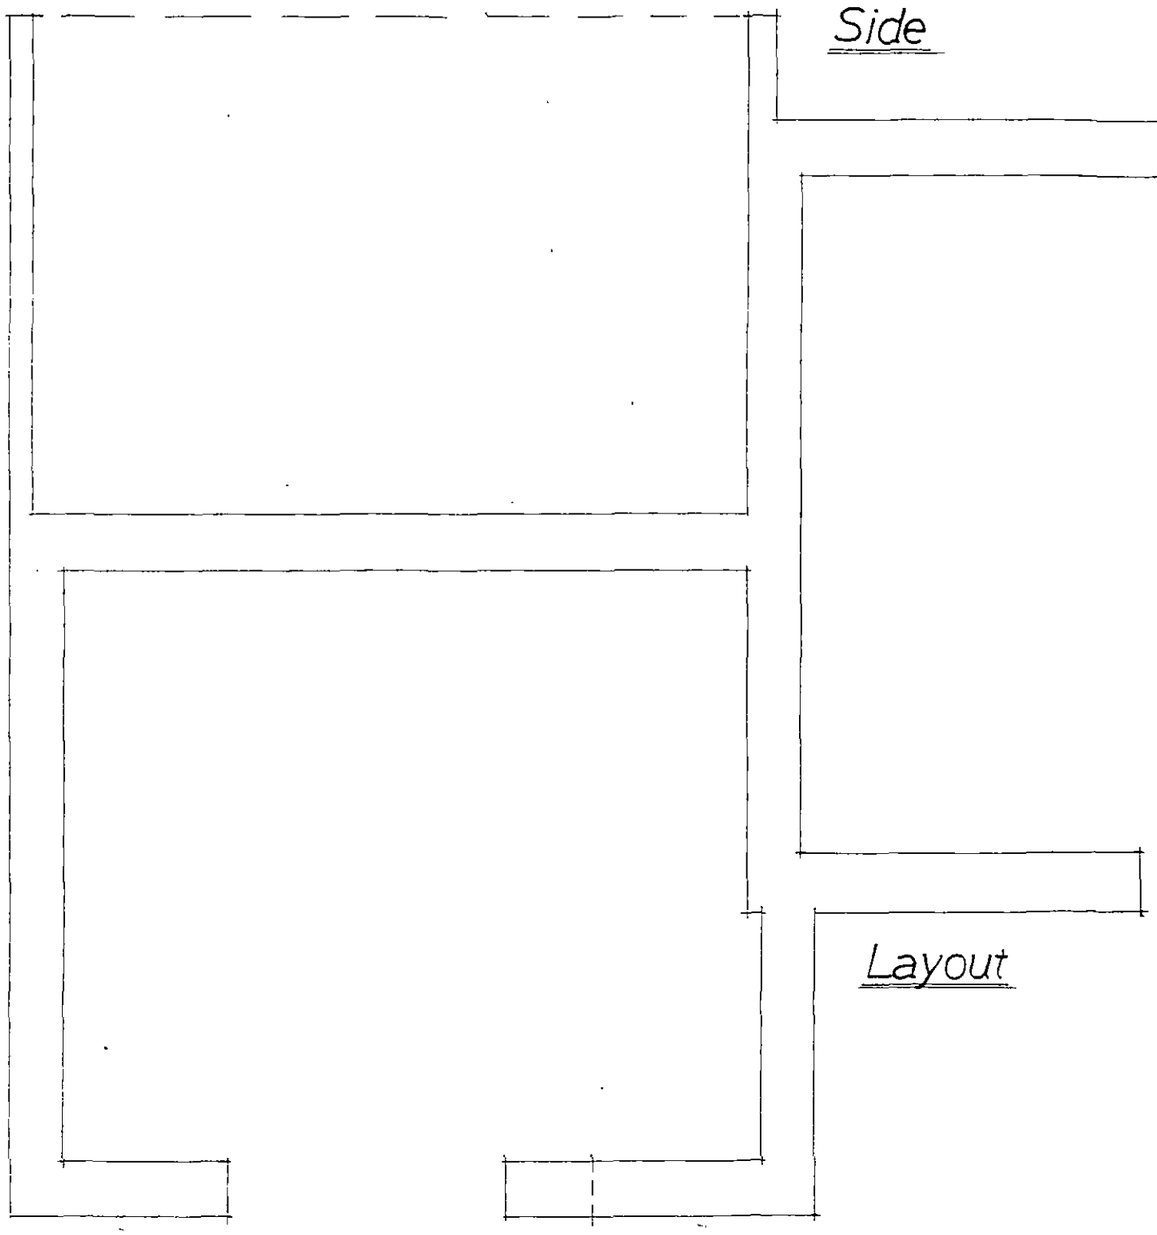

Layout

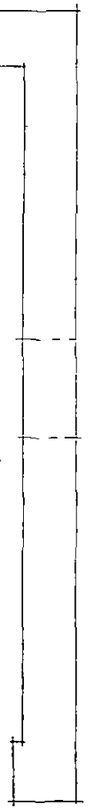

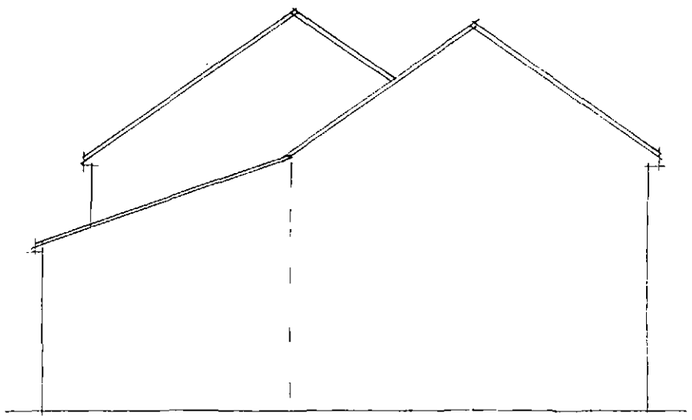

Side

Rev	Notes	Date

Garry Greetham Associates Ltd
Residential Design Consultant
Westwood House
18 Carr Lane
Tankersley
Barnsley S75 3BE
Tel(01226)746573

PROJECT Unit 3

CLIENT Mr. & Mrs. M. Wilkinson

TITLE Property as Existing

ADDRESS "Blacker Grange Farm", off Barnsley Rd, Blacker Hill, Barnsley. S74 0RP.


DRAWN BY 999

SCALE 1:50; 1:100 DATE Nov 11


DRAWING No 741-12 REV

Member of the Chartered Institute of Architectural Technologists


Elevations

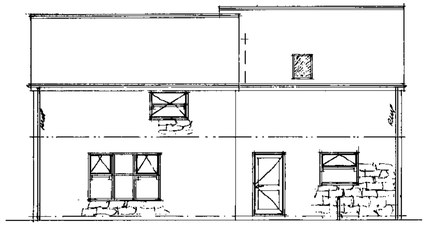


Front

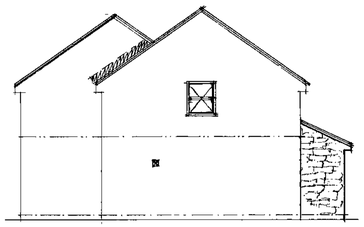

Side

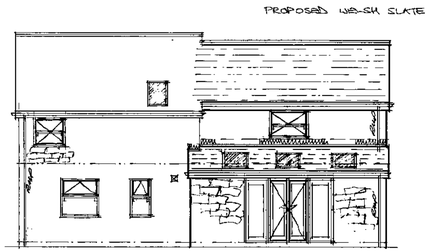


Rear

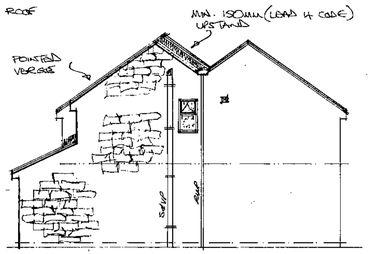


Side

Layouts

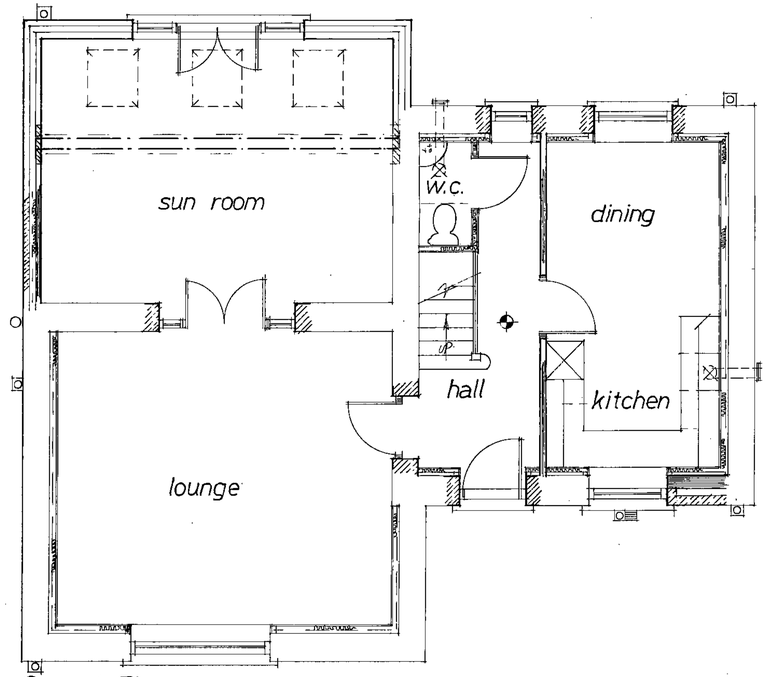

Ground Floor

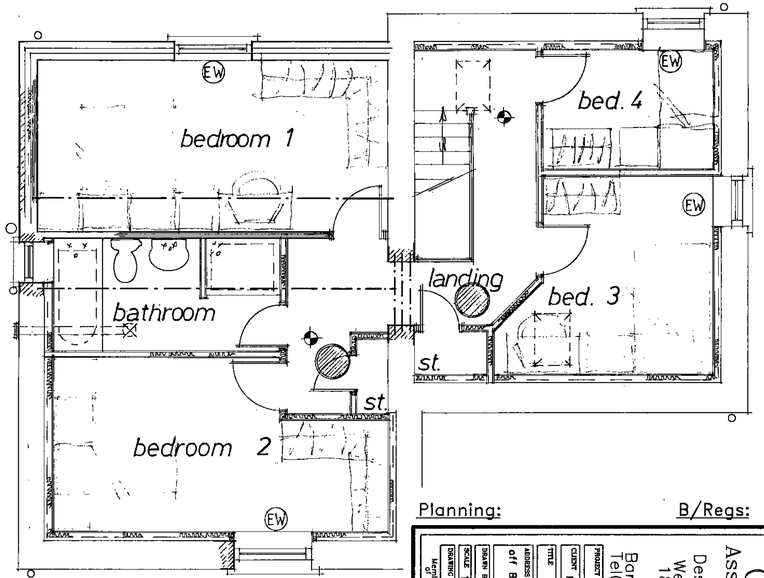

First Floor

Planning:

B/Regs:

Garry Greetham Associates Ltd
Residential Design Consultant
Westwood House
18 Carr Lane
Tankersley
Barnsley S75 3EE
Tel(01226)746573

PROJECT: Unit 3

CLIENT: Mr. & Mrs. M. Wilkinson

TITLE: Property as Proposed

ADDRESS: "Blacker Grange Farm", off Barnsley Rd. Blacker Hill, Barnsley. S74 0RP

DRAWN BY: GGG

SCALE: 1:100, 1:50 DATE: Nov. 11

DRAWING No: 741-13 REV:

Member of the Chartered Institute of Architectural Technologists

Rev	Notes	Date