


TILE EFFECT METAL ROOFING TO MATCH EXISTING

GUTTER & FASCIA TO MATCH EXISTING


FACING BRICK WITH ART STONE FEATURES TO MATCH EXISTING

COLOURED ALUMINIUM WINDOWS AND DOORS WITH ROLLER SECURITY SHUTTERS TO MATCH EXISTING


NORTH ELEVATION
NEW UNIT

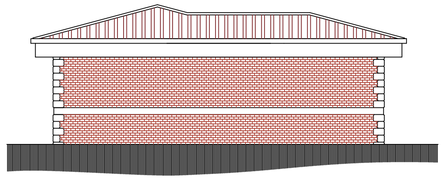


SOUTH ELEVATION
NEW UNIT

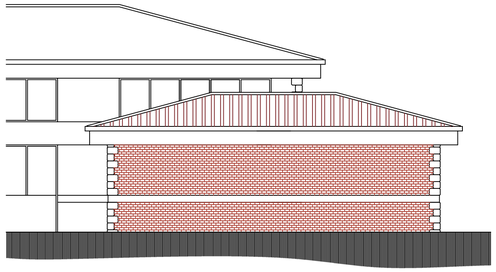


WEST ELEVATION
NEW UNIT

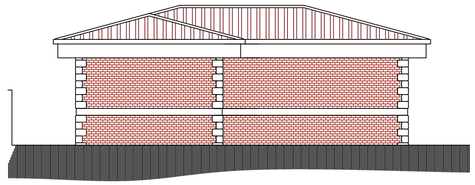

EAST ELEVATION
NEW UNIT

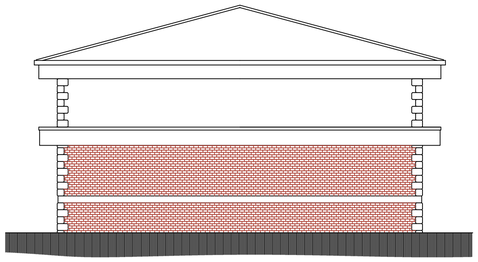


SOUTH ELEVATION
EXISTING UNIT
AS PROPOSED

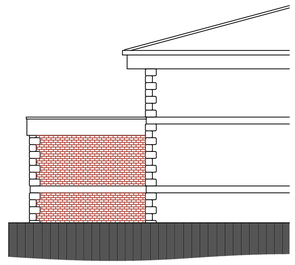


EAST ELEVATION
EXISTING UNIT
AS PROPOSED




WEST ELEVATION
EXISTING UNIT
AS PROPOSED

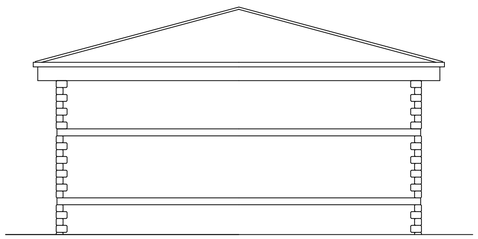


SOUTH ELEVATION
EXISTING UNIT
AS EXISTING

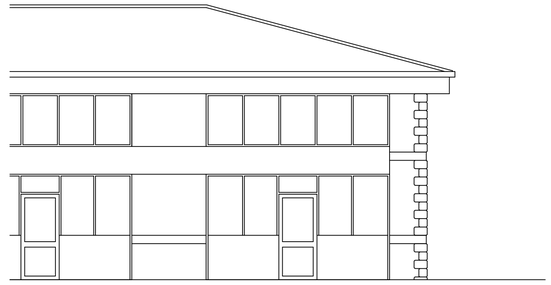


WEST ELEVATION
EXISTING UNIT
AS EXISTING

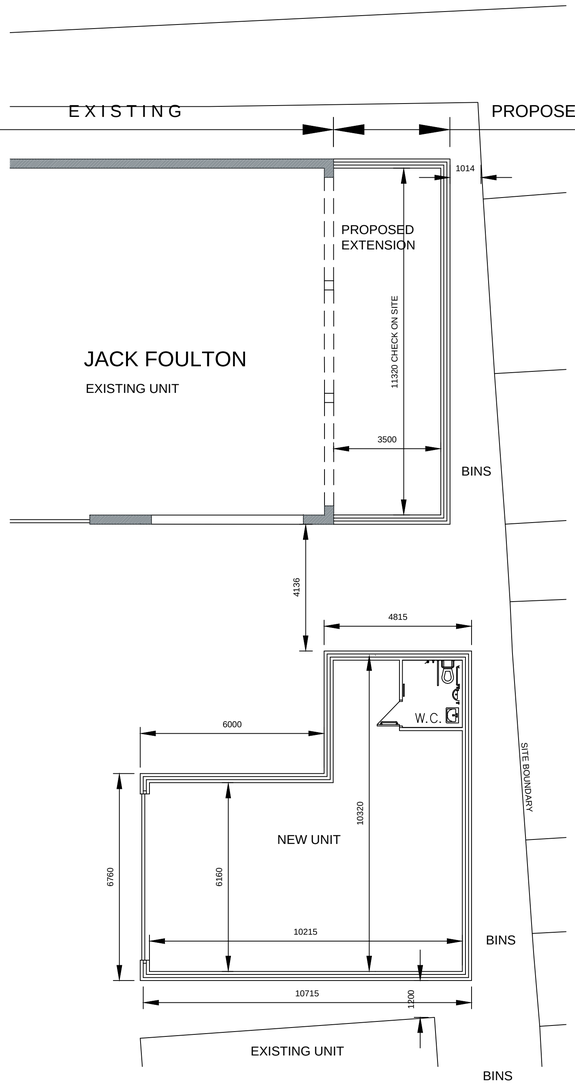

PLAN AS PROPOSED

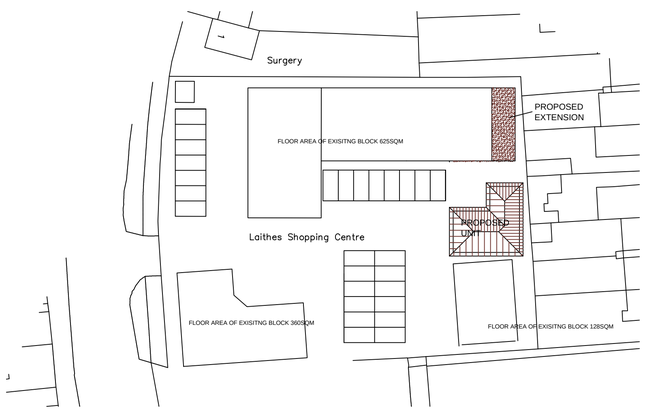

SITE PLAN
SCALE 1:500

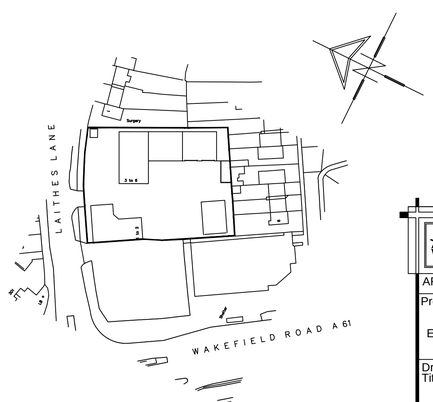

LOCATION PLAN
SCALE 1:1250

White Agus PARTNERSHIP
8 MORSTON BUSINESS PARK,
WHALEY ROAD, BARUGH GREEN,
BARNSLEY.
S75 1HQ
Phone: 01226 208482
Fax: 01226 283030
Email: info@whiteaguspartnership.co.uk
Web: www.whiteaguspartnership.co.uk
ARCHITECTURAL SERVICES AND SURVEYORS

Project.
PROPOSED RETAIL UNIT & EXTENSION TO EXISTING UNIT - LAITHES LANE SHOPPING CENTRE ATHERSLEY, BARNSLEY

Client.
HACE (UK) LTD

Drawing Title.
PLANS AND ELEVATIONS

Date. DEC 2015
Scale. 1:100 @ A1
Ref. 14-147
Dwg. No. 02
Rev. A

Date	Suffix	Description	Date	Suffix	Description
22-12-15	A	UPDATED FOR PLANNING APPLICATION			