

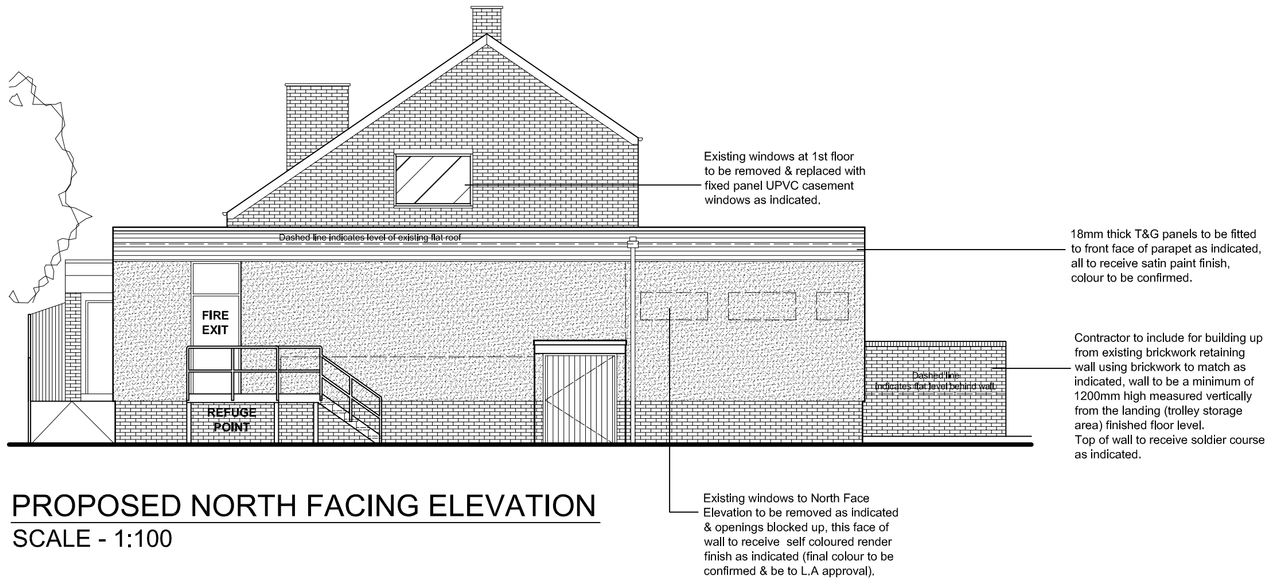



PROPOSED NORTH FACING ELEVATION
SCALE - 1:100

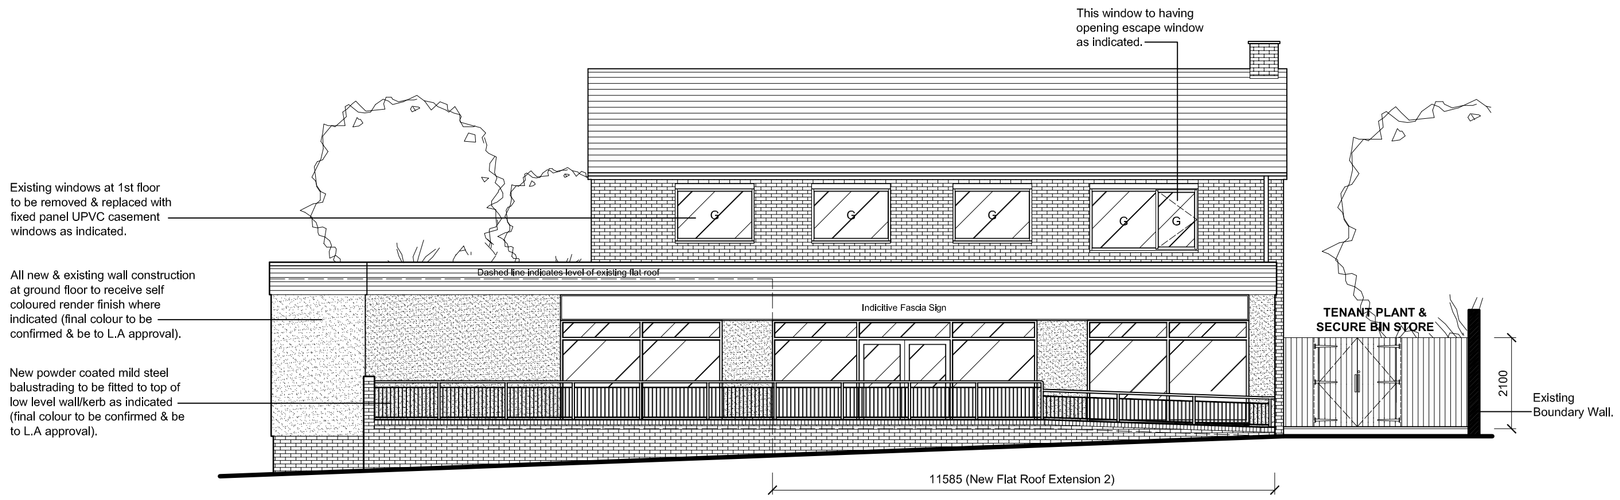


PROPOSED EAST FACING ELEVATION
SCALE - 1:100

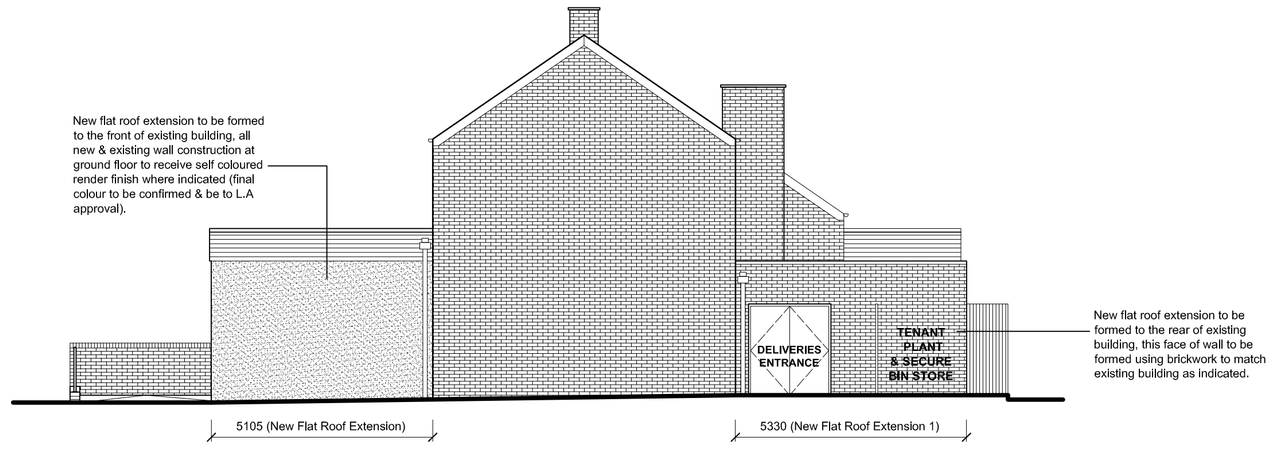

PROPOSED SOUTH FACING ELEVATION
SCALE - 1:100

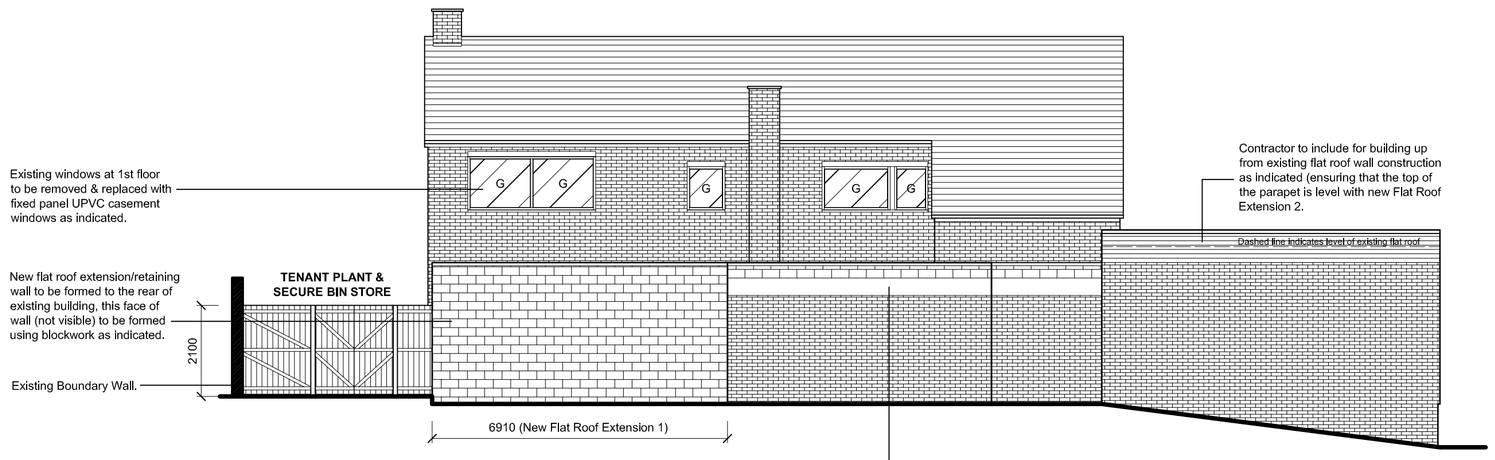


PROPOSED WEST FACING ELEVATION
SCALE - 1:100

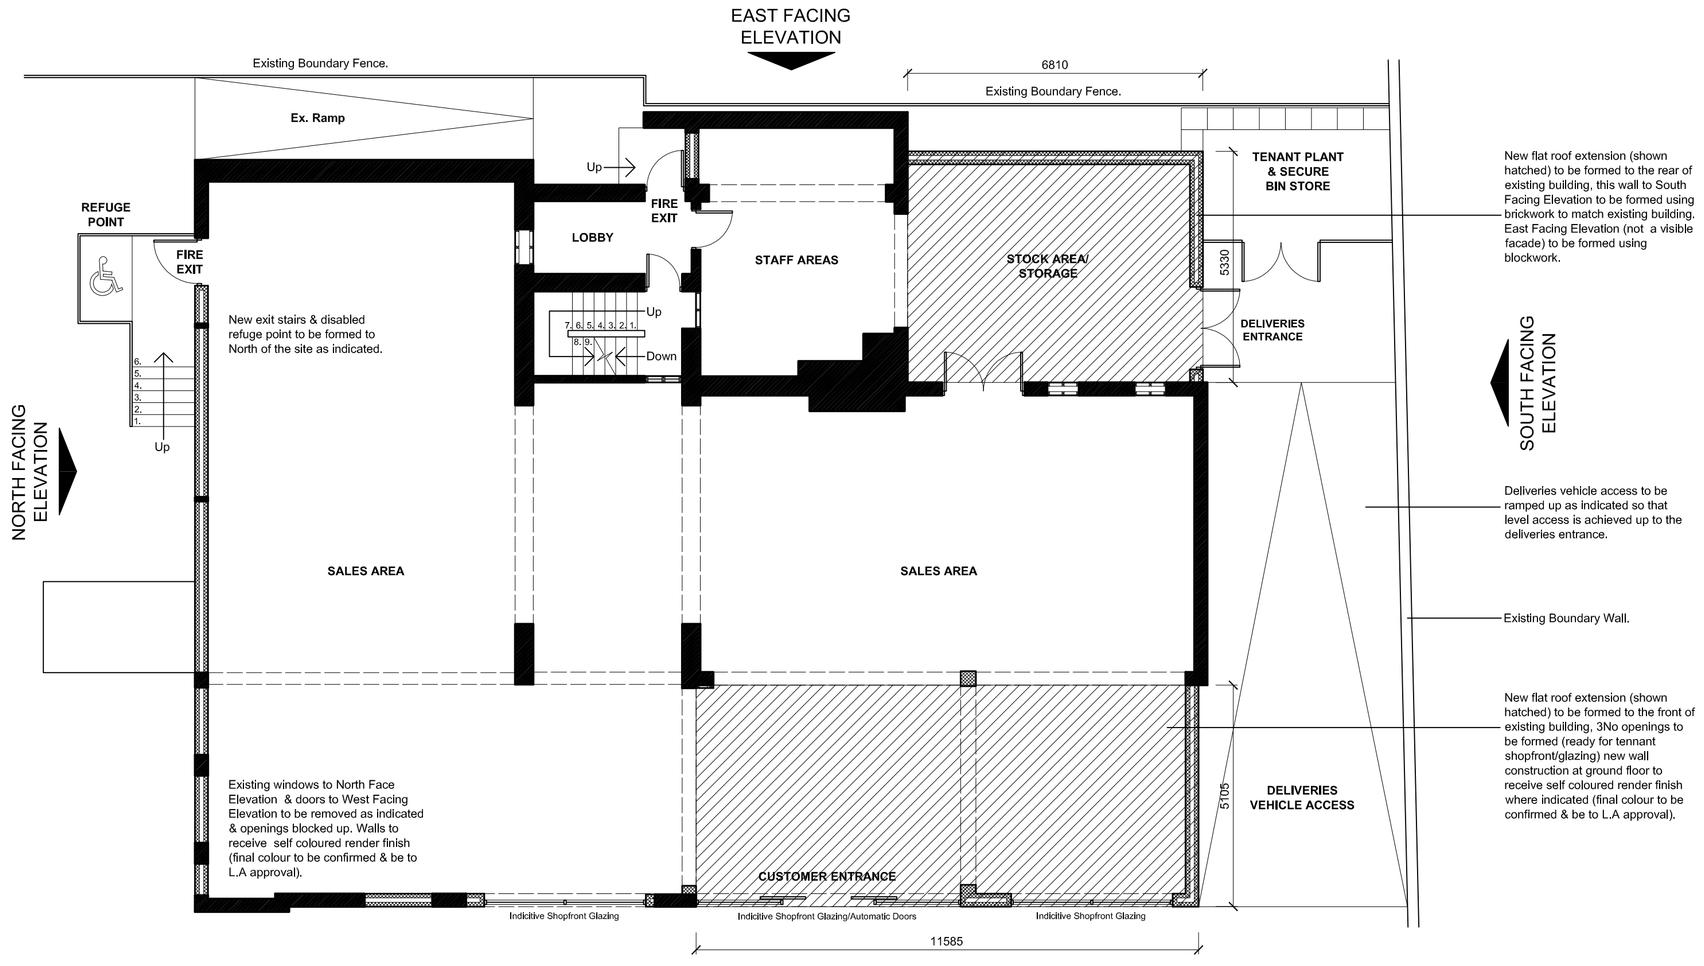


PROPOSED GROUND FLOOR PLAN
SCALE - 1:100

THIS DRAWING TO BE READ IN CONJUNCTION WITH DWG NO'S GR 13 007, 009 & 010

TENANT SHOPFRONT DETAILS

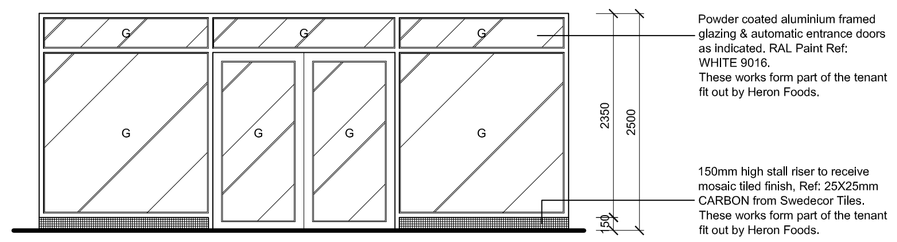

DETAIL ELEVATION - SHOPFRONT ENTRANCE
SCALE - 1:50

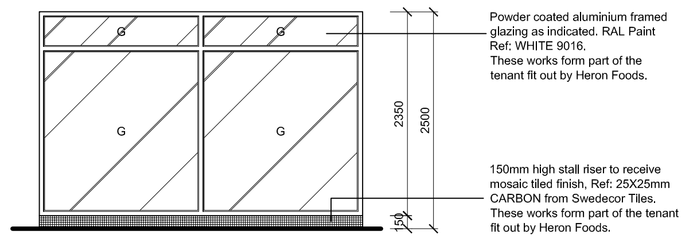

DETAIL ELEVATION - SHOPFRONT GLAZING
SCALE - 1:50

GENERAL NOTES

1. ALL PROPOSED WALL CONSTRUCTION TO L.A APPROVAL
2. ALL REPLACEMENT WINDOWS TO L.A APPROVAL
3. ALL PROPOSED ROOFING TO L.A APPROVAL
4. ALL PROPOSED GROUNDWORKS TO L.A APRROVAL

REVISIONS

A.	Drawing revised to suit items as discussed & requested by The Cookridge Estates during site meeting on 21.03.14, 24.03.14
B.	Annotation regarding tenant shopfront removed from drawing. 25.03.14
C.	Drawing revised to show decrease in size/internal area of stock are/storage to suit site conditions & access issues. 01.04.14
D.	Drawing revised to show increase in height of flat roof extensions, change to windows at 1st floor & Indication of external balustrade. 22.04.14

DIMENSIONS ARE TO BE VERIFIED ON SITE AND ANY DISCREPANCIES REPORTED TO THE DESIGNER, IF IN DOUBT ASK ! ALL WORK TO COMPLY TO CURRENT BUILDING REGULATIONS AND TO BE IN ACCORDANCE WITH BRITISH STANDARDS AND CODES OF PRACTICE.

identity interior design partnership
84 TOWN STREET - HORSFORTH - LEEDS - LS18 4AP
tel : 0113 258 5391 fax : 0113 258 0875
e-mail:post@iidp.co.uk
www.iidp.co.uk

PROJECT.
Heron Foods - Proposed Retail Unit
Neville Avenue
Kendray
Barnsley

CLIENT.
Cookridge Estates

SIGNED.

DRAWING TITLE.
Proposed Ground Floor Plan & Elevations

DRAWING NO. GR / 13 / 008 / D

SCALE. 1 : 100 / 1 : 50

DATE. 26 / 02 / 14

DRAWN BY. M. FLETCHER