
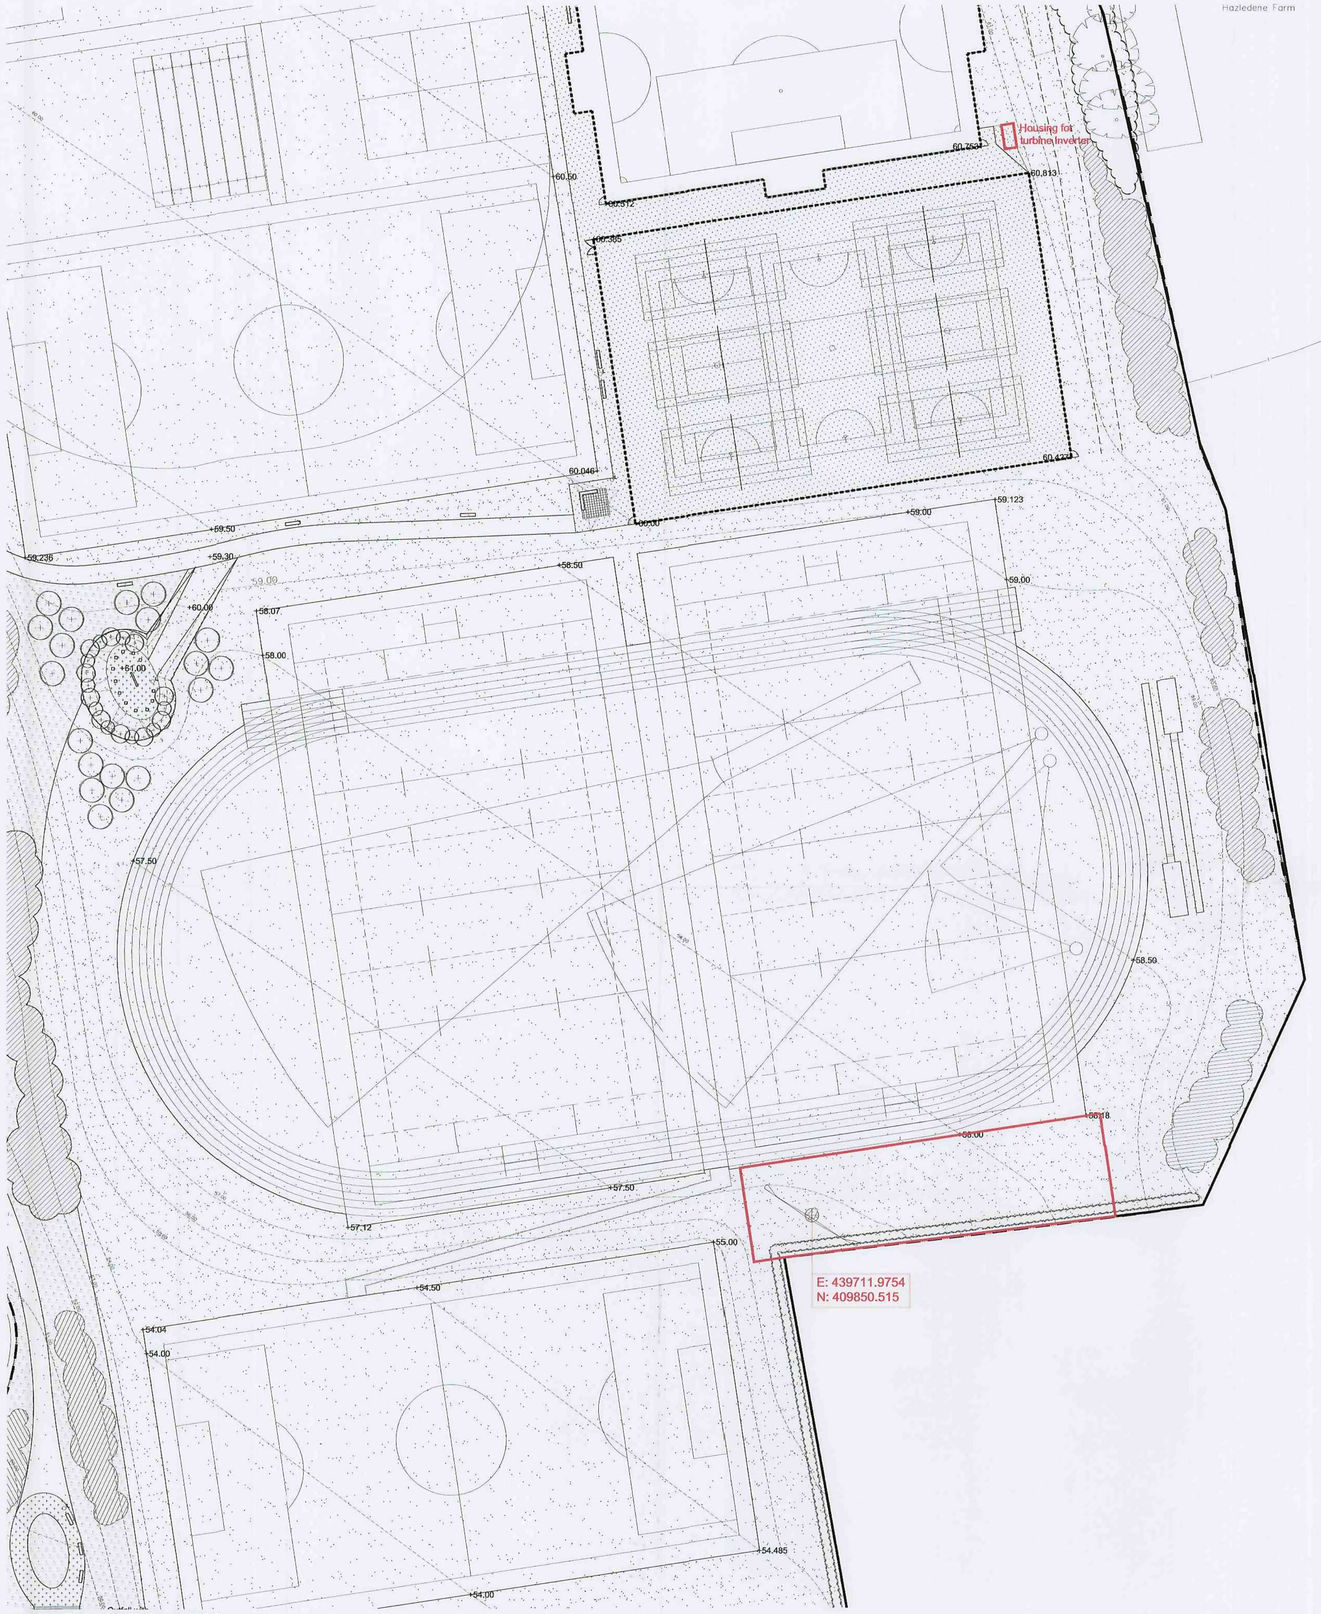



INSET A - Scale 1:500

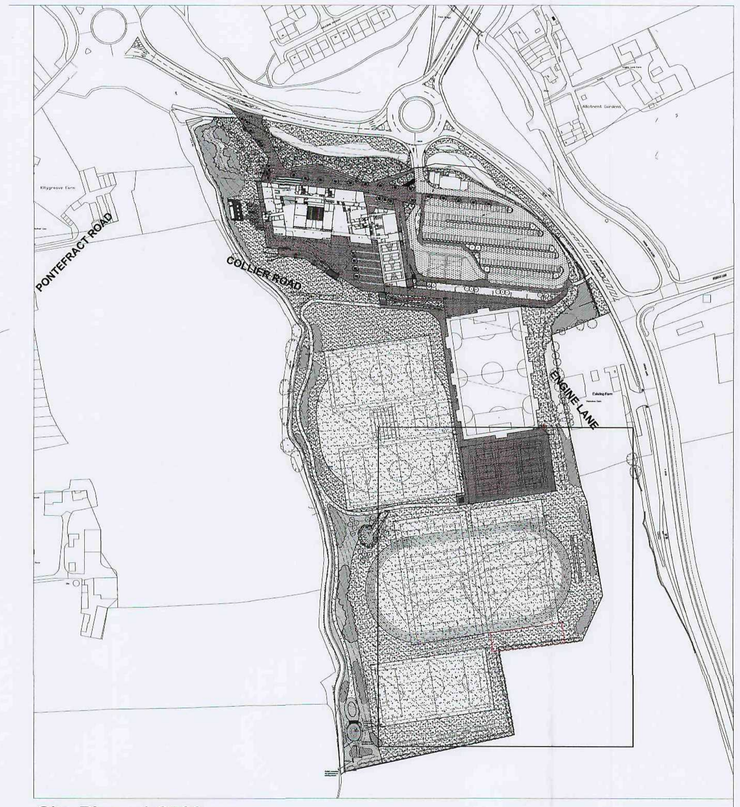

Site Plan - 1:2500

LEGEND


- Planning Application Boundary
- Other land in Applicants Ownership
- Indicative wind turbine location
  1 no. 80kw, WES18 30m high wind turbine

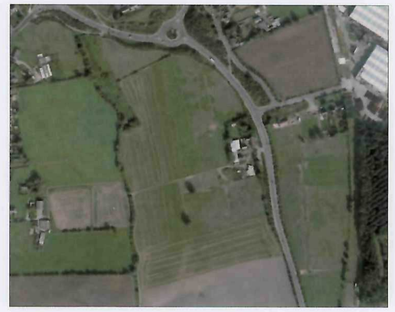

Existing Aerial View - NTS



Proposed Landscape Masterplan - NTS

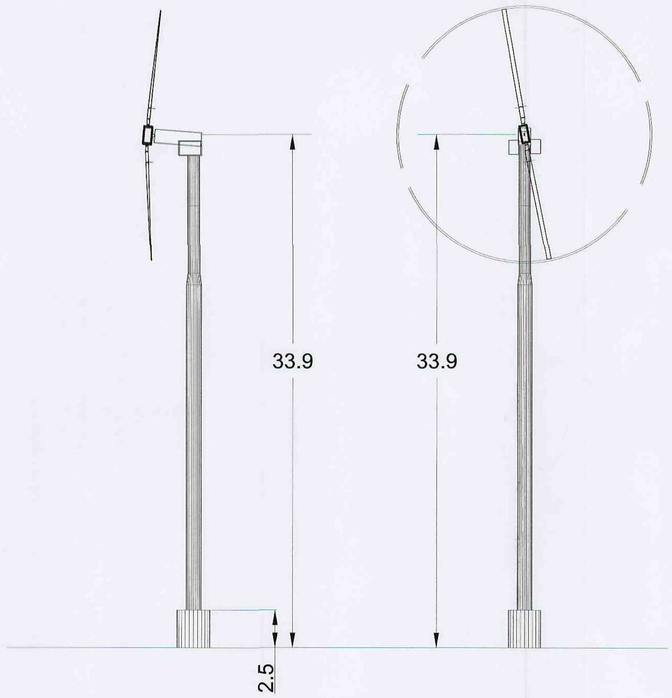

Typical Elevation of WES 18 30kw turbine at 33.9m in height - 1:200

- Existing tree planting to be retained
  All trees to be protected to BS 5837:2005
- Existing structure planting to be retained
  All trees to be protected to BS 5837:2005
- Existing hedge to be retained
- Proposed individual tree planting
  (Range of sizes from semi-mature to feathered depending on location - actual sizes and numbers to be finalized during stage 2)
- Proposed native structure planting
- Proposed informal native hedgerow planting
- Proposed shrub/groundcover planting
  (Including climbers, herbaceous/grasses and emergent planting)
- Proposed amenity grass areas
  (Including wildflower and bulb planting)
- Proposed sports pitch areas
- Proposed coloured tarmac
- Proposed vehicular tarmac areas
- Proposed litter bins
- Proposed Arboresin areas to tree pits
- Proposed ground graphics / coloured tarmac paving
- Proposed collapsible bollards
- Proposed steps
- Proposed ramped access (1:21 slope)
- Proposed formal/informal seating
- Proposed retaining wall to STP
- Proposed 1.2m high galvanized steel fence
- Proposed secure fencing
- Proposed post and rail fence.
- Proposed 3m high ball stop fence

RECEIVED
13 OCT 2010
CORPORATE MAIL ROOM

REV.	DESCRIPTION.	DATE.
P01	Preliminary Issue	15.01.10
P02	Removal of three no. turbines in lieu of one larger turbine. Location amended.	24.02.10
P03	Potential location of turbine amended.	05.07.10

REV.	DESCRIPTION.	DATE.

Barnsley Partnership For Learning

Design Risk Management Reference: CDM/

PROJECT
Barnsley BSF - Shafton ALC

DRAWING TITLE
Proposed Wind Turbine Location

DRAWING No.	SCALE (A1)	DATE	DRAWN	CHKD
BP4L_SHA_AWP_DR_94_BW_LL_14	As shown	15.01.10	DH	SLL

Anthony Walker and Partners Limited 10 Summerhill Terrace Newcastle upon Tyne NE4 6EB
Tel: 0191 233 0188 Fax: 0191 261 1527 Email: info@awpenvironment.co.uk www.awpenvironment.co.uk

This document is copyright and must not be used, amended or reproduced in any form without written consent from Anthony Walker & Partners