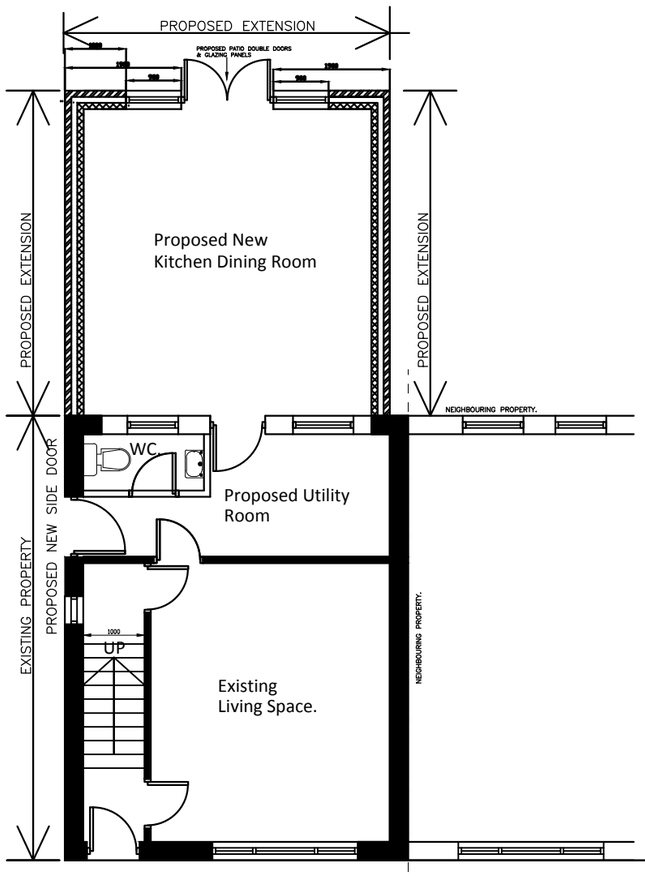
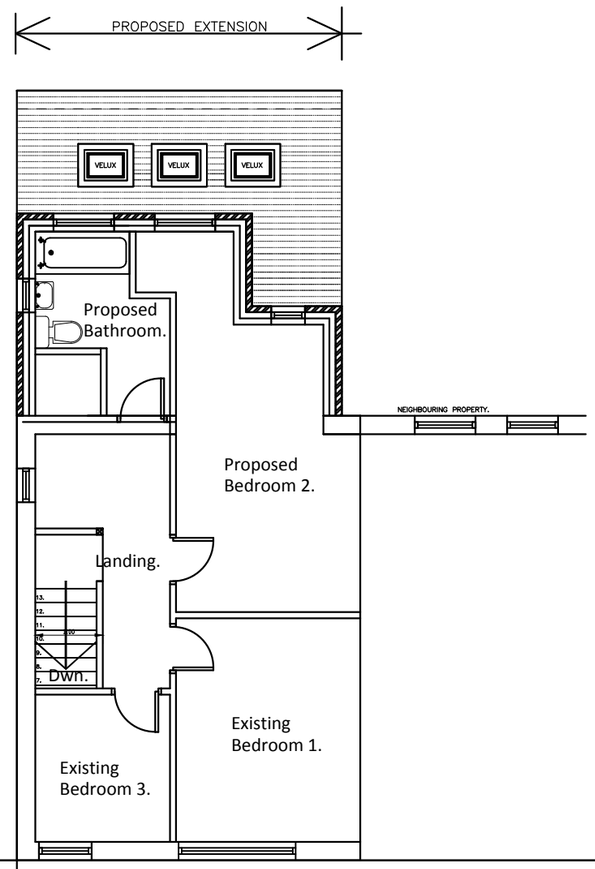
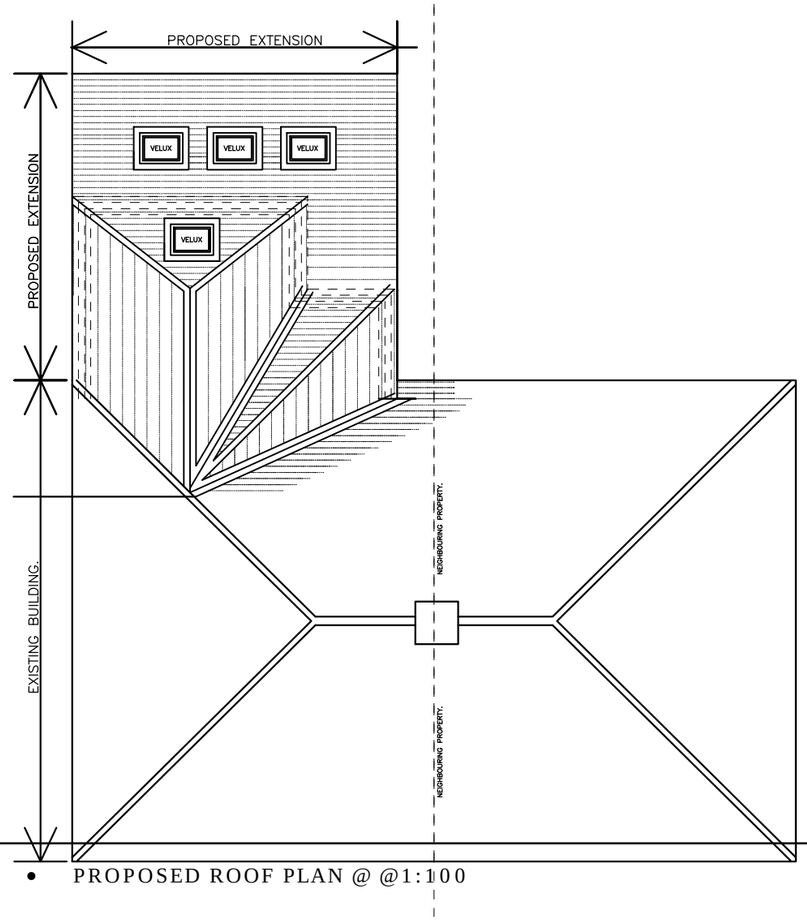


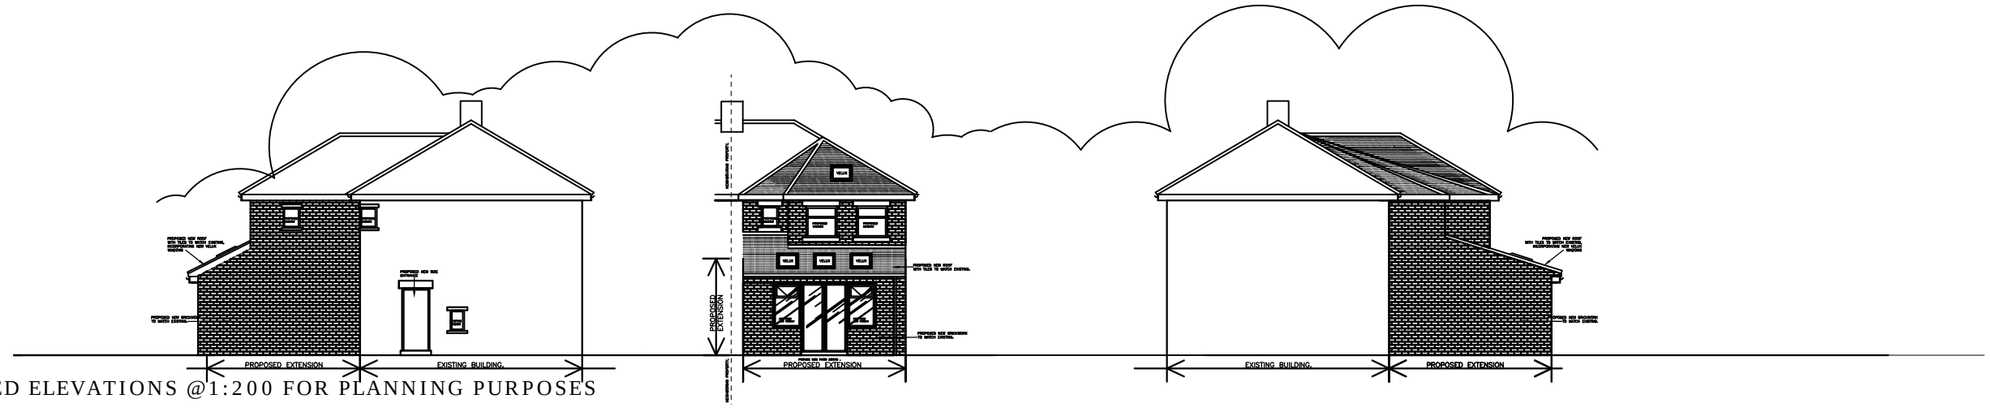

PROPOSED GROUND FLOOR PLAN @ @1:100




- PROPOSED FIRST FLOOR PLAN @ @1:100




- PROPOSED ROOF PLAN @ @1:100




- PROPOSED ELEVATIONS @1:200 FOR PLANNING PURPOSES

CLIENT
MR M SPIVAK

LOCATION
44 CALDER AVENUE, ROYSTO
S71 4AS

TITLE
PROPOSED PLANS FOR PLANNING PURPOSES.

| | |
|---|---|
| JOB NO. | 1015 |
| SCALE | 1:50 1:200 @A3 |
| DRAWN BY | |
| DATE | 12.11.2015. |
| DRAWING NO. | 1015.003. |
| REVISION | |

Please Note:
All dimensions to be checked or site prior to any ordering of materials or construction works.