




PROPOSED FLOOR LAYOUT PLAN
Scale 1:50

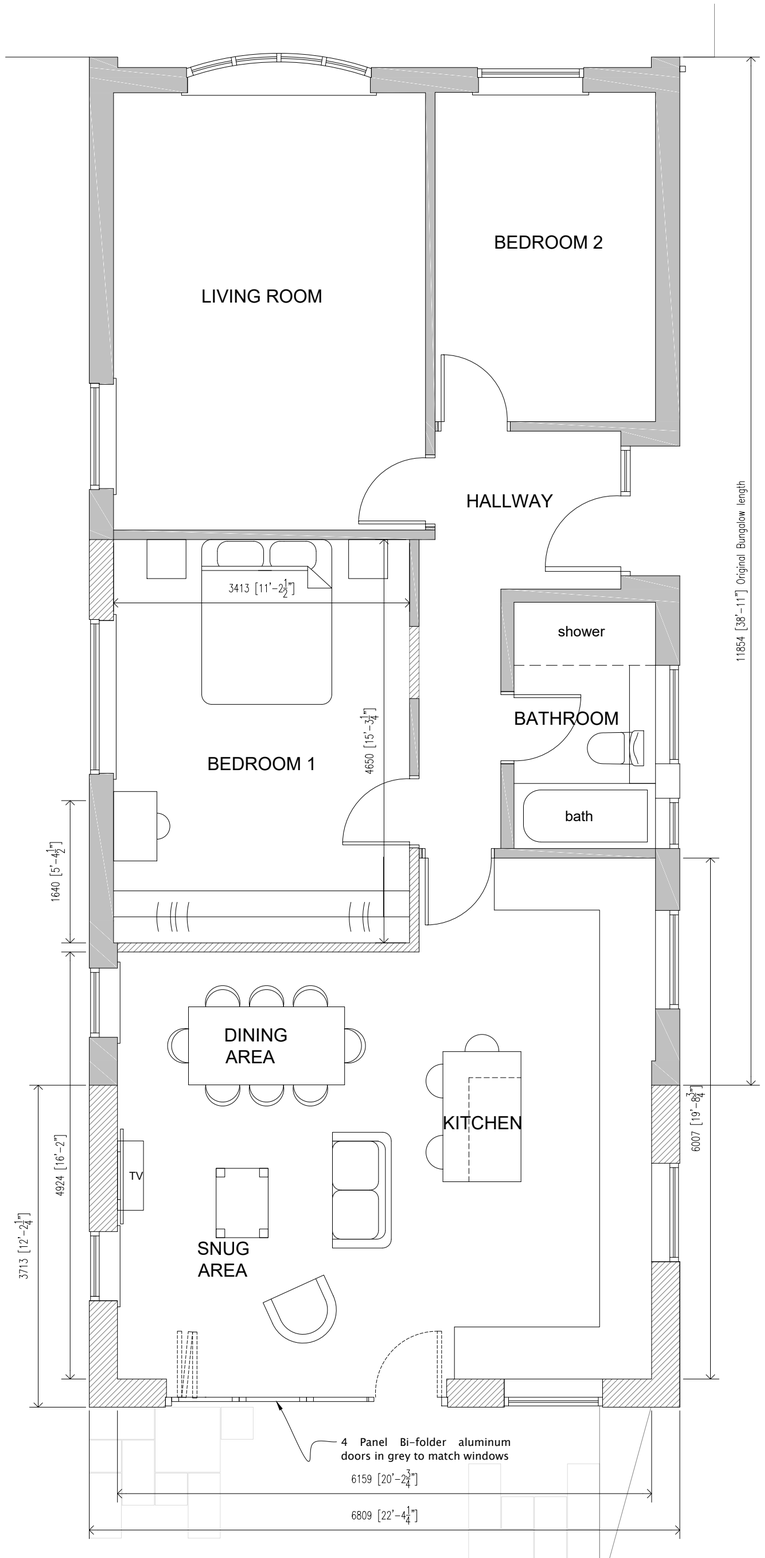


REAR ELEVATION
Scale 1:100

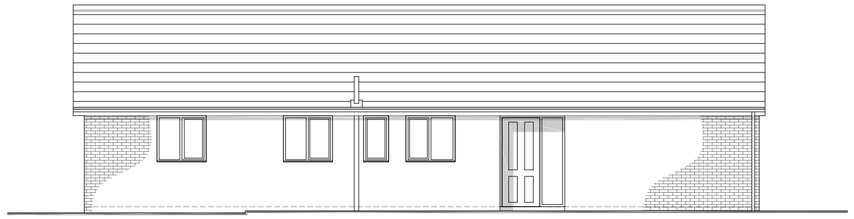

SIDE ELEVATION (L)
Scale 1:100

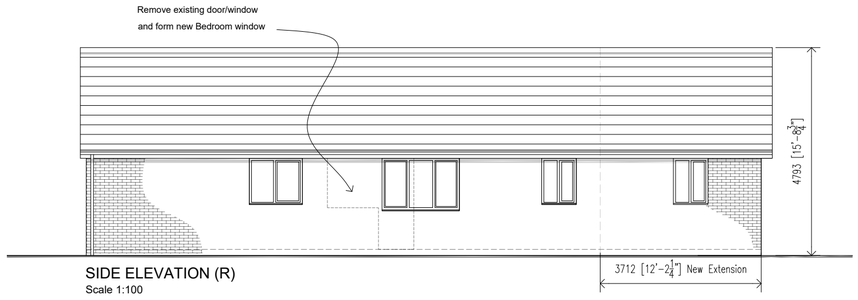

SIDE ELEVATION (R)
Scale 1:100

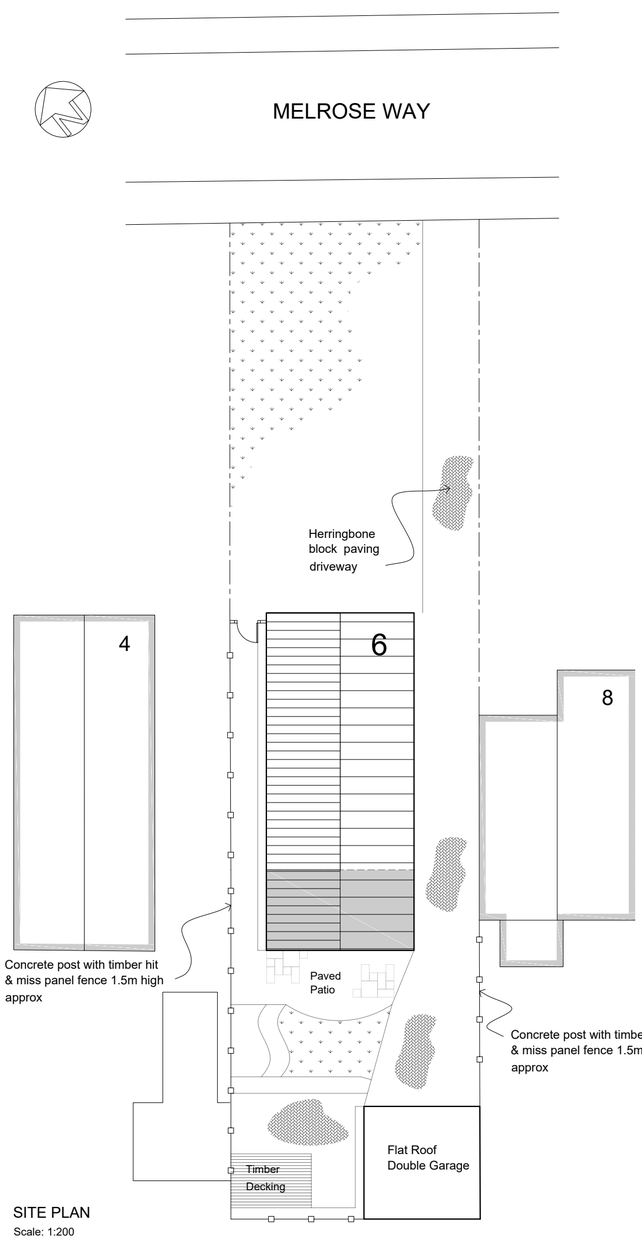

SITE PLAN
Scale: 1:200


Notes:

Wall Construction:
New walls to be match existing brickwork.

Roof:
Roof tiles to be double roman concrete roof tiles to match existing roof, a possible match of colour could be Antique brown.

Doors & Windows:
White uPVC double glazed windows to match existing with white Aluminum Bi-fold doors.

Fascia & Gutters
To be uPVC in white rainwater pipes fascias and soffits to match existing.

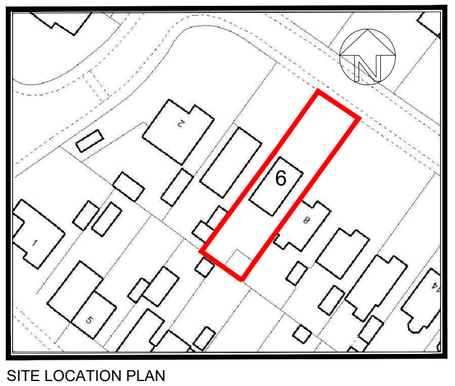

SITE LOCATION PLAN
Scale: 1:1250

Rev:	Date:	Description:	By:

07762656187
steven@drawit.biz
www.drawit.biz
15 Medway Close
Barugh Green
Barnsley
S75 1NY

Draw it

Purpose:	PLANNING
Status:	PROPOSED
Dwg of:	PLANS, ELEVATIONS, SITE & LOCATION PLAN
Client:	Mr & Mrs Copley
Site Address:	6 Melrose Way, Monk Bretton Barnsley, S71 2JX
Project:	Proposed single storey rear extension

Drawn by:	Date:	Rev:
SH	08/06/2018	
Scale: As Shown	Dwg No: 1816_102	

Important notice: Do not scale off this drawing. Critical dimensions should be checked on site prior to works commencing. Dimensional conflicts should be brought to Draw it's attention as soon as they become apparent. Failure to do so could render the contractor liable for subsequent losses. Copyright in this drawing and any work executed from this drawing remains the property of Draw it.

© Copyright Draw it 2018