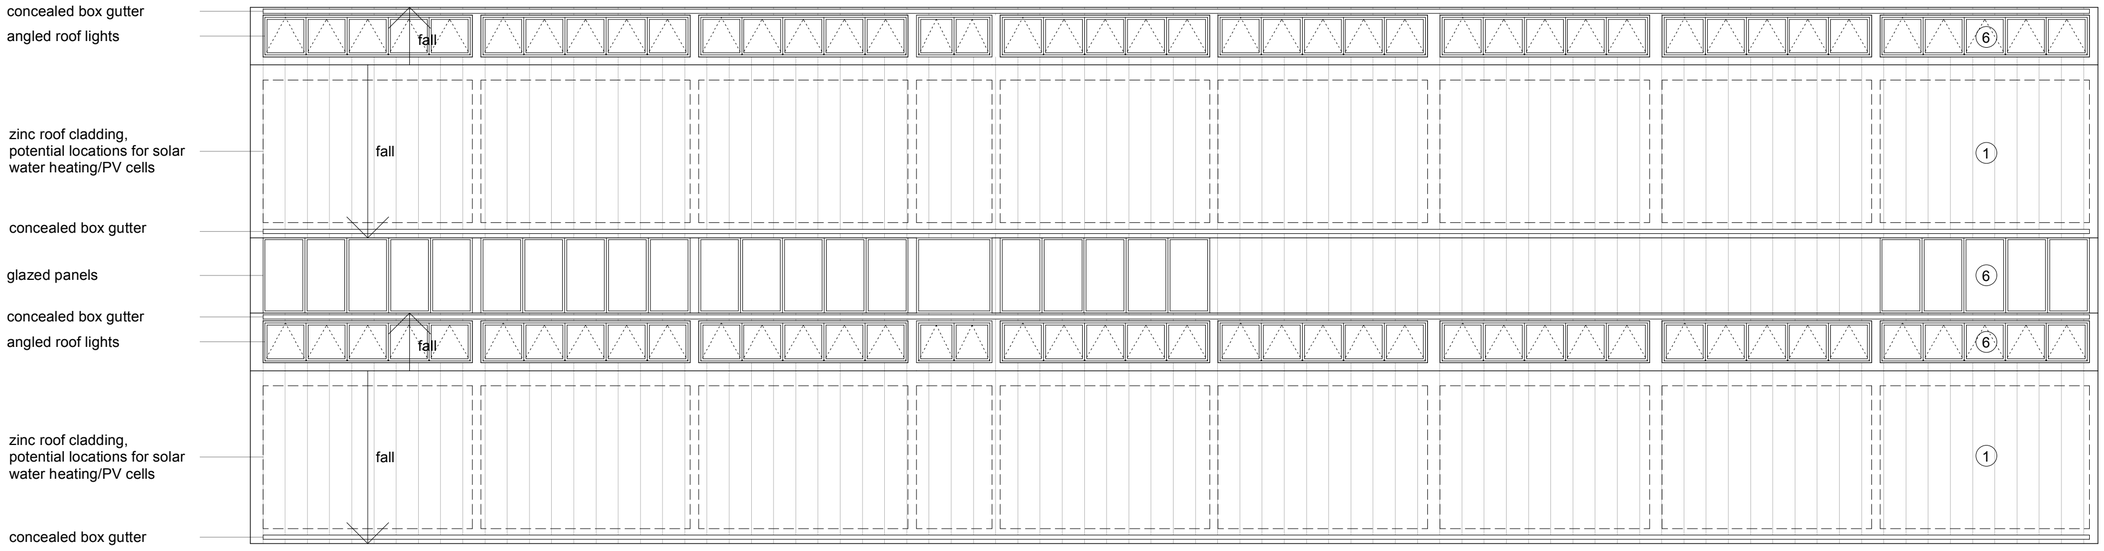


Note:
All rooms top-lit to avoid need for windows in facade.
Please see sections for a more complete understanding of the roof structure.

0 1 2 3 4 5 10m

N

1. zinc roof cladding
2. vertical larch cladding
3. grey powder coated aluminium frames to glazed units, with roller shutter covers when not in use
4. steel outer door
5. whitewashed concrete block
6. grey powder coated aluminium framed glazed roof lights

Wortley Sports and Community Hub
Roof Plan - Proposed

drawn by: Liam Morrisey
t: 07793238607
e: liammorrisey@hotmail.com

drawn on: 12.10.13
scale: 1:100@A2
ref: Wortley-102