




Elevation 8

SCALE (1:300)



Scale 1:300

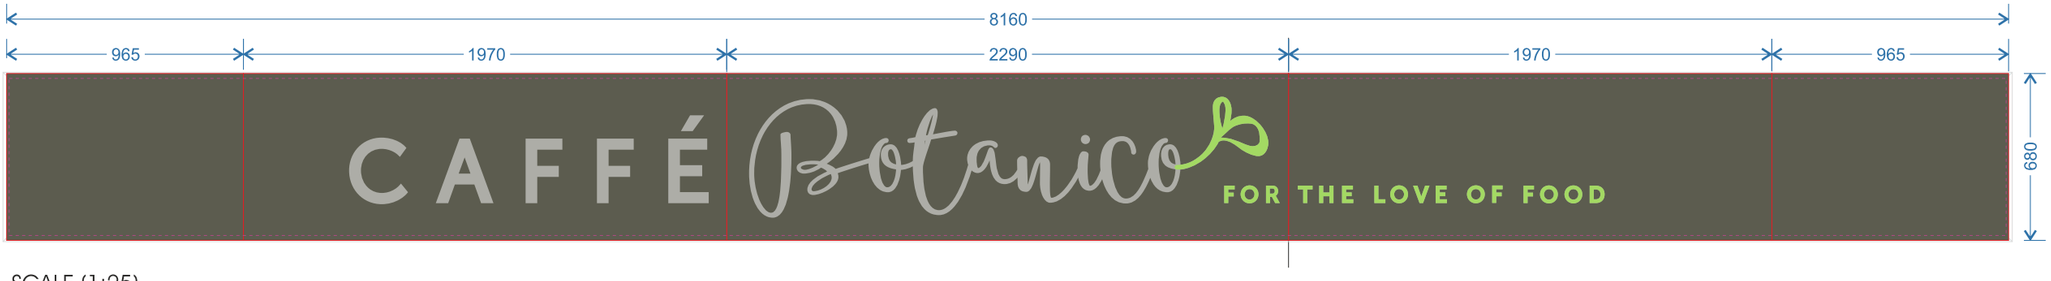

SCALE (1:25)

All measurements in millimetres unless stated otherwise.

CLIENT: Next	DRAWING NUMBER:	JOB NO:	DRAWN BY:	REV	DATE	BY	DESCRIPTION
PROJECT: Massarella @Next Barnsley	DE-0921-01	7290	D. Elliott	A	01.09.21	DE	Artwork added to drawing
				B	21.09.21	DE	P3 - Linier option added
DESCRIPTION: Shop Front Elevation acrylic faced sign	DATE:	ITEM REF:	SCALE:	C	21.09.21	DE	Option lay-out amended
	01.09.21	n/a	a/s @A3	D	04.10.21	DE	Linier option chosen
				E	19.10.21	DE	Elevation added for planning

GEETEE

Geeteesigns.com

© This drawing is the property of Geetee Signs, and should not be reproduced, altered or used in any way without express permission. Colours shown are for illustration and may not be an exact match unless references are supplied.




Scale 1:25

Acrylic panels, to match PAN 418c

Joins situated to line up with joins in curtain walling

10mm clear acrylic text; spray finished to colour.

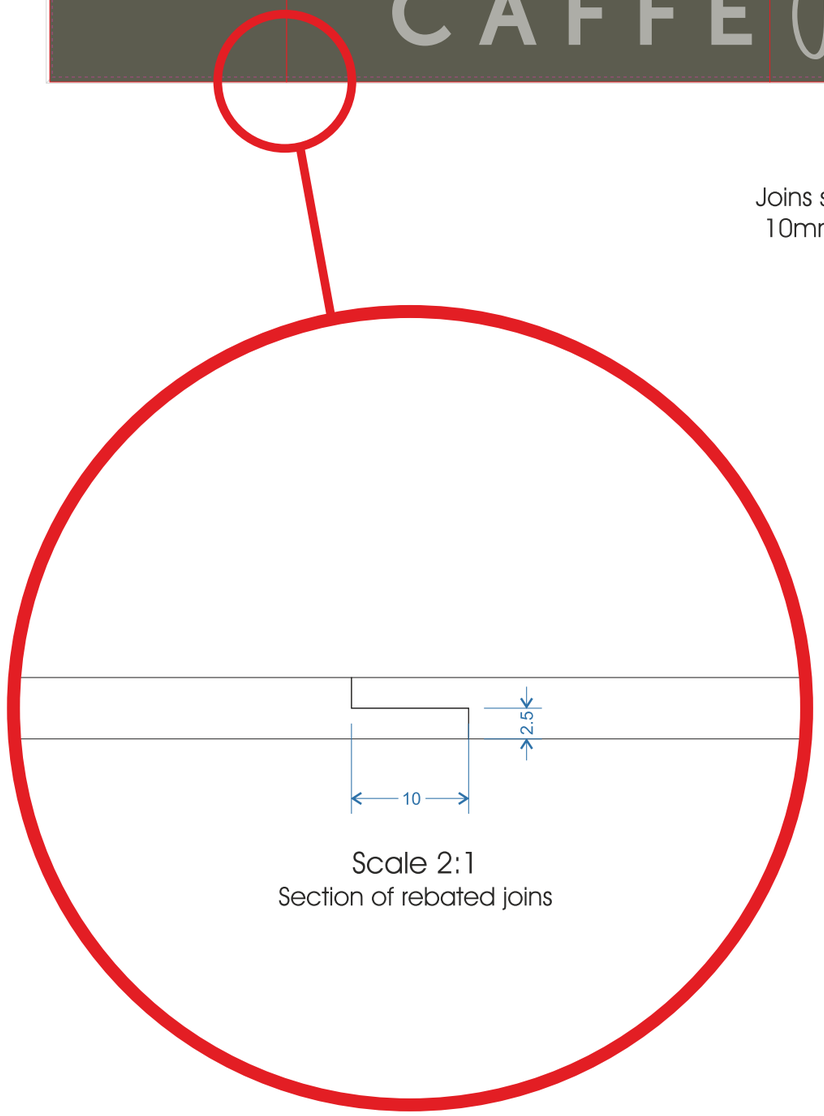

Scale 2:1

Section of rebated joins



Pantone 418c (RAL 7022)

Pantone 418c 50%

Pantone 367c

All measurements in millimetres unless stated otherwise.

CLIENT: Next	DRAWING NUMBER:	JOB NO:	DRAWN BY:	REV	DATE	BY	DESCRIPTION
PROJECT: Massarella @Next Barnsley	DE-0921-01	7290	D. Elliott	A	01.09.21	DE	Artwork added to drawing
				B	21.09.21	DE	P3 - Linier option added
DESCRIPTION: Shop Front Elevation acrylic faced sign	DATE:	ITEM REF:	SCALE:	C	21.09.21	DE	Option lay-out amended
	01.09.21	n/a	a/s @A3	D	04.10.21	DE	Linier option chosen
				E	19.10.21	DE	Elevation added for planning

GEETEE

Geeteesigns.com

© This drawing is the property of Geetee Signs, and should not be reproduced, altered or used in any way without express permission. Colours shown are for illustration and may not be an exact match unless references are supplied.