
A1 L

Rev	Revision note	Date	By	Checked
A	Size & Number of Bays Amended, Int. Layout Complely Re-arranged Unisex Toilets Added	10/08/23	RJL	RJL
B	Size & Number of Bays Amended, Int. Layout Complely Re-arranged	18/08/23	AR	AR
C	Unisex WCs Re-instated, 14no. Corridor VPs Added, Stairwell 1 Door Re-handed, Minor Room Name Updates, Feature Lighting Denoted	22/08/23	RJL	RJL
D	Unisex WCs Re-arranged, GF Bay Widths Amended to Bays 7, 8 & 9 FF Bay Widths Amended to Bays 22, 23 & 24	22/08/23	RJL	RJL
E	M&E Added. External Doors Updated.	08/09/23	GNS	GNS

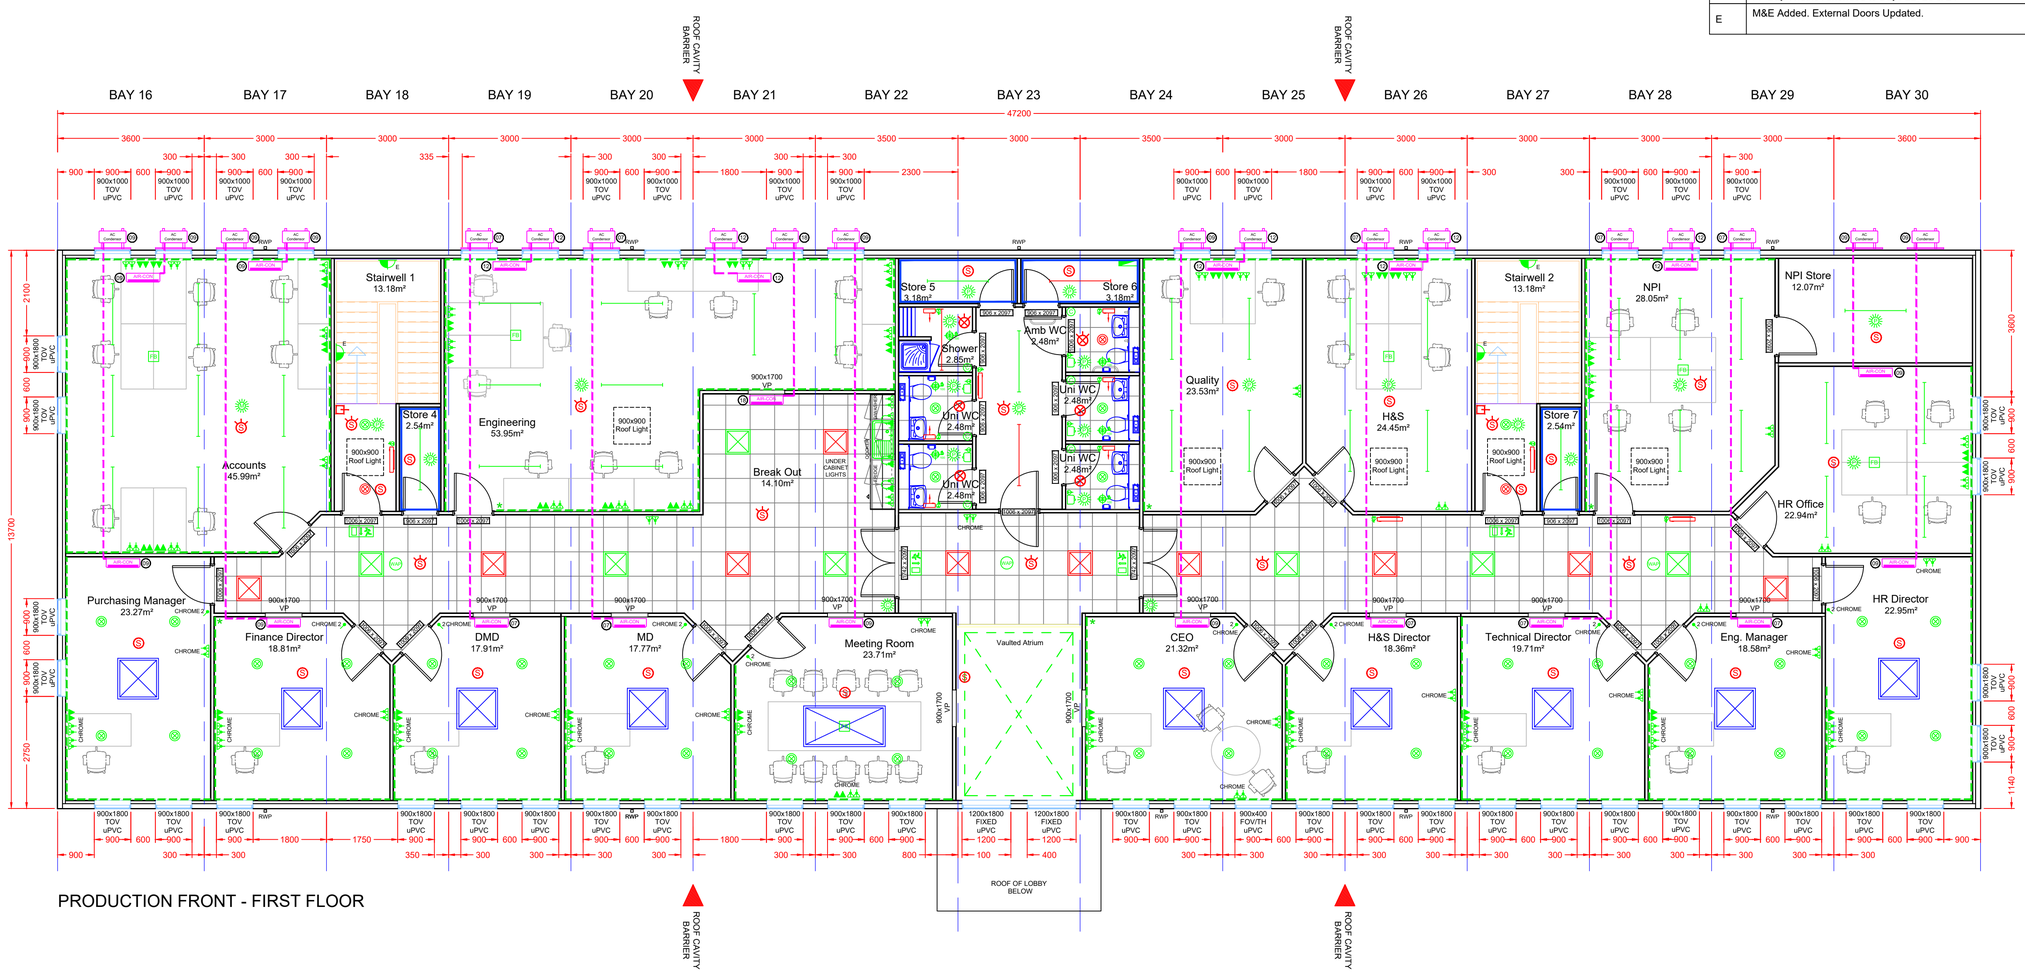

LIGHTING & CONTROLS LEGEND

- 600 x 600 CEILING GRID LED LIGHT FITTING
- 600 x 600 CEILING GRID LED LIGHT FITTING C/W 3 HR EMERGENCY BACK-UP
- 1500mm LED BATTEN LIGHT
- 1500mm LED BATTEN LIGHT C/W 3 HR EMERGENCY BACK-UP
- CIRCULAR LED LIGHT FITTING
- CIRCULAR LED LIGHT FITTING C/W 3 HR EMERGENCY BACK-UP
- WALL MOUNTED INTERNAL BULKHEAD C/W 3 HR EMERGENCY BACK-UP
- LED FEATURE LIGHT FITTING
- PIR SWITCH
- MID PIR SWITCH
- CORRIDOR PIR SWITCH
- ILLUMINATED EMERGENCY EXIT SIGN C/W 3 HR EM. BACK UP
- EXTERNAL LIGHT C/W 3 HR EM. BACK UP
- TWO GANG DIMMER SWITCH
- TWO GANG DIMMER SWITCH

ELECTRICAL (GENERAL)

- PANEL BOARD
- TPN DISTRIBUTION
- 3 COMPARTMENT TRUNKING @ SKIRTING LEVEL
- TRUNKING RISER
- SWITCHED FUSE SPUR
- SINGLE SOCKET OUTLET
- DOUBLE SOCKET OUTLET
- DOUBLE RJ45 DATA POINT
- FLOOR BOX (2 x DSSO, 4 x DATA)
- 16AMP COMMANDO SOCKET (DATA CABINET)
- PANEL HEATER
- FAN HEATER
- HEATER CONTROLLER
- CEILING MOUNTED EXTRACT FAN (SIZE DENOTED)
- WALL MOUNTED EXTRACT FAN (SIZE DENOTED)
- HAND DRYER
- EXTERNAL ISOLATOR (A/C CONDENSER)
- WIRELESS ACCESS POINT

DISABLED ALARM

- DISABLED ALARM PULL CORD
- DISABLED ALARM SOUNDER / INDICATOR
- DISABLED ALARM RESET BUTTON

FIRE ALARM LEGEND

- FIRE ALARM PANEL
- MULTI DETECTOR
- MULTI DETECTOR / SOUNDER
- BEACON
- SOUNDER / BEACON
- BREAK GLASS

INTRUDER ALARM LEGEND

- SECURITY PANEL
- KEYPAD PANEL
- PIR SENSOR
- DOOR CONTACT
- INTERNAL SOUNDER
- EXTERNAL SOUNDER
- RIO

INTRUDER ALARM LEGEND

- WALL MOUNTED INTERNAL A/C (SIZE DENOTED)
- EXTERNAL A/C CONDENSER MOUNTED ON WALL BRACKETS
- 4 WAY TILE AIR DIFUSER
- HEAT RECOVERY VENTILATION UNIT

FINISHES LEGEND

- VINYL FACED PLASTERBOARD WALLS & CEILINGS
- ALL OTHER AREAS TAPED & FILLED WALLS & CEILINGS
- SUSPENDED CEILING AS INDICATED

KINGSTON modular systems

Client: NAYLOR INDUSTRIES PLC

Project: BARNSELY OFFICE BLOCK 15 ON 15 MODULAR BUILDING

Drawing Title: GENERAL ARRANGEMENT FIRST FLOOR

Drawn By:	Checked By:	Date:	Scale:
GNS	GNS	28/07/23	1:75

Works Order Number: KM0425 — Sheet Size: A1

Drawing Number: SQ-2209-01FF — Rev: E

© This drawing is the copyright of Kingston Modular Systems Ltd. It must not be reproduced in any form or passed to a third party without prior written consent from Kingston Modular Systems Ltd.
DIMENSIONS SHOWN IN mm. DO NOT SCALE IF IN DOUBT ASK