



FRONT ELEVATION

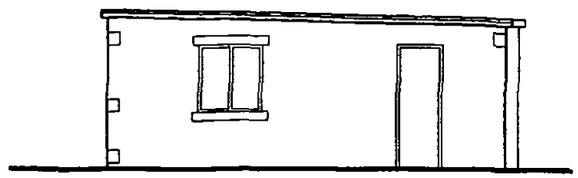


SIDE ELEVATION

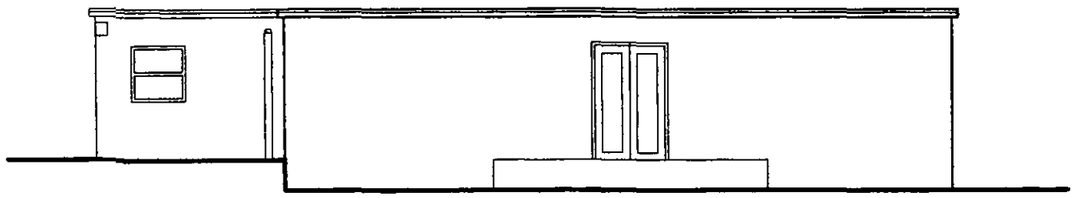


REAR ELEVATION

CONSERVATORY SUBJECT TO SEVERE
STORM DAMAGE NOT SHOWN- SEE 2008 PHOTO.

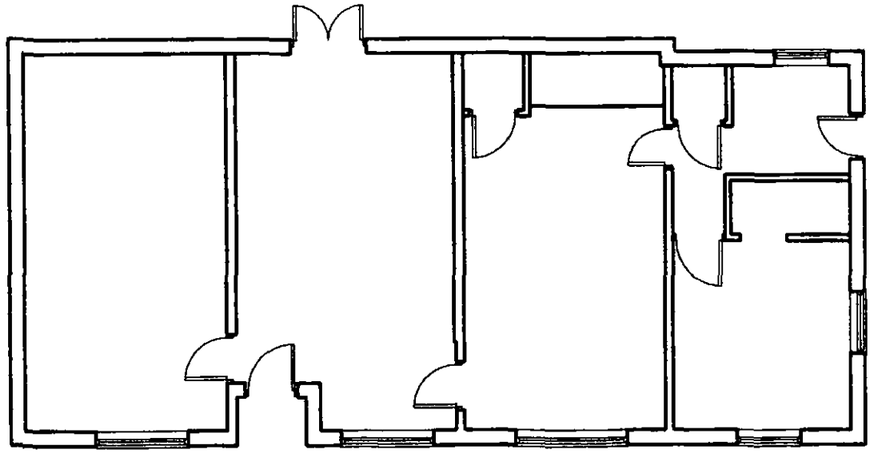

PLAN

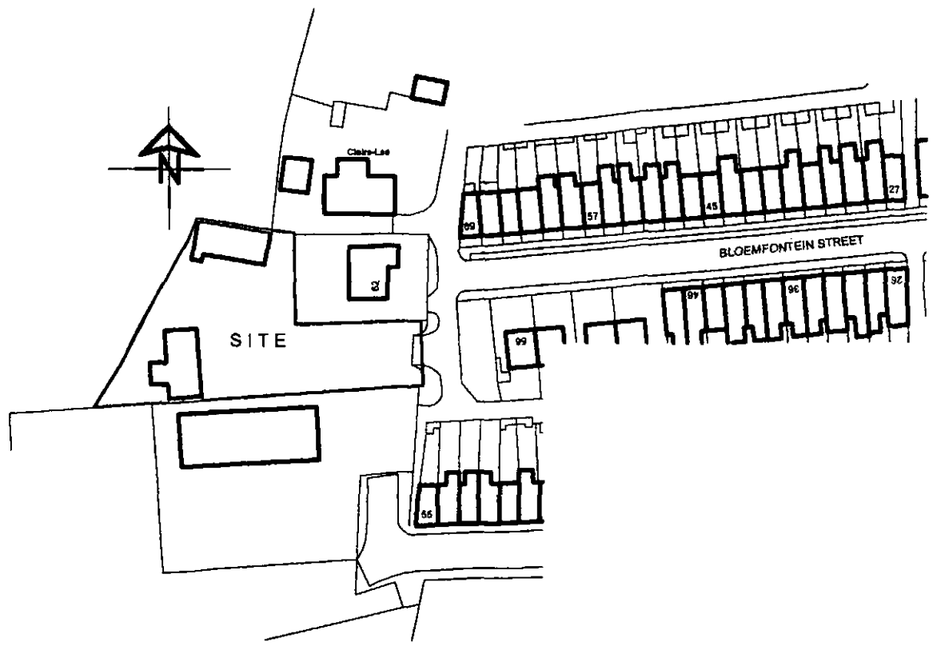

LOCATION PLAN
SCALE 1:1250

White Agus Partnership
PROVIDENCE VILLA,
42 SACKVILLE STREET,
BARNSLEY.
S70 2DB
Phone: 01226 208482
Fax: 01226 283030
Email: info@whiteaguspartnership.co.uk
Web: www.whiteaguspartnership.co.uk
SURVEYORS AND BUILDING DESIGN CONSULTANTS

Project.	Client.		
CERIFICATE OF LAWFULNESS THE BUNGALOW, BLOEMFONTEIN STREET CUDWORTH, BARNSLEY	MR P AYRES		
Drawing Title. PLANS AND ELEVATIONS AS EXISTING	Date. DEC 2011	Scale. 1:100 @ A3	
	Ref.	Dwg. No. 02	Rev.