




First Floor

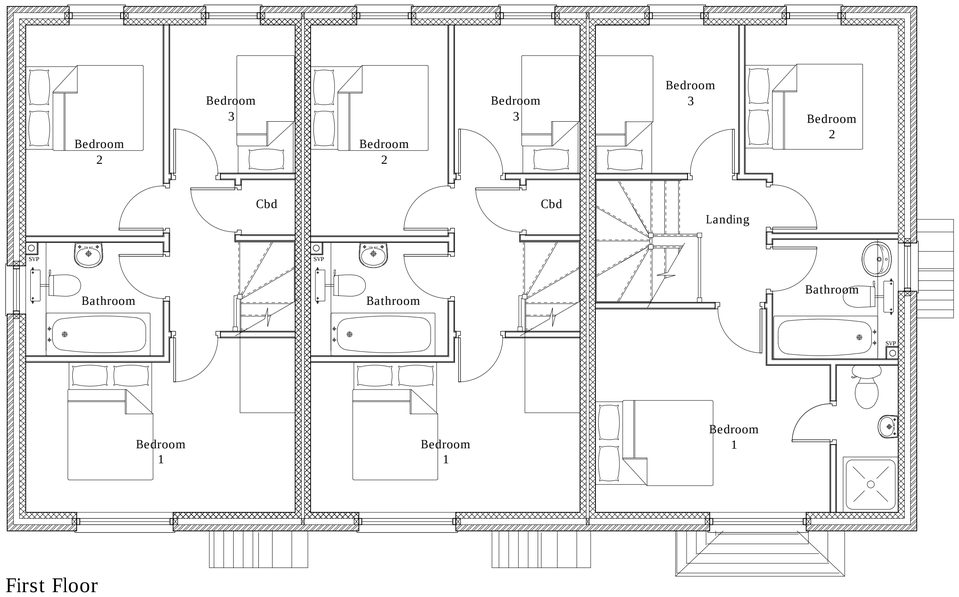


Ground Floor

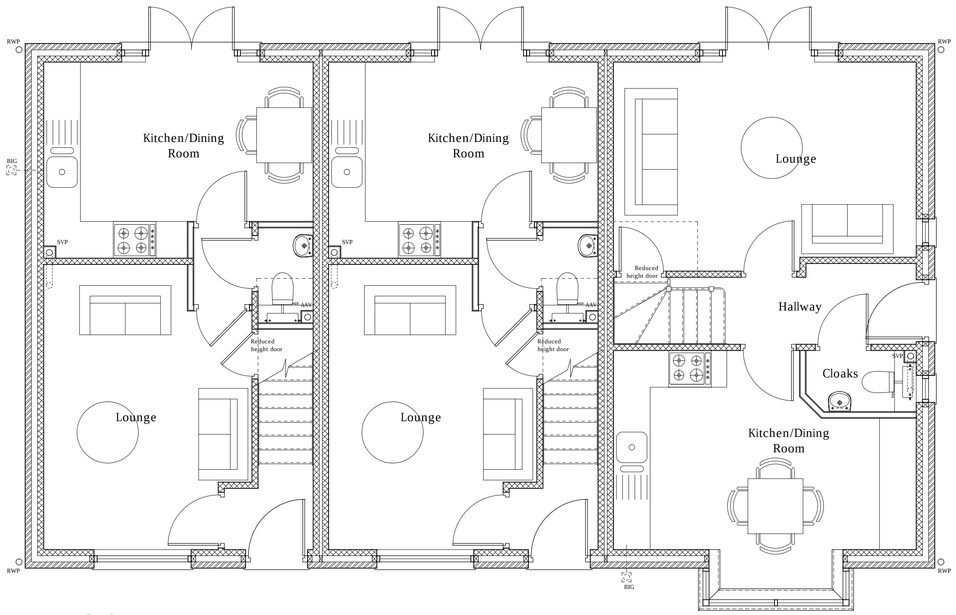


Front Elevation

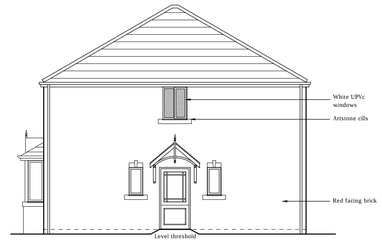


Side Elevation

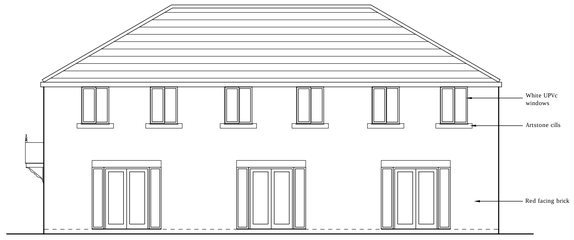


Front Elevation

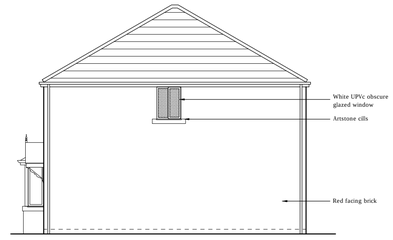

Side Elevation

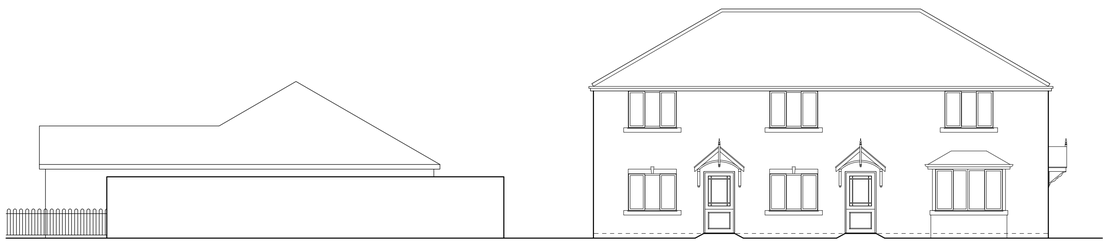

Street Scene along Butcher Street

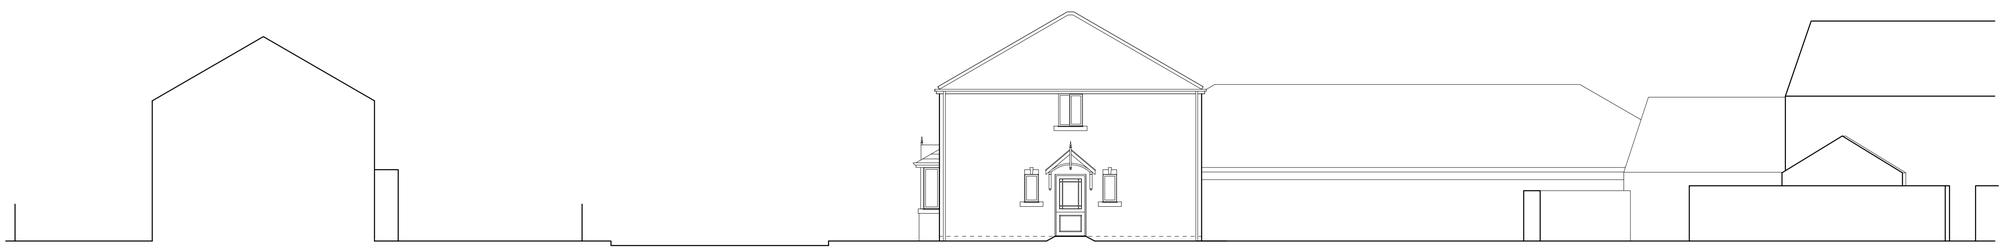

Street Scene along Cross Butcher Street

NOTE
All dimensions to be checked on site and any discrepancies to be notified prior to the commencement of work

Do not scale from this drawing

If in doubt ask

© arch-e-tech design limited

Rev	Revision Notes	date	initial
A	Designed revised	07/03/13	CF

arch-e-tech design ltd
Butterthwaite House
Jumble Lane
Ecclesfield
Sheffield, S35 9XJ
Tel: 0114 2451021 Email: admin@archetech.co.uk

client: ALS Building

job title: 3 NO 3 BED DWELLINGS BUTCHER STREET/ CROSS BUTCHER STREET THURNSCOE

drg title: PROPOSED FLOOR PLANS AND ELEVATIONS

date: DEC 2012 | drawn: CF

scale: 1:50, 1:100 | sheet: A1

drg no: 1253/02 | rev: A