

N

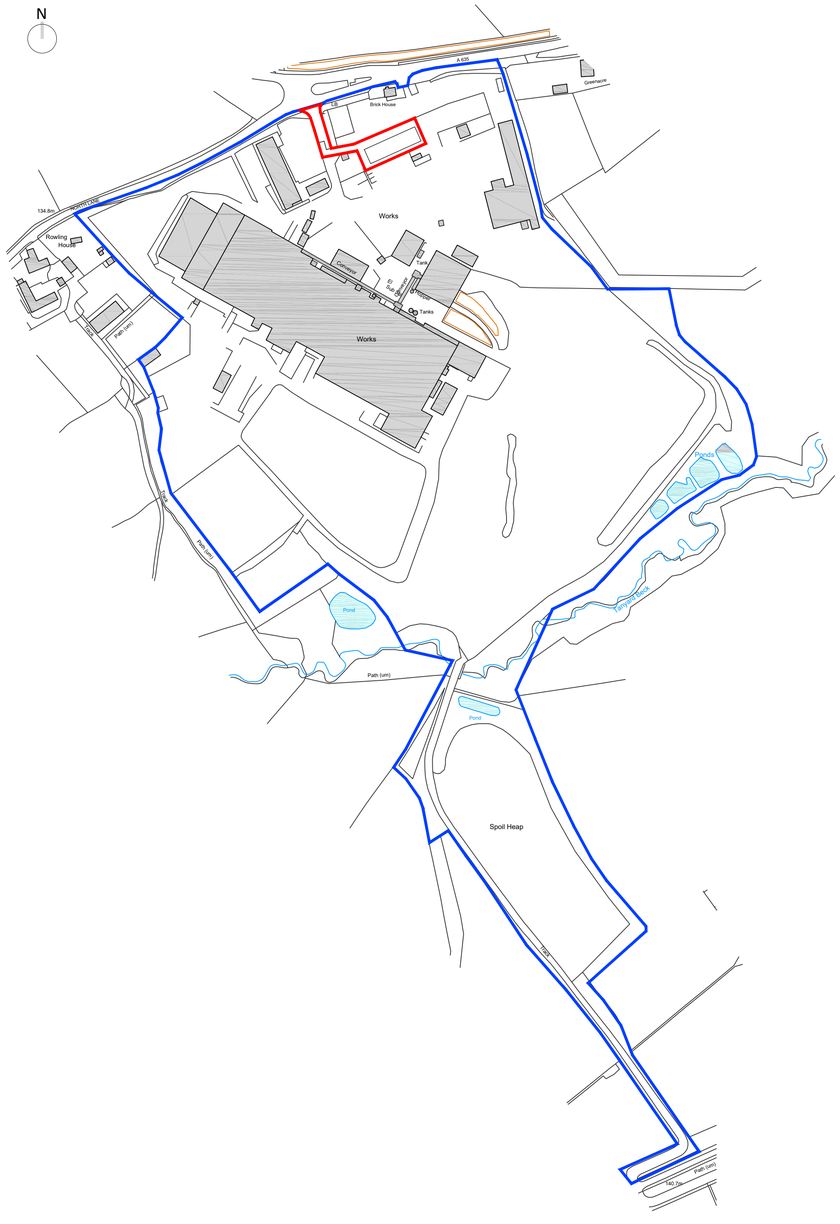

LOCATION PLAN
SCALE 1:2500 AT A1

0 50 100 150 200
Metres

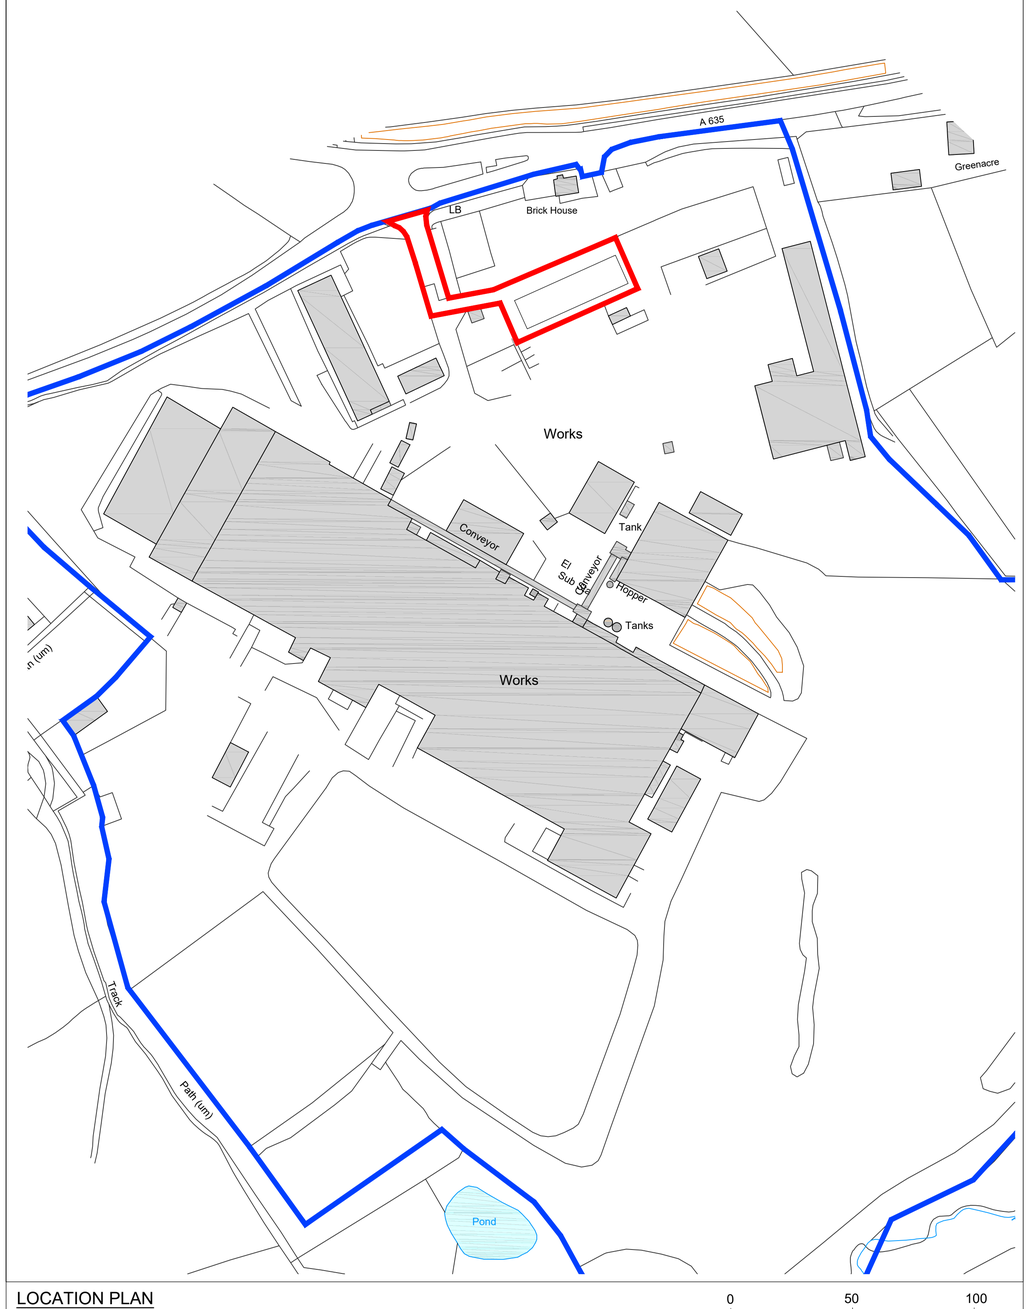

LOCATION PLAN
SCALE 1:1250 AT A1

0 50 100
Metres

NOTES:

1. THIS DRAWING IS FOR PLANNING PURPOSES ONLY AND IS NOT INTENDED AS A CONSTRUCTION DRAWING. DO NOT SCALE FROM THIS DRAWING.

REV	DESCRIPTION	DATE	BY	CHK

FRITH:BLAKE CONSULTING LTD
STRUCTURAL·CIVIL·SUSTAINABILITY
9 Damgate Street, Wymondham, Norfolk, NR18 0BG
t: 01953 433077 e: info@frith-blake.co.uk

PROJECT DETAILS:
PROPOSED OFFICES
NAYLOR DRAINAGE
COUGH GREEN SITE

N

CLIENT DETAILS:
NAYLOR DRAINAGE

DRAWING REFERENCE:
PROPOSED SITE PLAN

SCALE:	DATE:	DRAWN BY:	CHECKED BY:
AS NOTED	JULY 23	JF	DB

PROJECT No:	DRAWING No:	REVISION:
4300	100	P1