




Ground Floor

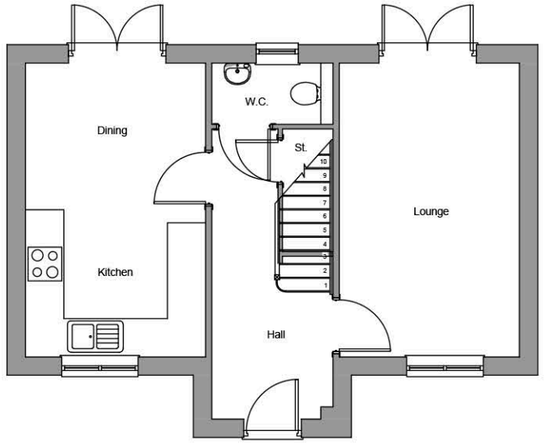


Front Elevation

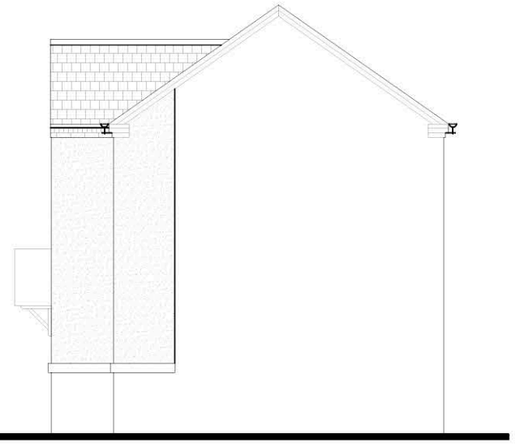


Side Elevation

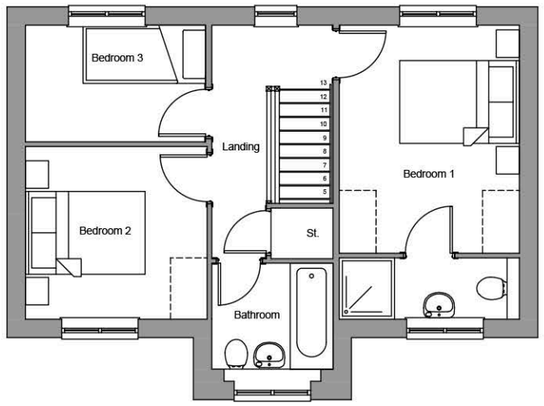

First Floor

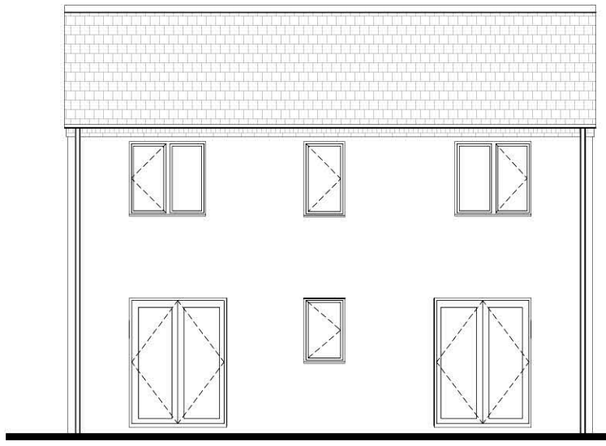

Rear Elevation

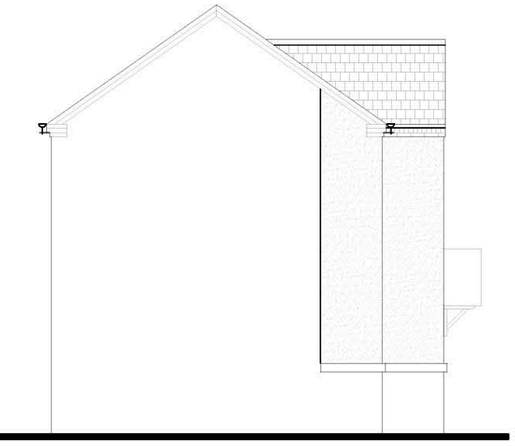

Side Elevation

House type drawing to be read in conjunction with plots:
19

Saltaire 2015 (T2)

Type 2 (Op)

Planning Drawing

883 sq ft

Scale 1:100

Date Feb 15

Drawing No. P - SaltaireT2 (Op)

Rev

Bellway

(Yorkshire Division)
(a member of the Bellway Plc Group of Companies)

2 Deighton Close, Wetherby, West Yorkshire
LS22 7GZ
Tel 01937 583 533 Fax 01937 586 147
www.bellway.co.uk