
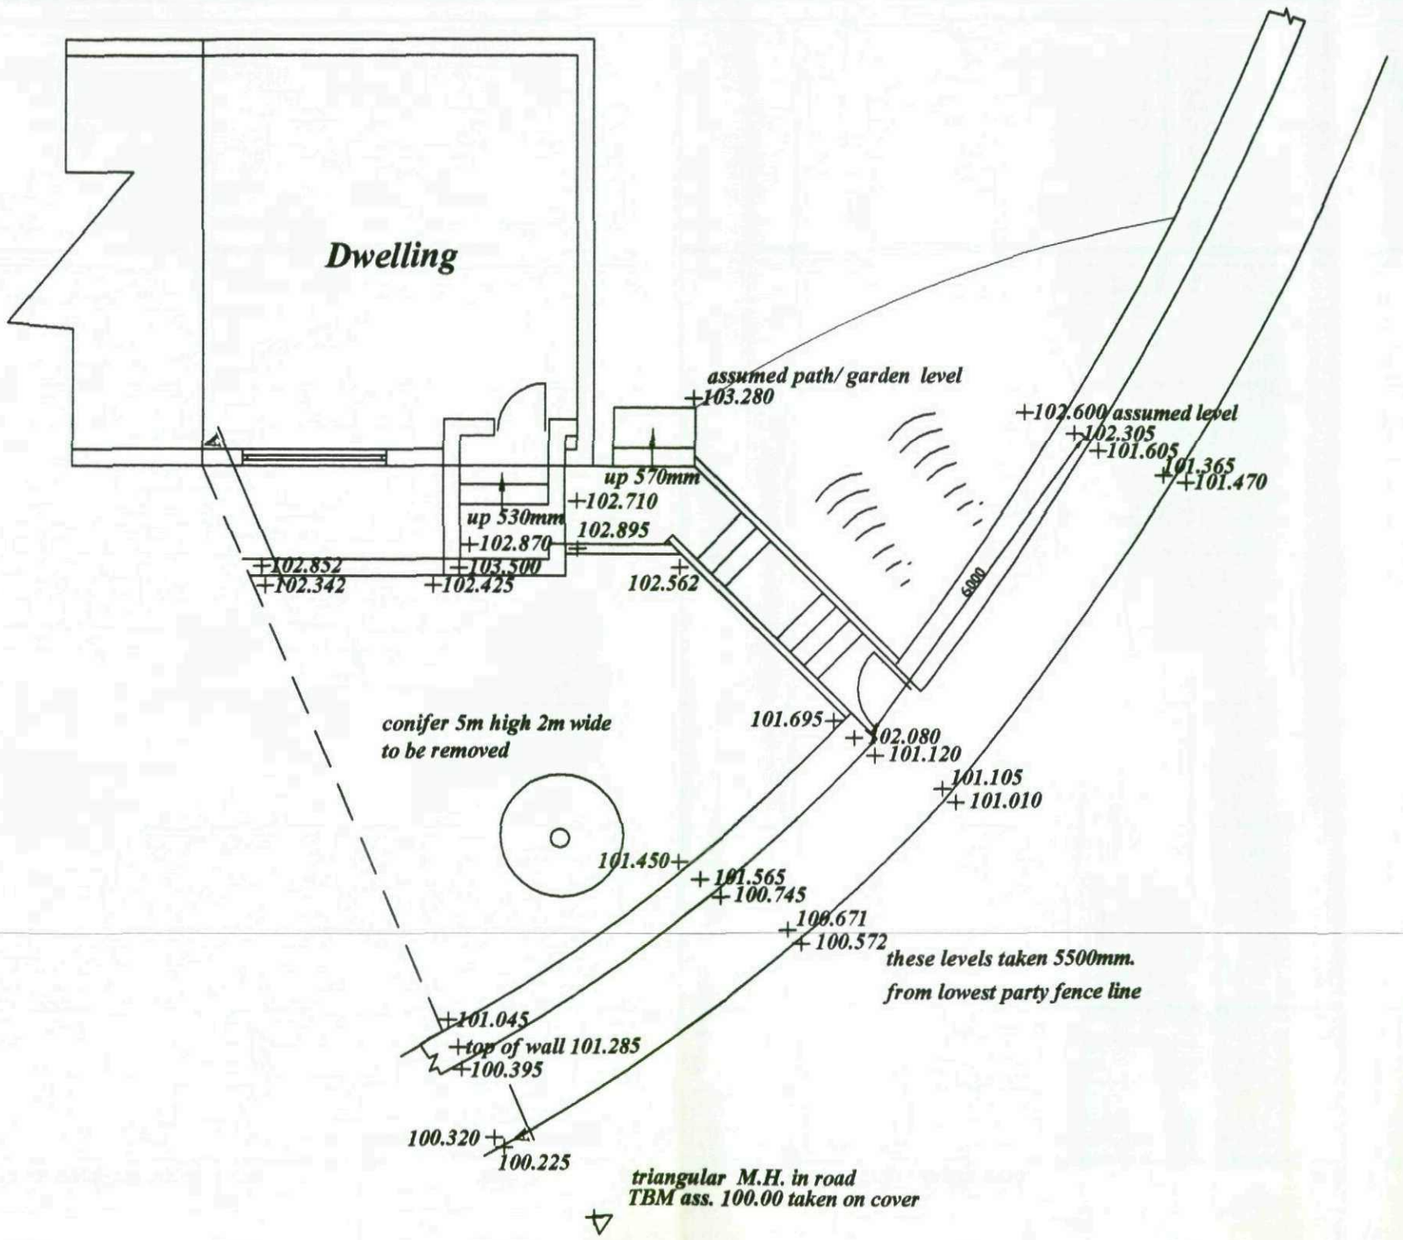



Existing Plan

Date 6 : 8 : 2008 **Scale 1 : 100**	**Client** **Mr.R. A. Saxton** **33 Stainbrough Road** **Dodworth** **Barnsley**	**PROPOSAL** **Formation of retaining Wall, Parking Area & Access Crossing**	**Revisions** **Date**	**M. Whyke** MRICS **9 Witham Court** **Higham** **Barnsley** **S75 1PX** **Tel. 01226 386190**

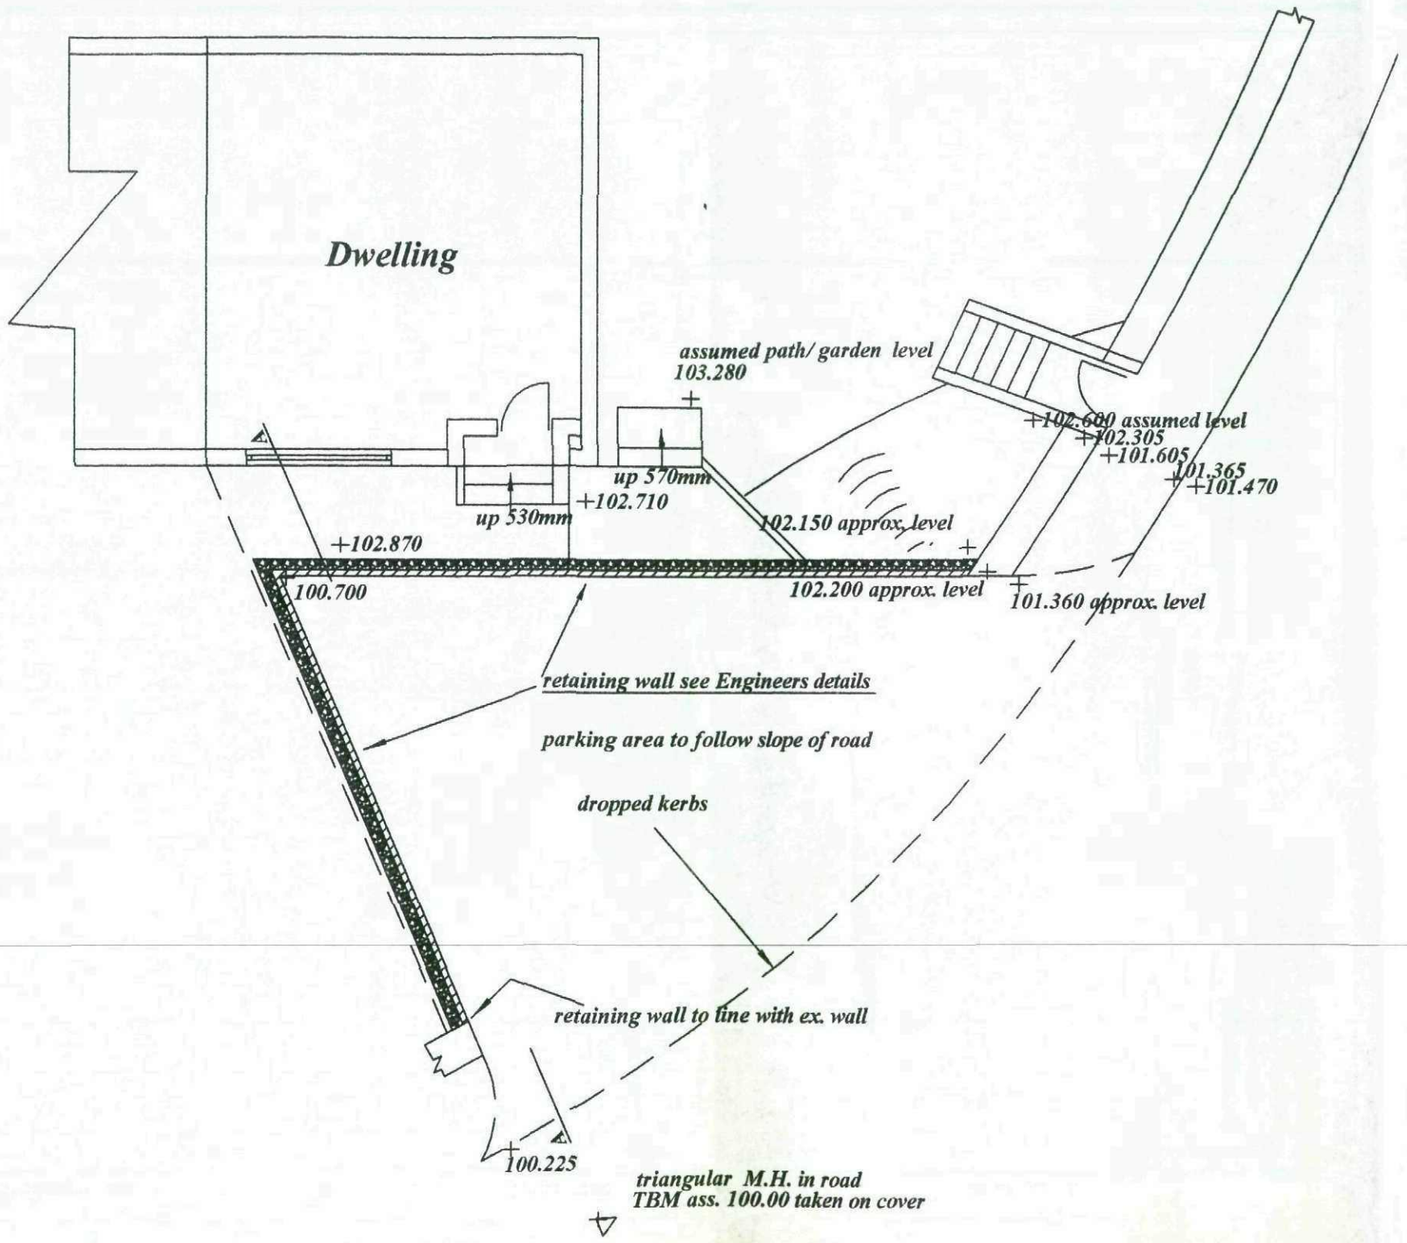


Proposed Plan

Date 6 : 8 : 2008 **Scale 1 : 100**	**Client** **Mr.R. A. Saxton** **33 Stainbrough Road** **Dodworth** **Barnsley**	**PROPOSAL** **Formation of retaining Wall, Parking Area & Access Crossing**	**Revisions** **Date**	**M. Whyke** MRICS **9 Witham Court** **Higham** **Barnsley** **S75 1PX** **Tel. 01226 386190**

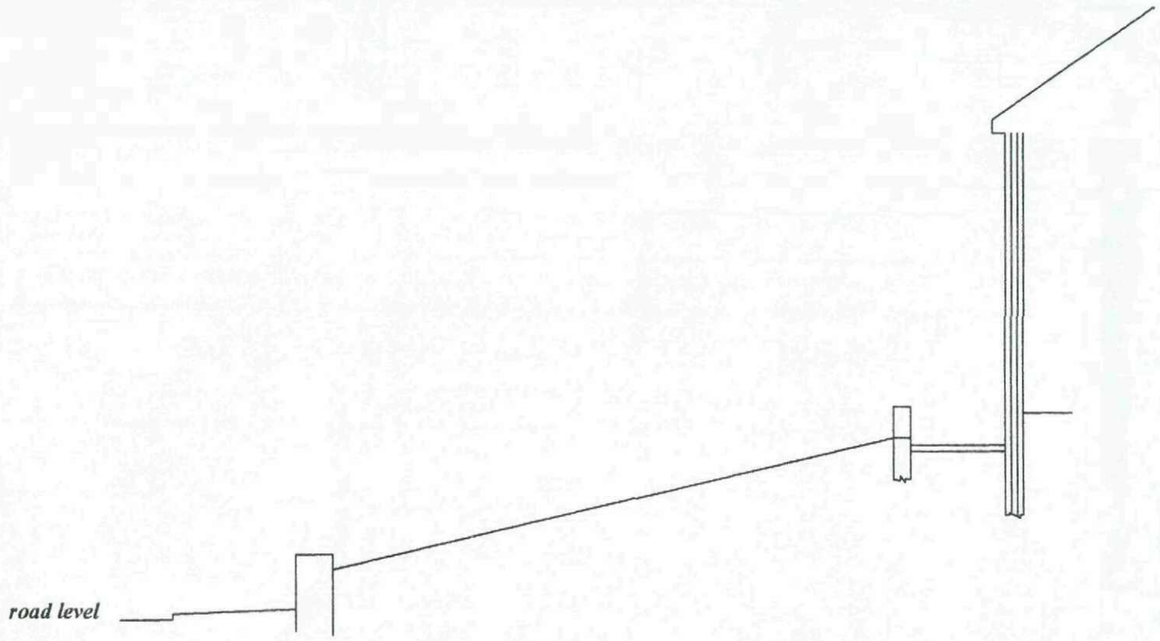


Existing Section A - A

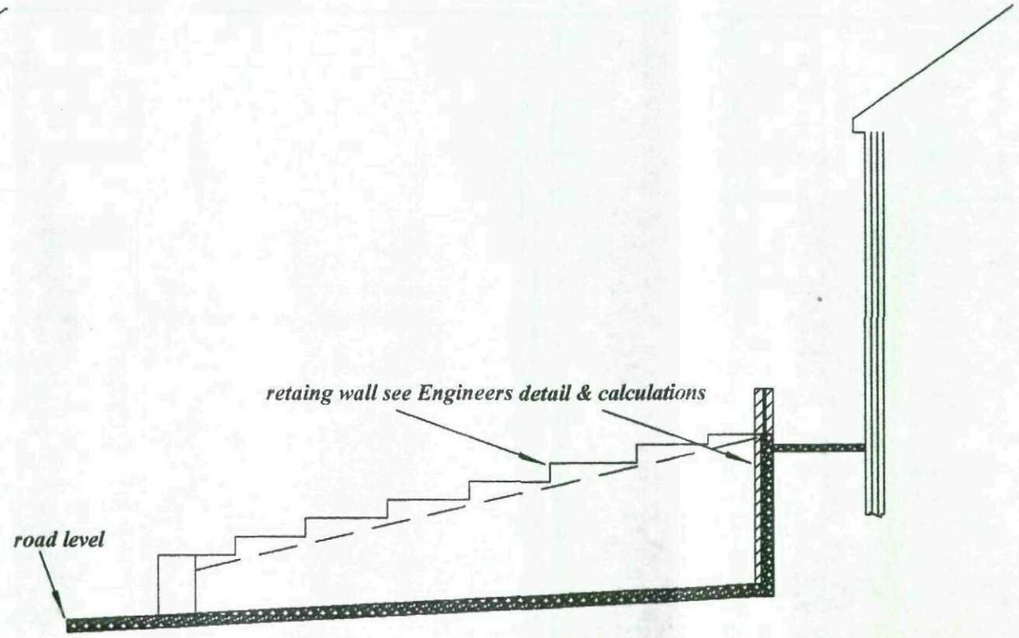


Proposed Section A - A

Date 6 : 8 : 2008 **Scale 1 : 100**	**Client** **Mr.R. A. Saxton** **33 Stainbrough Road** **Dodworth** **Barnsley**	**PROPOSAL** **Formation of retaining Wall, Parking Area & Access Crossing**	**Revisions** **Date**	**M. Whyke** MRICS **9 Witham Court** **Higham** **Barnsley** **S75 1PX** **Tel. 01226 386190**

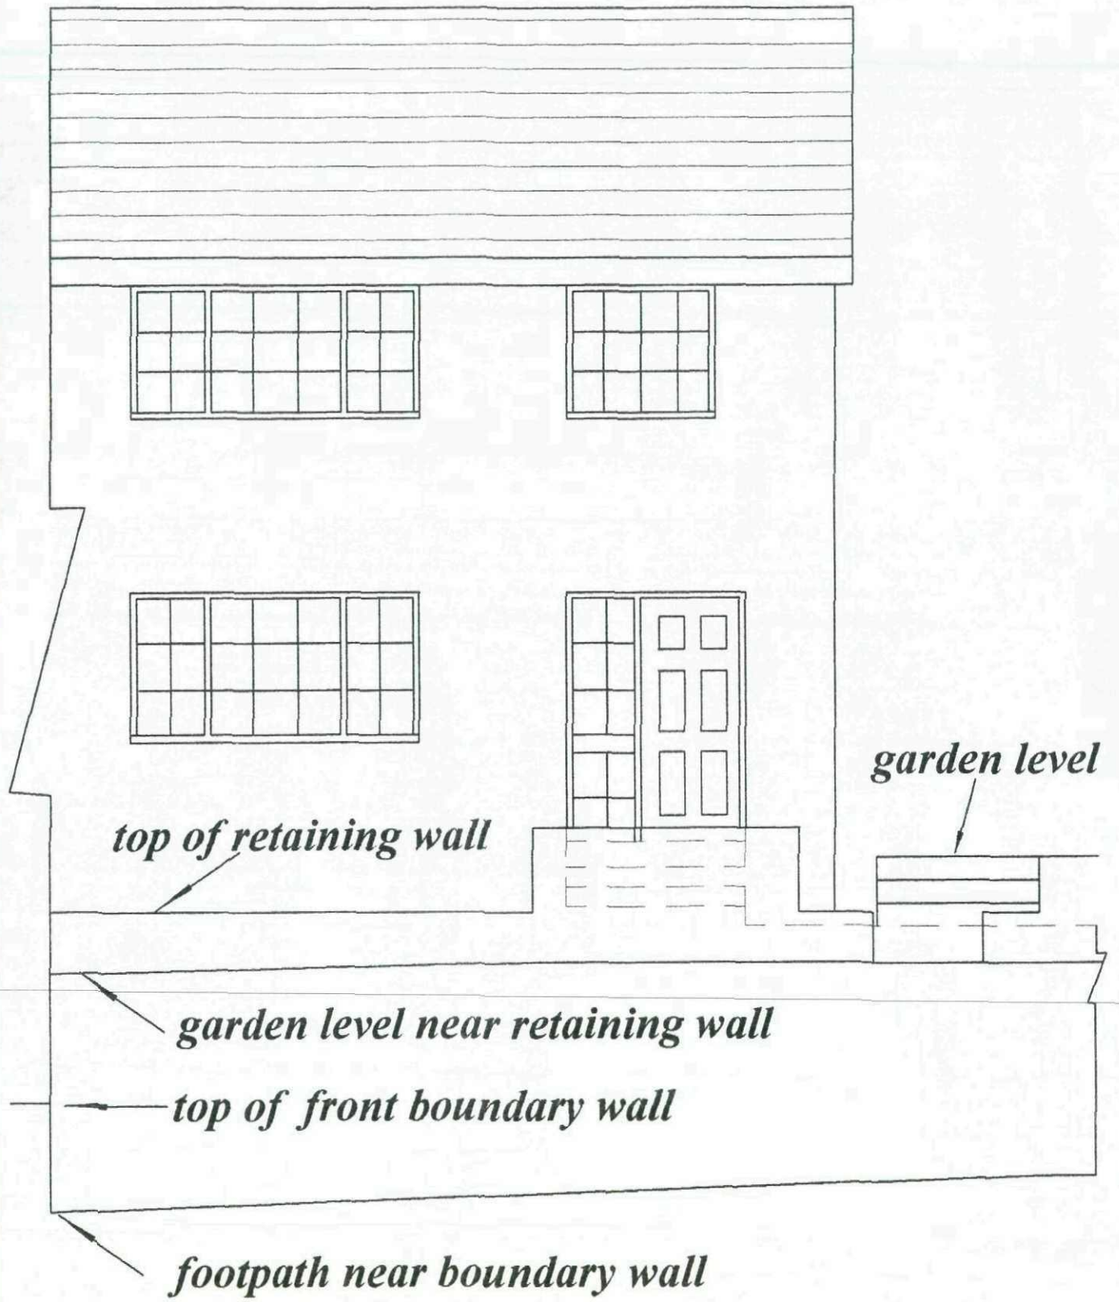

Existing Front Elevation

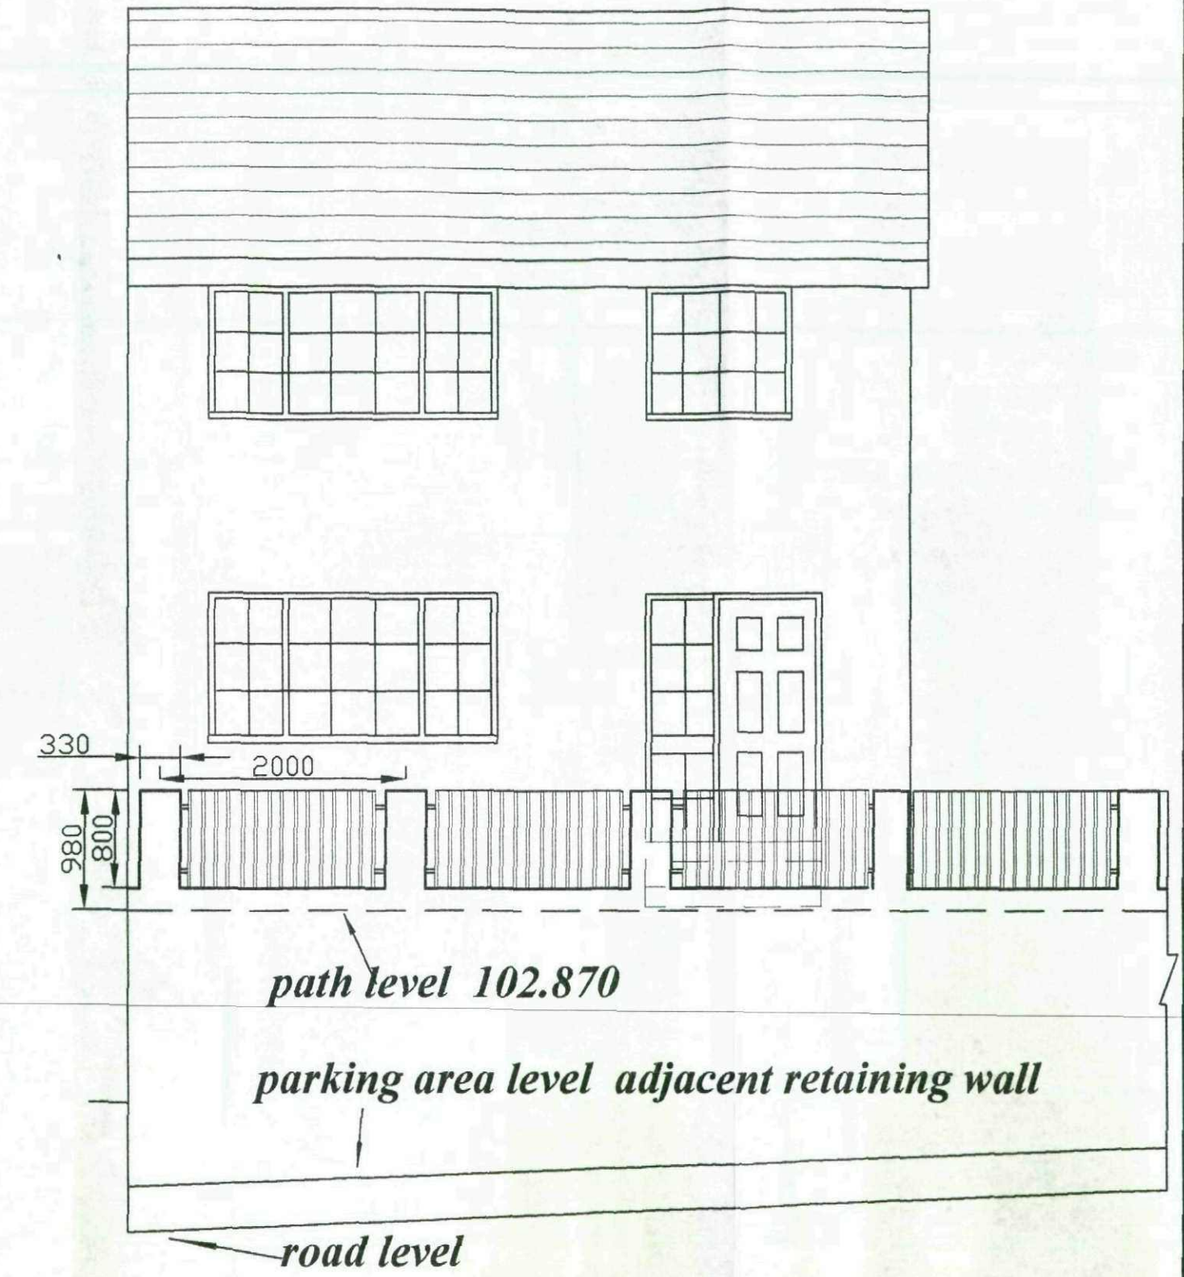

Proposed Front Elevation

Date 6 : 8 : 2008 Scale 1 : 50	Client Mr.R. A. Saxton 33 Stainbrough Road Dodworth Barnsley	PROPOSAL Formation of retaining Wall, Parking Area & Access Crossing	Revisions Date	M. Whyke MRICS 9 Witham Court Higham Barnsley S75 1PX Tel. 01226 386190