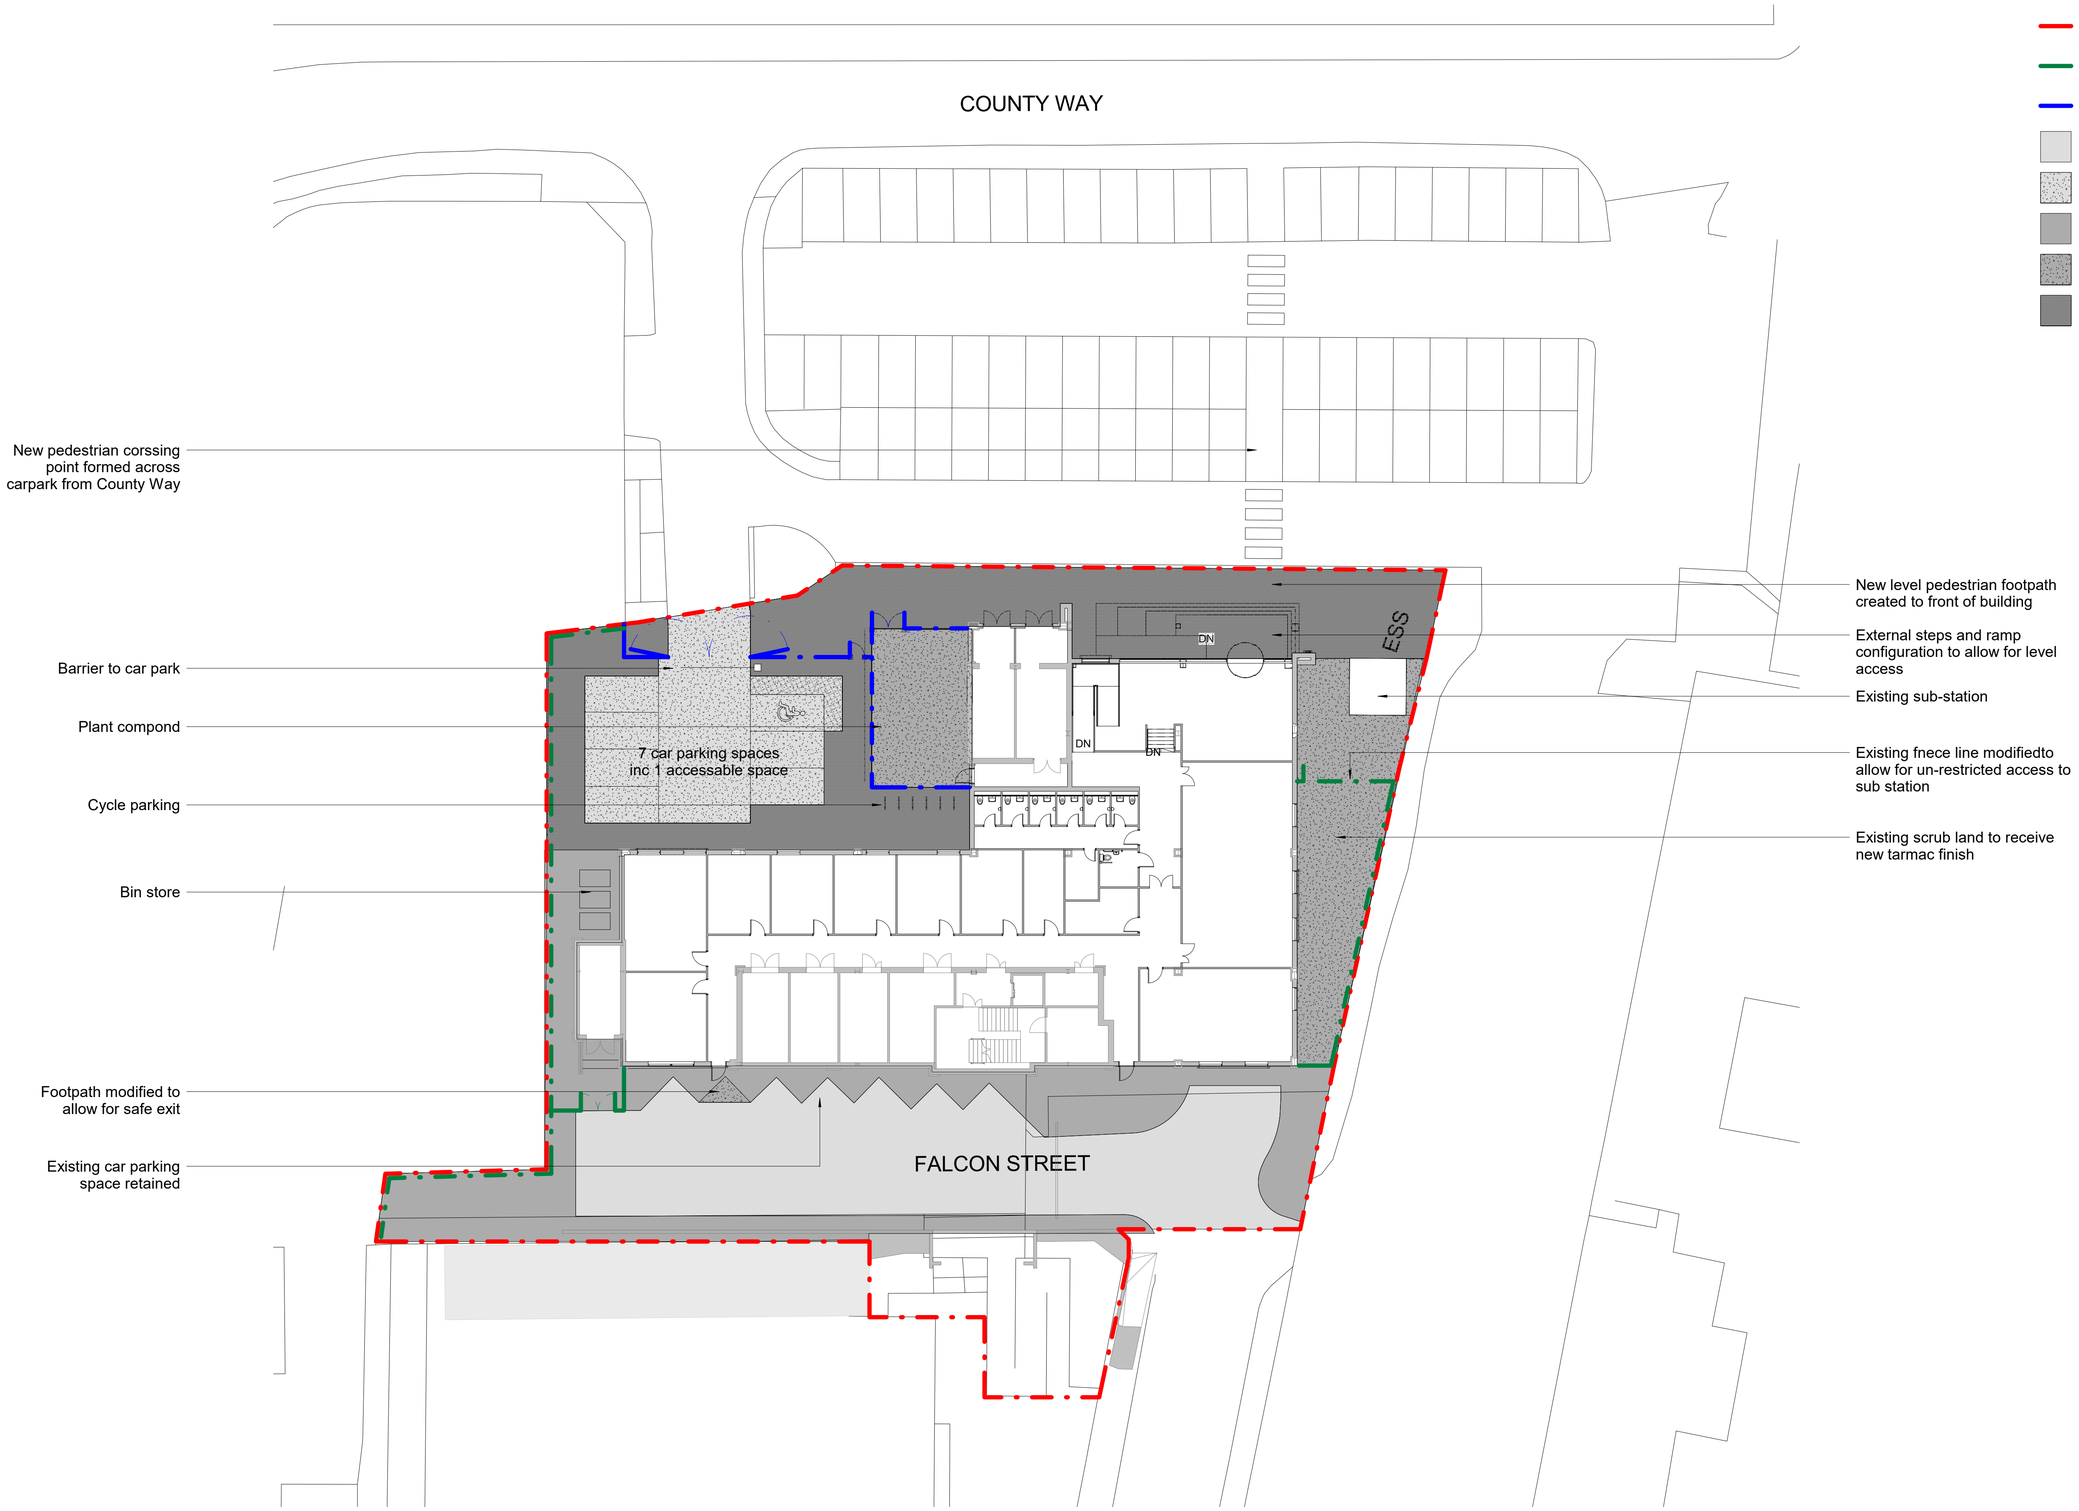


Rev	Date	Description	By	Chk

PLANNING

darntonB3 ARCHITECTURE

LEEDS

X11$aegl3.syw1@ src@Vjwoar3.eg@ src@VjwoarPW69$HY
X1p@S=;;$<5445{{ 2hexmrf7zmq

CLIENT
Barnsley College

PROJECT
Incubator Hub

TITLE
Proposed Site Plan

CREATION DATE	SCALE @ A1	DRN	CHK	STATUS
October 2020	1 : 200	CJS	TH	S0

SHEET NO
14526 - DB3 - B01 - ZZ - DR - A - 90002

REVISION

PROJECT NO:ORIGINATOR:ZONE:LEVEL:TYPE:ROLE:NUMBER

© **COPYRIGHT - ALL RIGHTS RESERVED.**
THIS DRAWING MUST BE READ IN CONJUNCTION WITH ALL OTHER RELEVANT DRAWINGS AND INFORMATION.
ANY DISCREPANCIES MUST BE REPORTED TO DARNTONB3 IMMEDIATELY.
THE DRAWING OR INFORMATION MUST NOT BE USED FOR CONSTRUCTION UNLESS EXPRESSLY ISSUED FOR CONSTRUCTION.
DO NOT SCALE OFF DRAWINGS. USE DISPLAYED DIMENSIONS.

PLOT DATE