

Scale 1:50

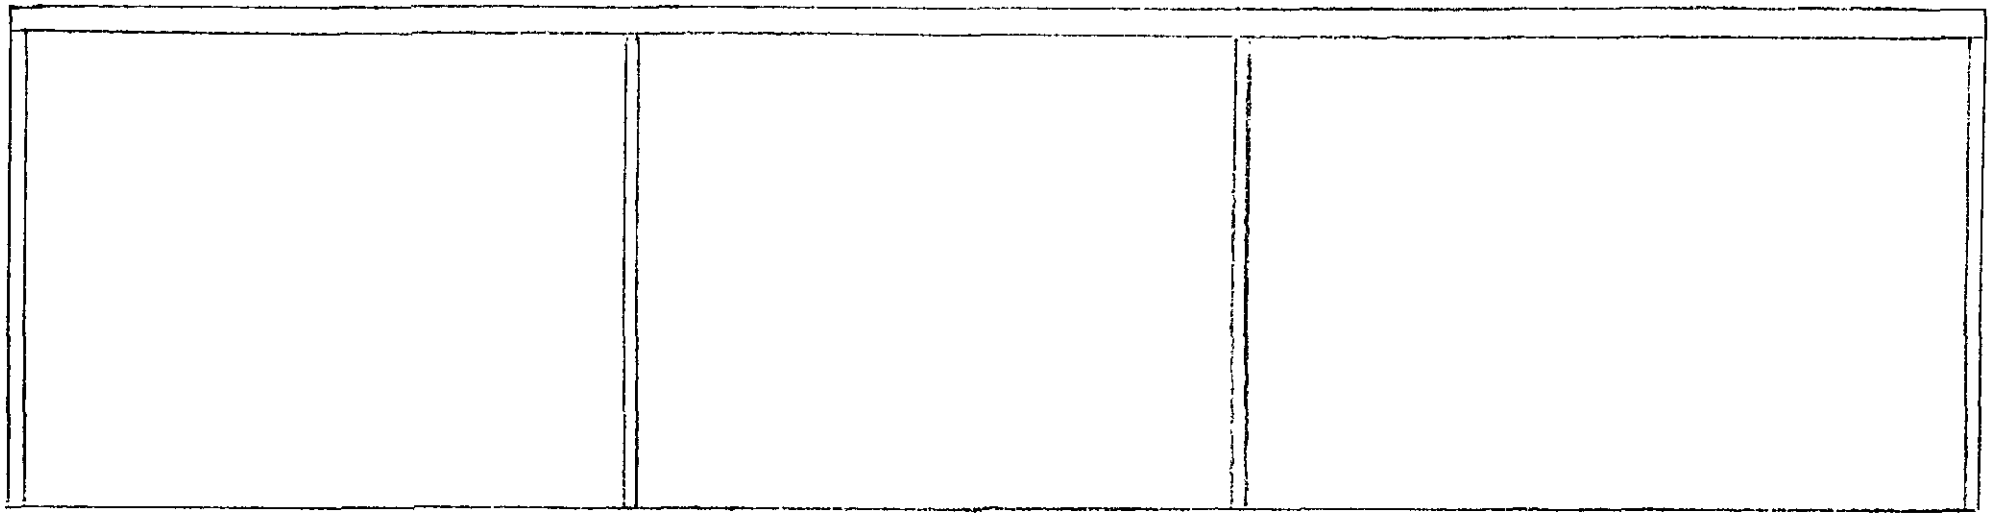


South elevation 12.95m x 3.3M Shaving 100mm box section.

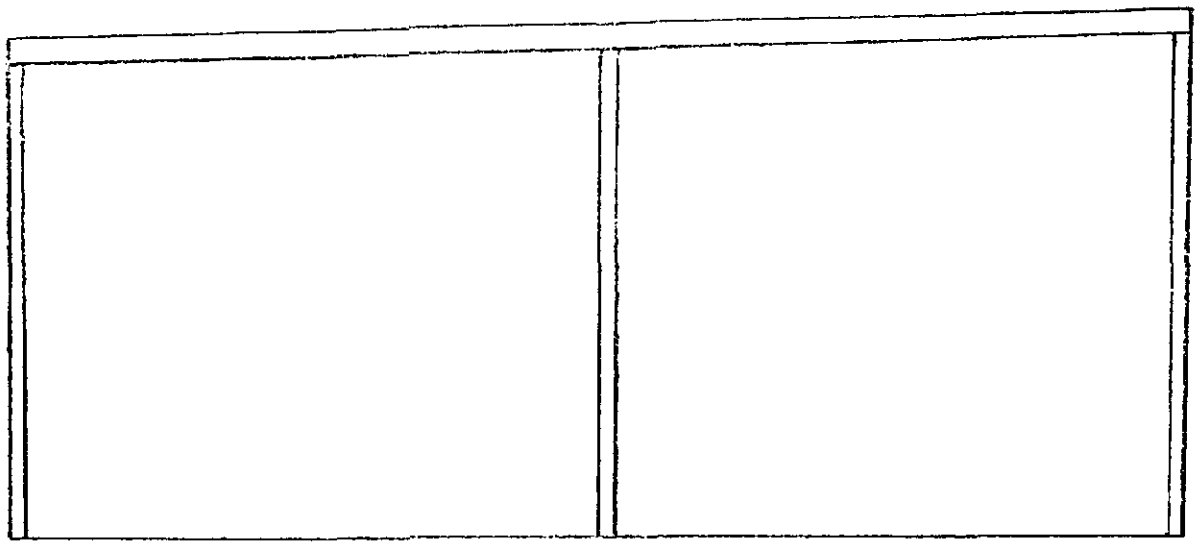


East elevation 7.65m W x 3.3m H rising to 3.5m

West elevation

Scale 1:50

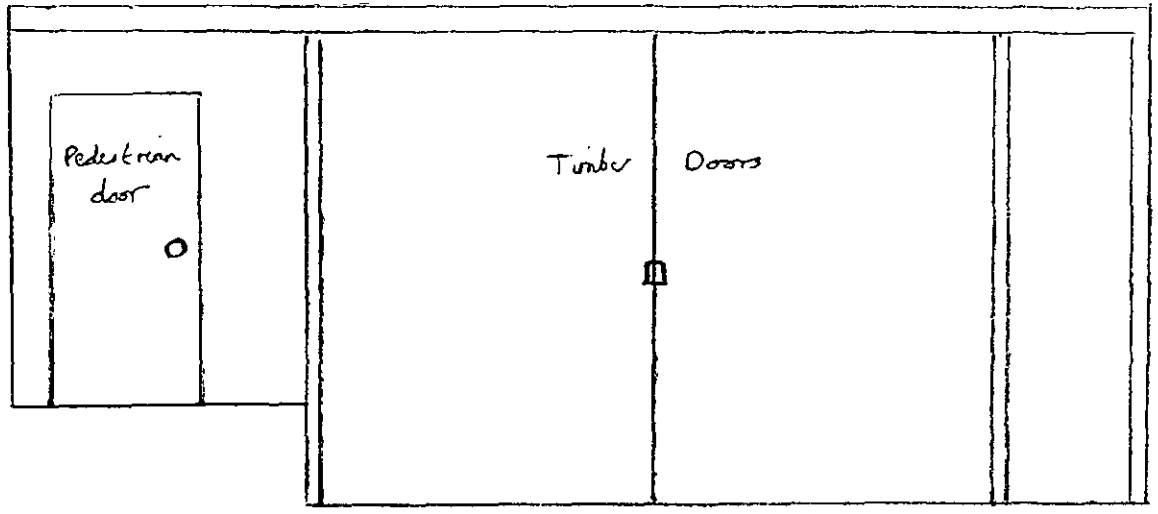

North elevation

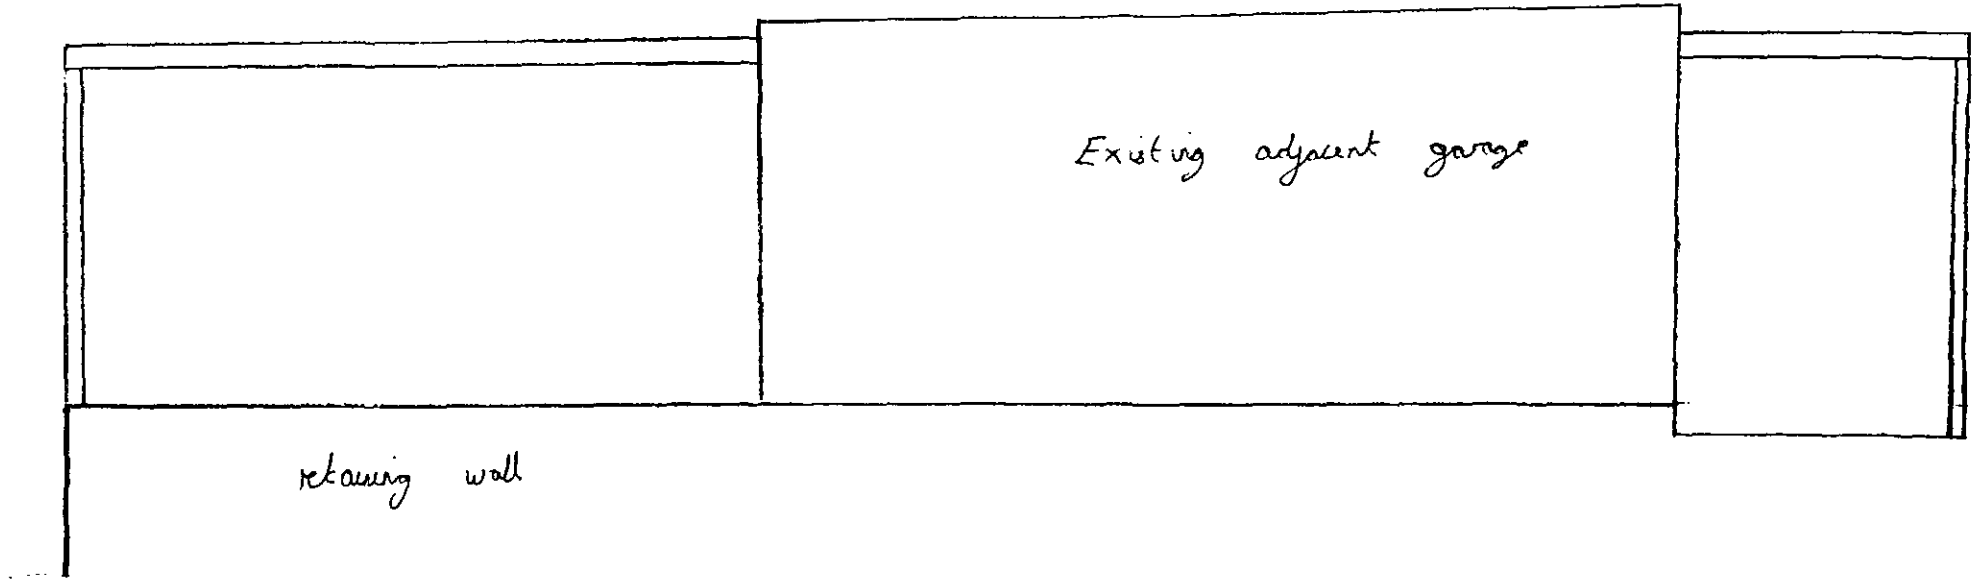

Scale 1:50

Floor plan

