



Ground floor plan

Type B
3B/5P House
96m²/ 1033 sqft

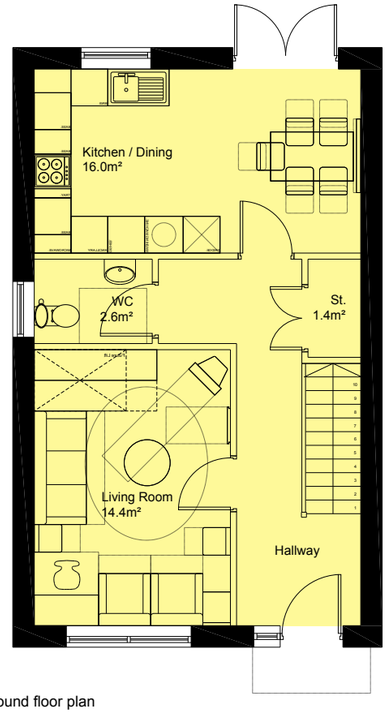

Type A2
2B/4P House
78m²/ 839.5 sqft

Type A1
2B/4P House
78m²/ 839.5 sqft

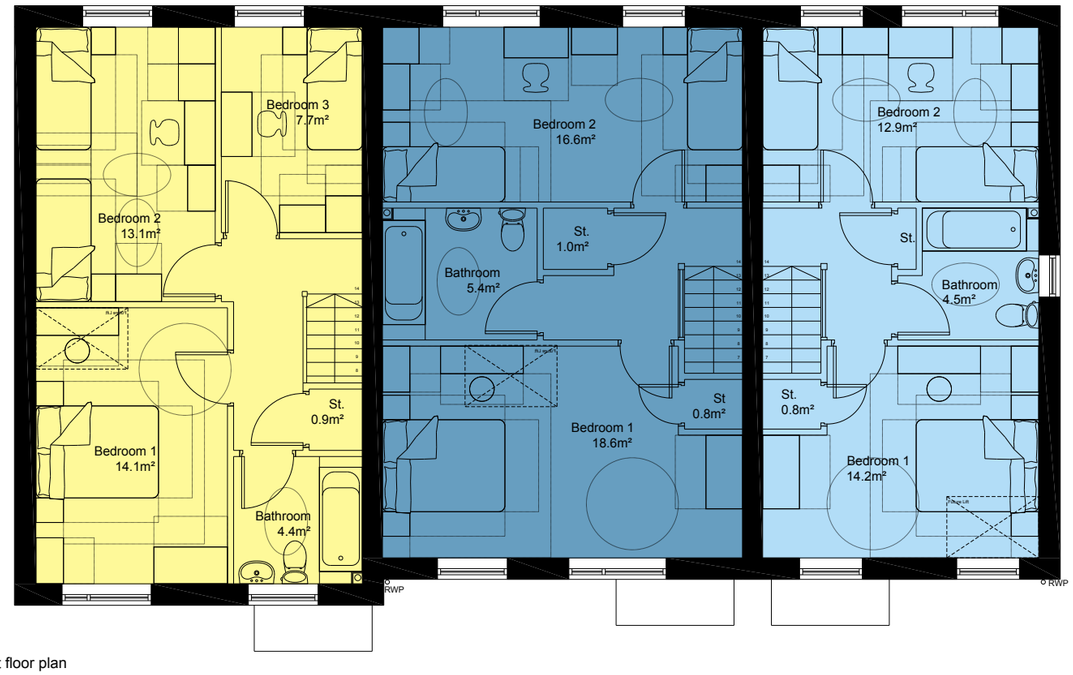


First floor plan


Type B
3B/5P House

Type A2
2B/4P House

Type A1
2B/4P House

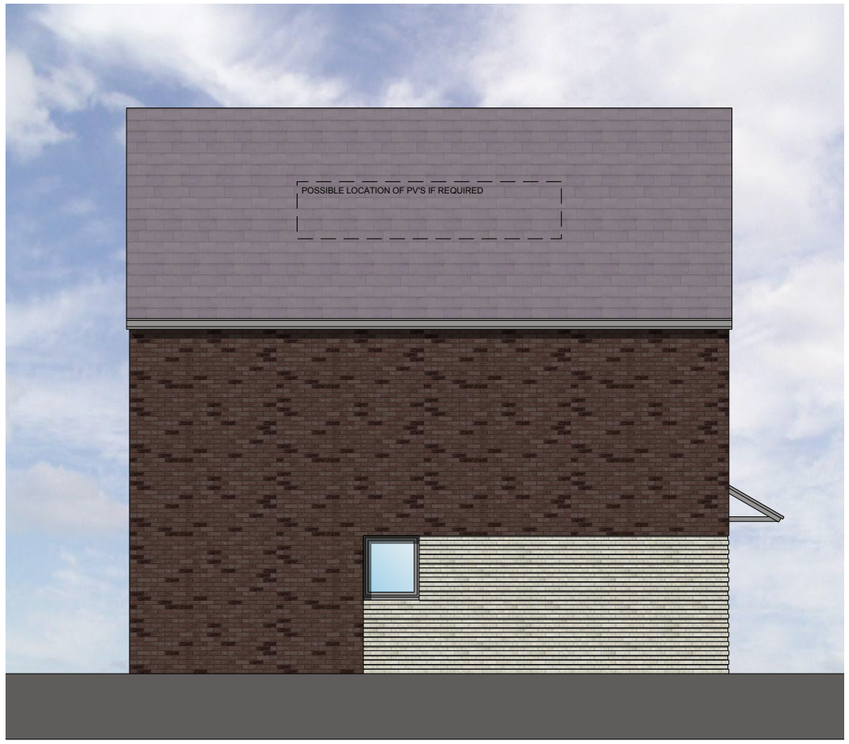

ELEVATION 3

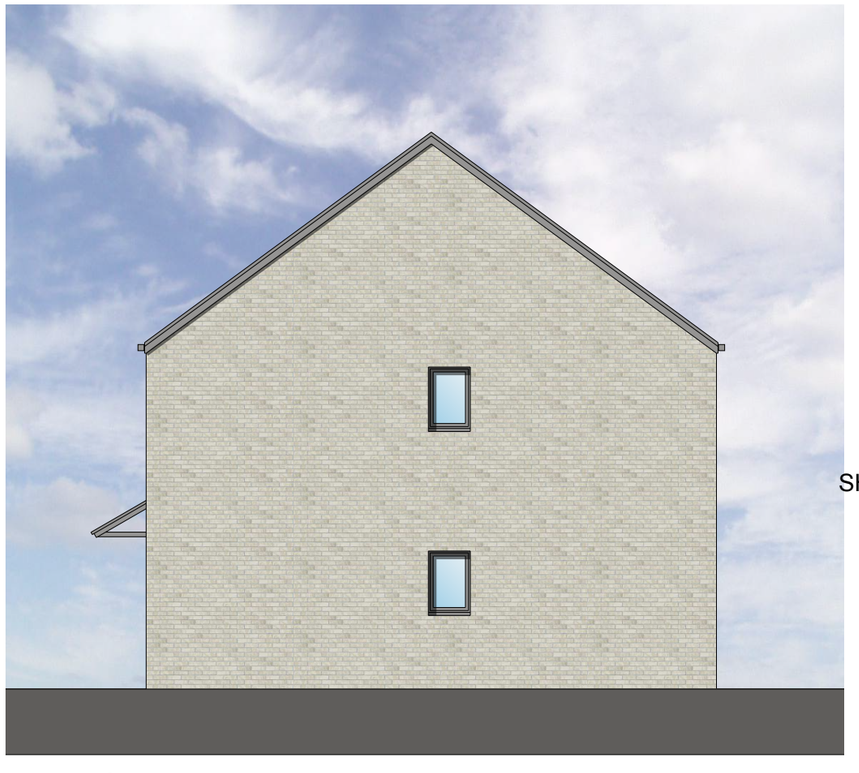


ELEVATION 4

MATERIALS KEY

- BUFF FACING BRICK
- RED FACING BRICK
- ALTERNATE BRICK COURSES RECESSED
- ARTIFICIAL SLATE ROOF
- COLOURED UPVC WINDOWS.
- COLOURED UPVC FASCIA AND GUTTERS

ELEVATION KEY

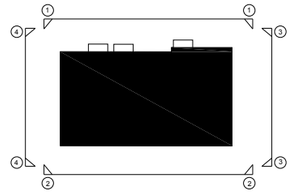

REVISIONS

This design is copyright ©

YORKSHIRE HOUSING

RESIDENTIAL DEV'PMENT
PRIORY ROAD

LUNWOOD, BARNSLEY

TERRACE BLOCK
HOUSE TYPES A1, A2 & B
SHEET 1 - PLANS & ELEVATIONS

Drawn: NW	Scale: 1:100 @ A3
Date: JULY 2011	Checked: MH

brewsterbye architects
5 NORTH HILL ROAD
HEADINGLEY
LEEDS
LS6 2EN
telephone
0113 2754000
facsimile
0113 2844250
e.mail
info@brewsterbye.co.uk

Dwg No: 015/83(02)108 #