




SITE PLAN
SCALE 1:200

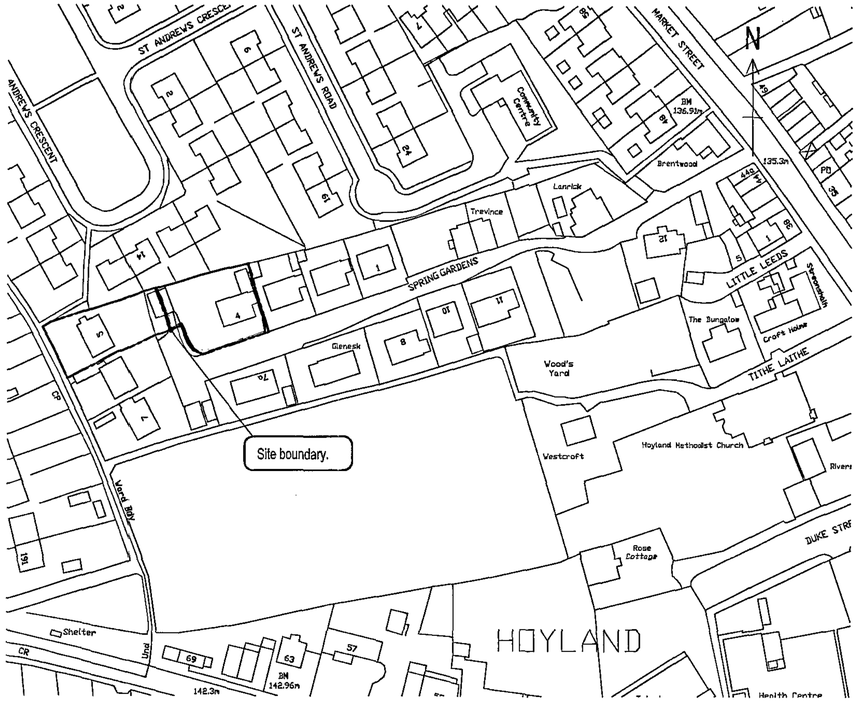


LOCATION PLAN
SCALE 1:1250

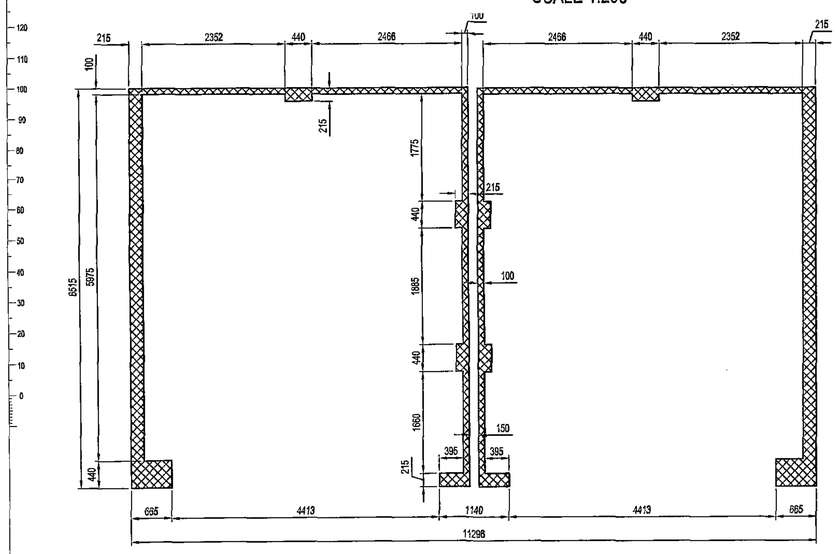


MASONRY PLAN
SCALE 1:50

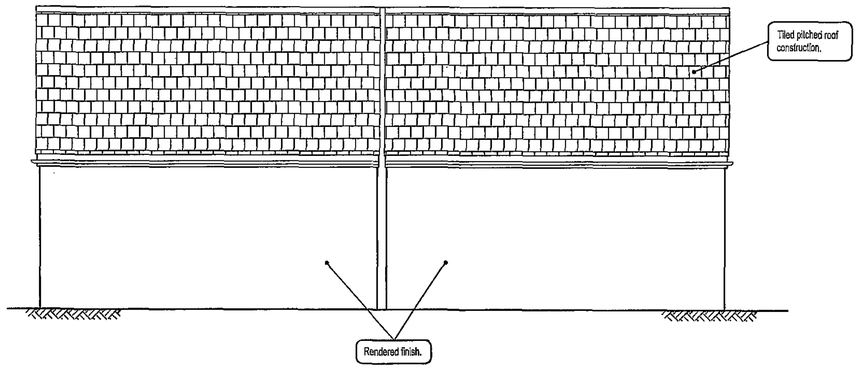


REAR ELEVATION (LOOKING SOUTH)
SCALE 1:50

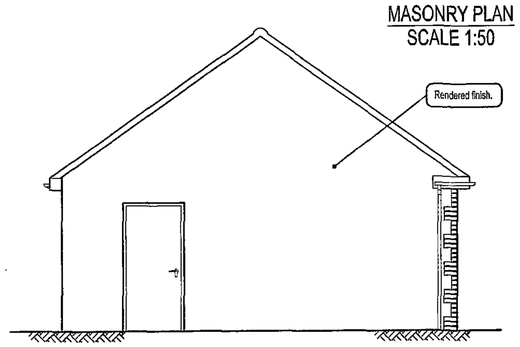

SIDE ELEVATION (LOOKING EAST)
SCALE 1:50

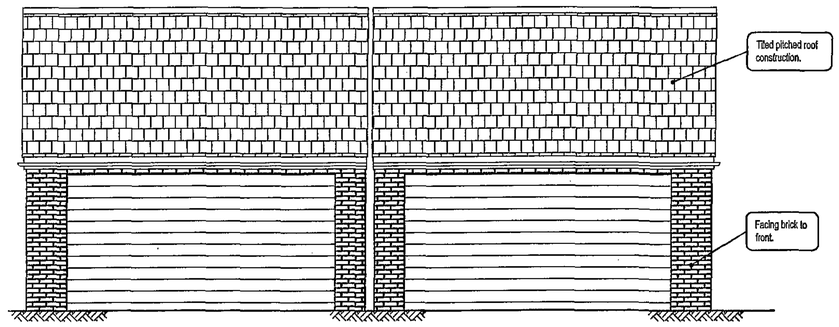

FRONT ELEVATION (LOOKING NORTH)
SCALE 1:50

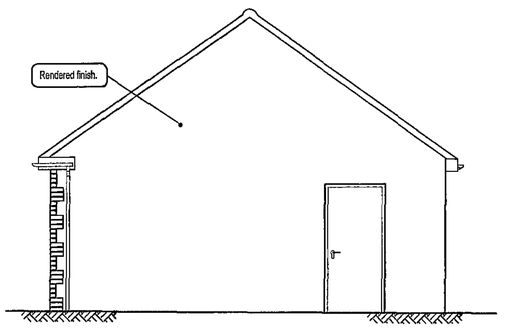

SIDE ELEVATION (LOOKING WEST)
SCALE 1:50

17 SEP '09

REV	DATE	BY	DESCRIPTION	CHK	APD
A	26/08/09	GF	REVISED FROM SEMI-DETACHED TO DETACHED	–	–

DRAWING STATUS: PLANNING-APPROVAL

LIGHTHOUSETECHNICAL
LIGHTHOUSE TECHNICAL SERVICES LIMITED
Cortonwood Centre, Unit 5, Knollbeck Lane,
Brampton, Barnsley, South Yorkshire, S73 0TU
Tel: +44 (0)1226 340744 http://www.lighthousetechnical.co.uk

CLIENT: MR HARAN

ARCHITECT: -

PROJECT: 4 SPRING GARDENS, HOYLAND, S74 9QN

TITLE: ERECTION OF TWO DOUBLE GARAGES
PROPOSED ELEVATIONS AND PLANS

SCALE @ A1:		DATE:
AS SHOWN		21/07/09
DRAWN: GF	DRAWING CHECK: -	DESIGN CHECK: -
PROJECT No: C073	DRAWING No: 001	REV: A