




EXISTING FRONT ELEVATION TO PEEL STREET
SCALE 1:200

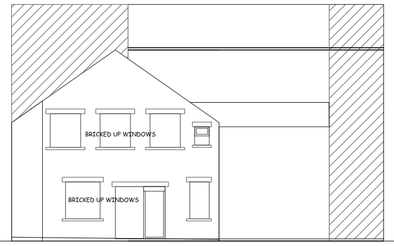


EXISTING REAR ELEVATION
SCALE 1:200

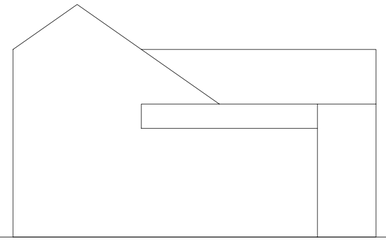


EXISTING RH ELEVATION TO AJOINING BUILDING
SCALE 1:200

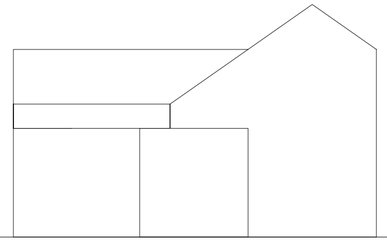


EXISTING LH SIDE ELEVATION TO AJOINING BUILDING
SCALE 1:200

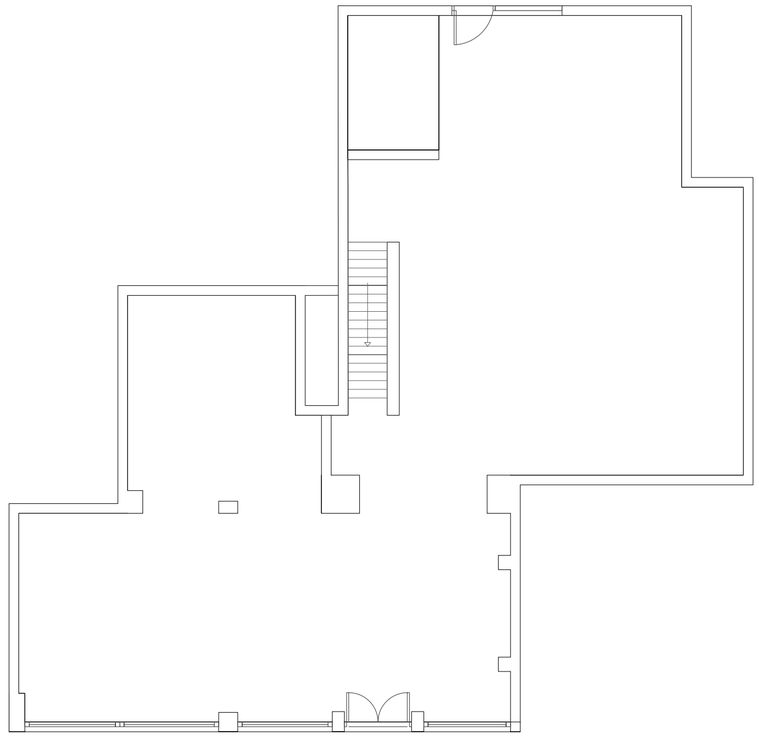

EXISTING GROUND FLOOR LAYOUT
SCALE 1:100

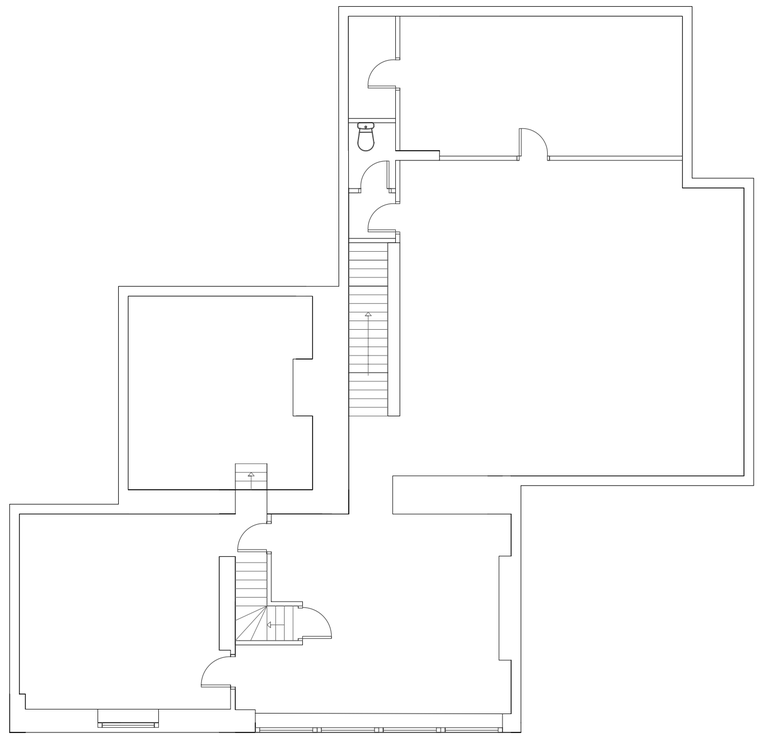

EXISTING FIRST FLOOR LAYOUT
SCALE 1:100

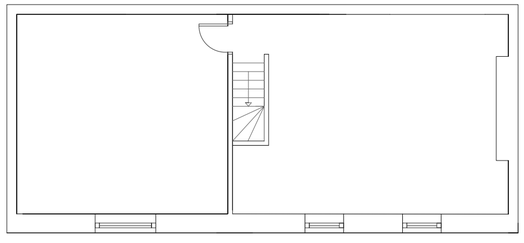

EXISTING SECOND FLOOR LAYOUT
SCALE 1:100

SITE
20-22 PEEL STREET, BARNSLEY

CLIENT
HARTWOOD ESTATES

PROJECT
PROPOSED CONVERSION OF ONE RETAIL UNIT INTO 3 UNITS

DRAWING TITLE
EXISTING PLANS AND ELEVATIONS

DRAWING NO.	SCALE	DATE	REVISION
60.02	AS SHOWN	01.11.2022	/