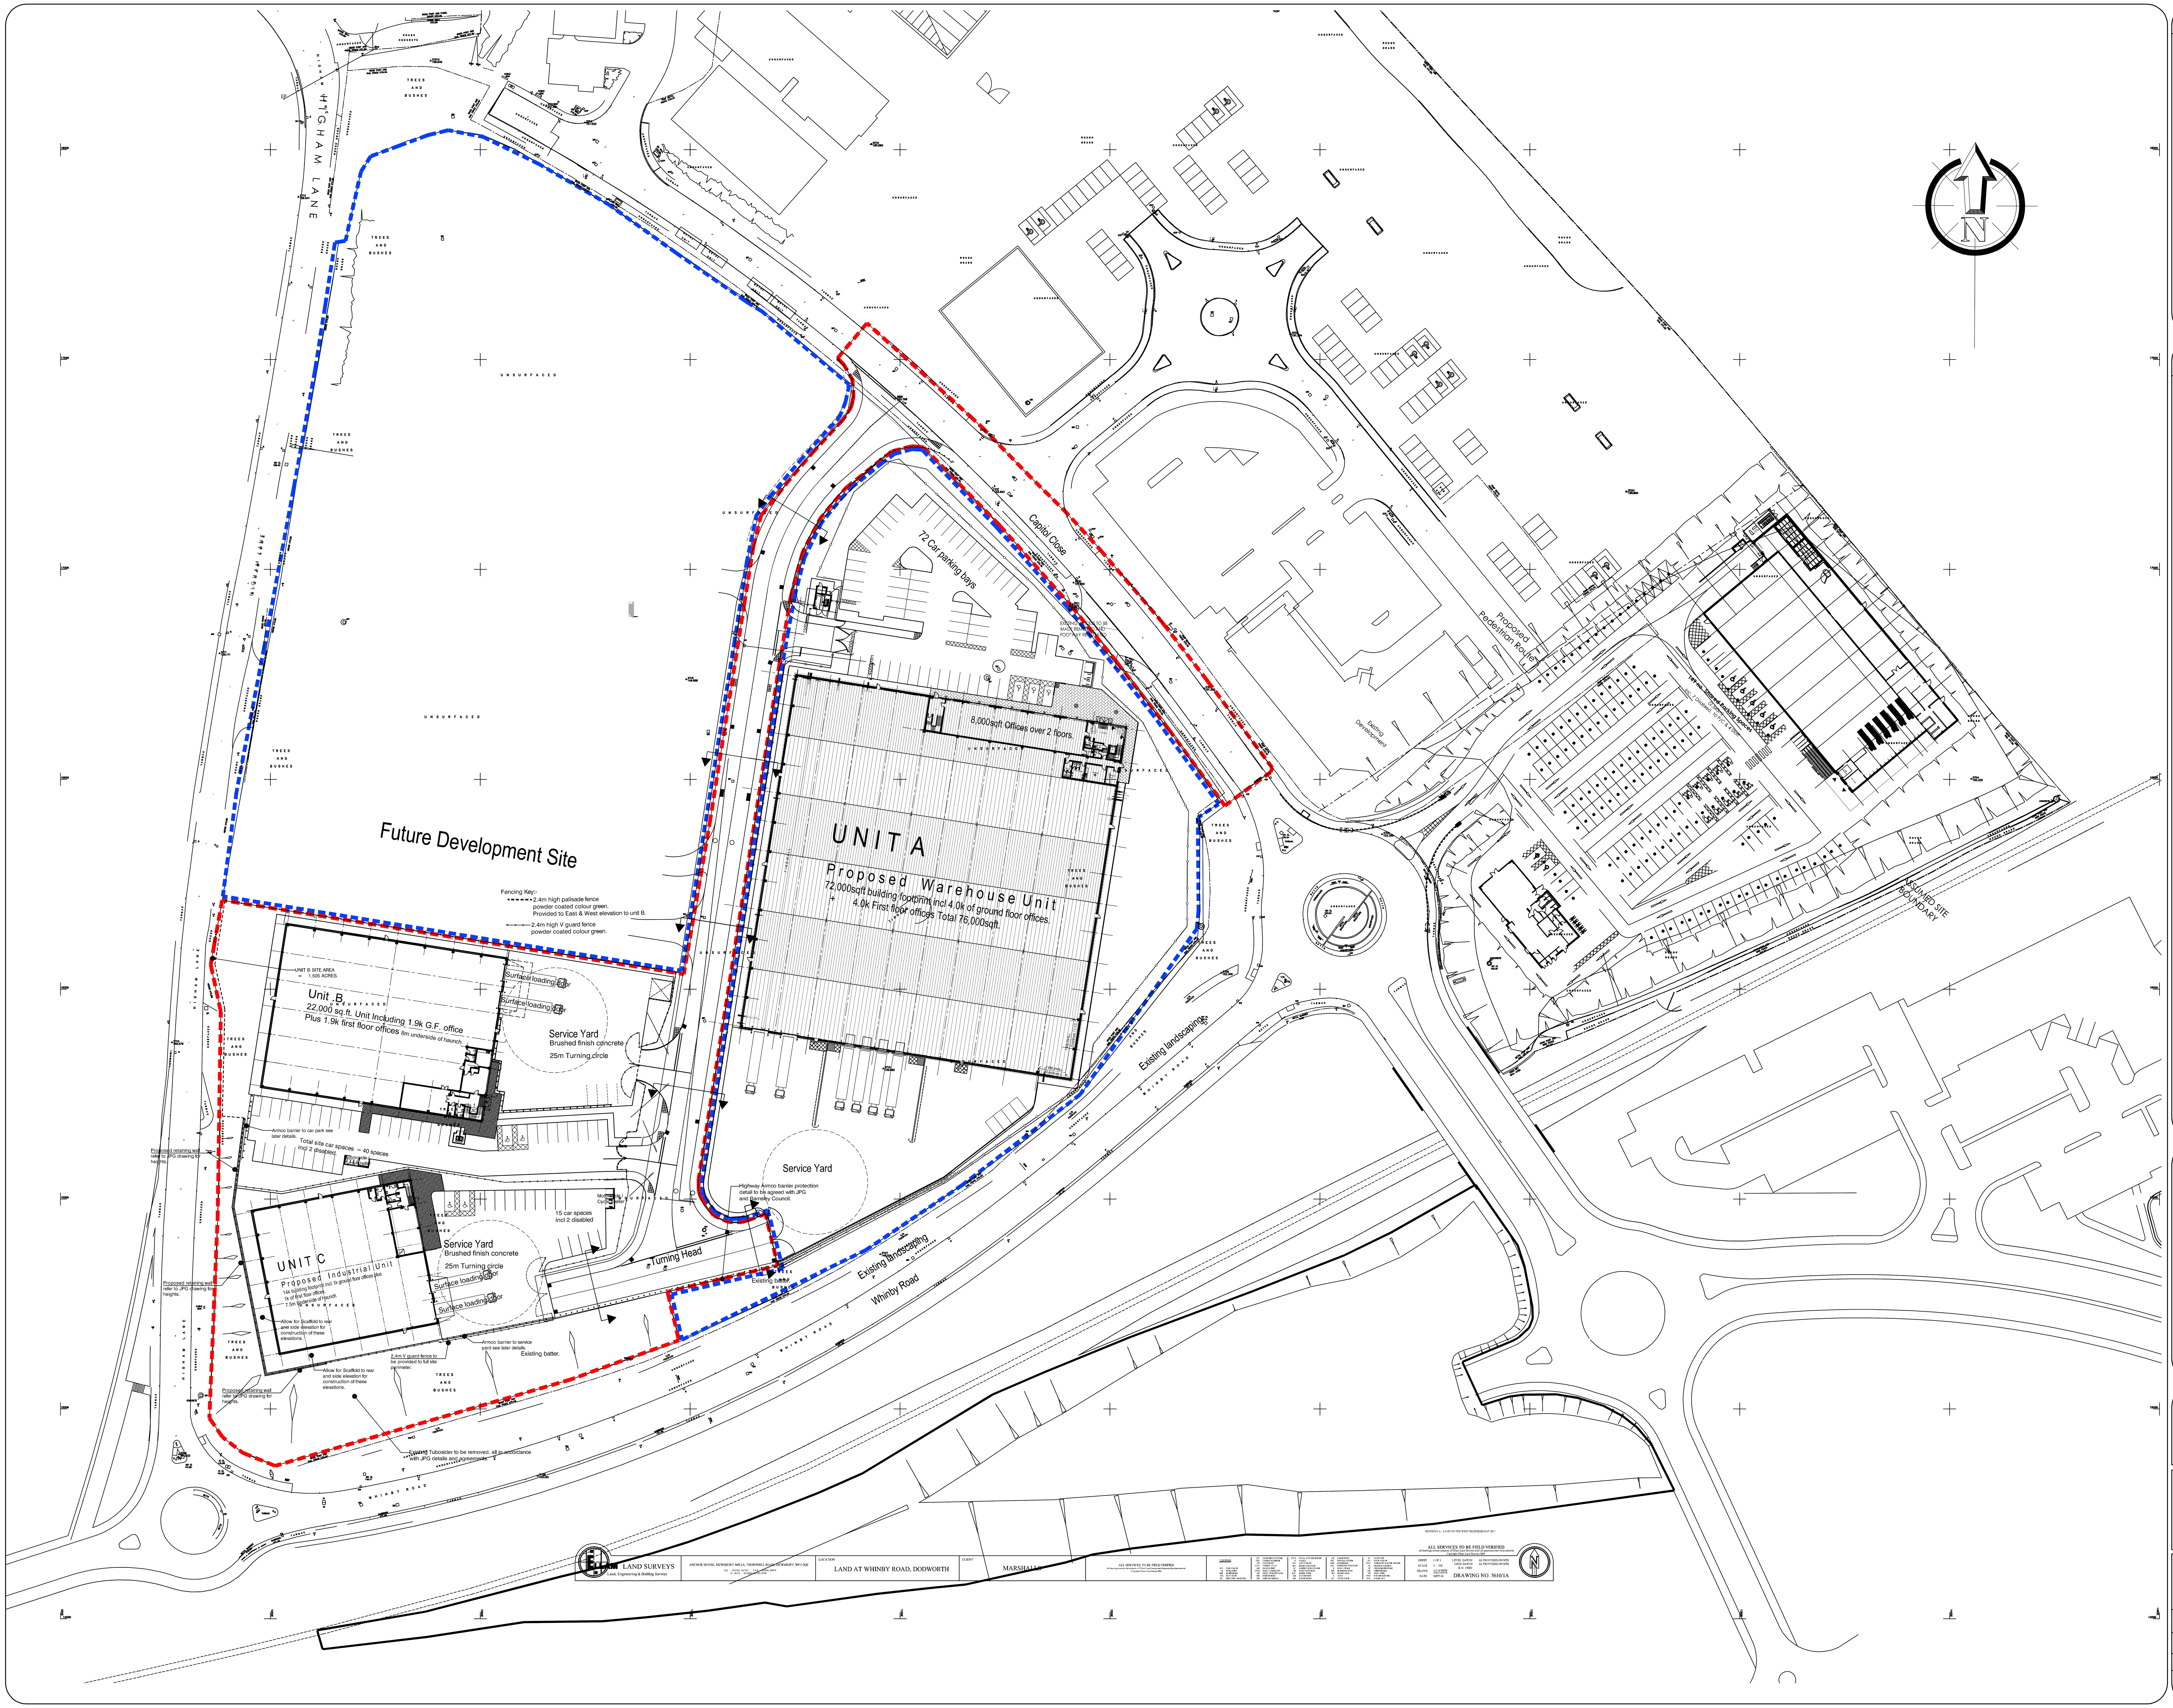


COPYRIGHT RESERVED

Notes

Revisions

Rev	Date	Description
Rev A	14.11.17	Updated site plan added for units B & C.

BUILDING MANAGEMENT SERVICES LTD
Huddersfield Road
Elland, West Yorkshire
HX5 9BW
TELEPHONE : ELLAND (01422) 371616
FAX No : (01422) 376717
email : mail@bmselland.com

Building Management Services

Client

commercial development projects limited

Project

Proposed Industrail Development
Phase 2 - Capitol Park, Capitol Close, Barnsley.

Sheet

Location Plan

Drawn	DCH	Date	Aug 17
Scale	1:500@A0		
Status	Planning		
Drawing No.	M3035-00	Revision	Rev A