


Copyright
This drawing & design & all the information
Contained therein is the sole copyright of
Milledesign & reproduction in any form is
Forbidden unless permission is obtained in
writing.

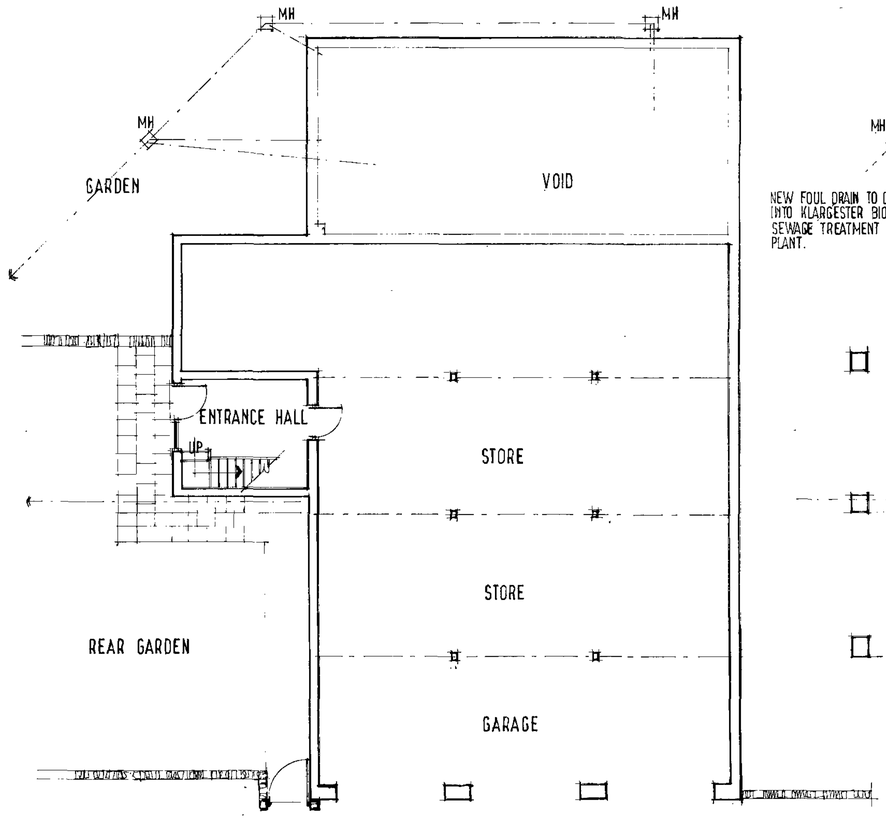


GROUND FLOOR PROPOSED

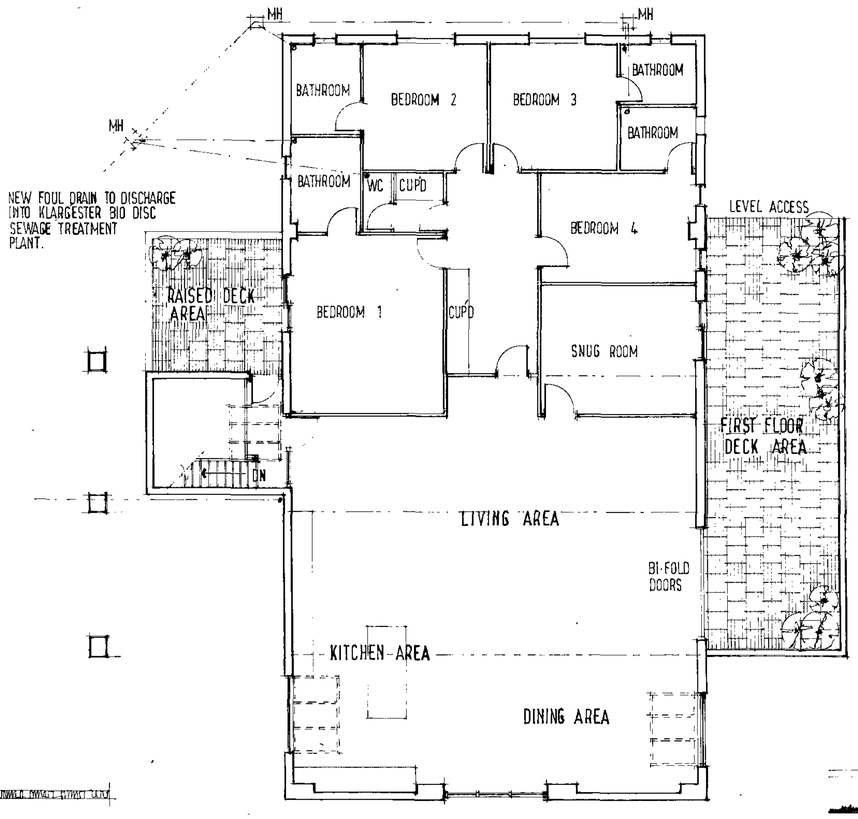


FIRST FLOOR PROPOSED

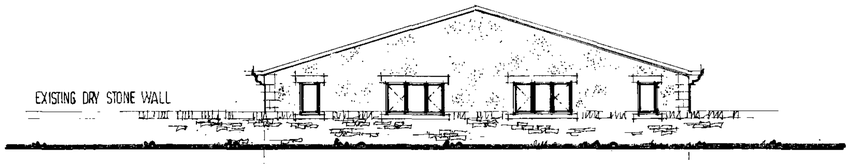

REAR ELEVATION PROPOSED

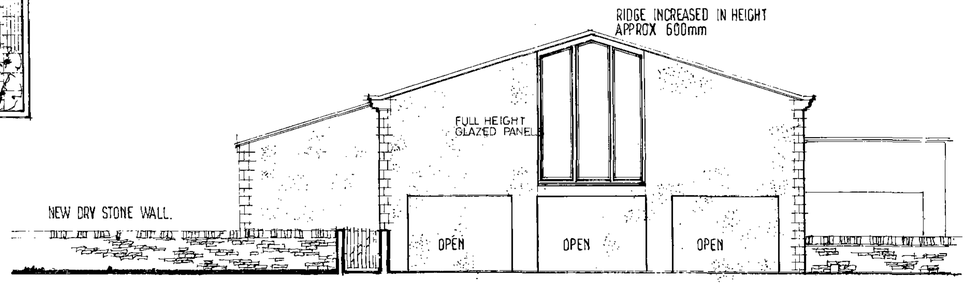

FRONT ELEVATION PROPOSED

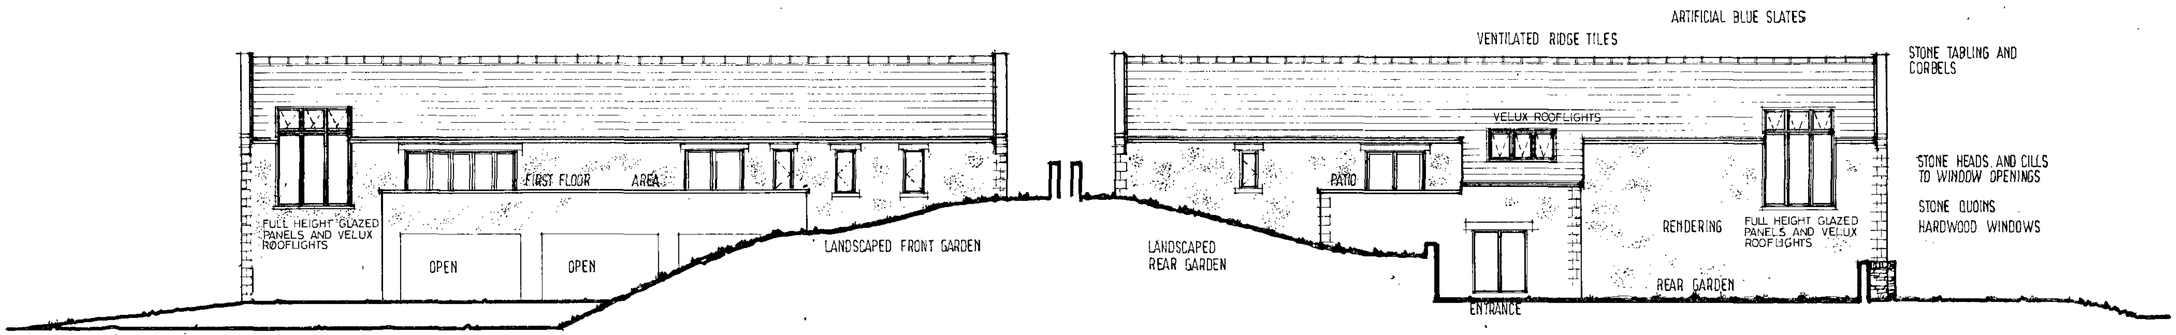

SIDE ELEVATION PROPOSED

SIDE ELEVATION PROPOSED

CONVERSION OF EXISTING REDUNDANT POULTRY SHED INTO DWELLING AT
BIRD LANE HOUSE FARM
BIRD LANE
THURGOLAND
S36 8YD.


SCALE 1:100
DATE AUG 2010
DRAWN HARRIS

2010 27 02


Millé

csd
Architectural planning, building & interiors
tel. & fax.
0114 2886929


Copyright
This drawing & design & all the information
Contained therein is the sole copyright of
Milledesign & reproduction in any form is
Forbidden unless permission is obtained in
writing.

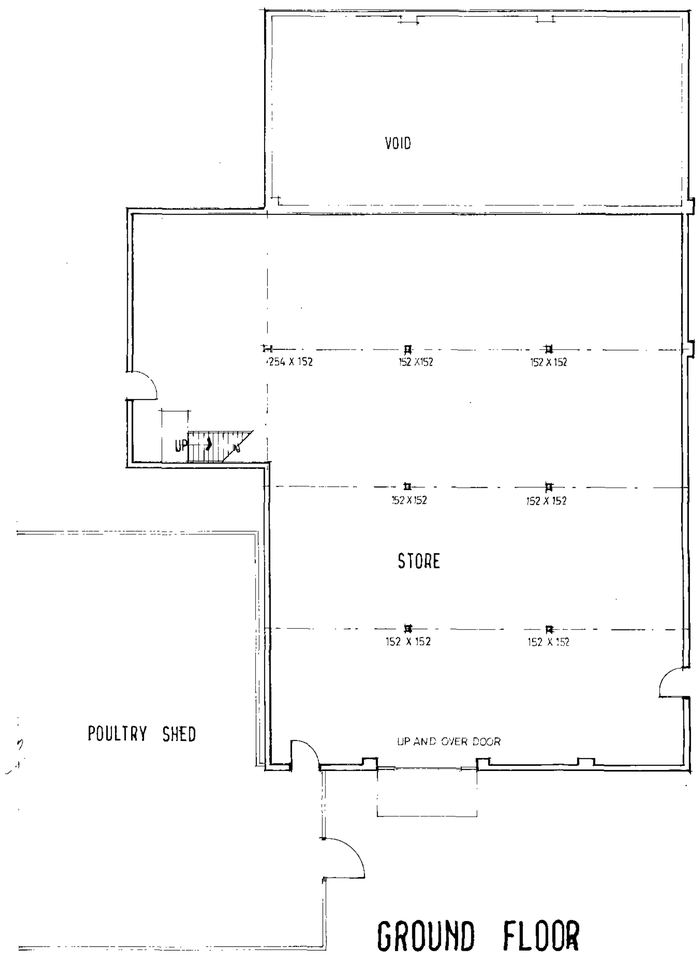

GROUND FLOOR

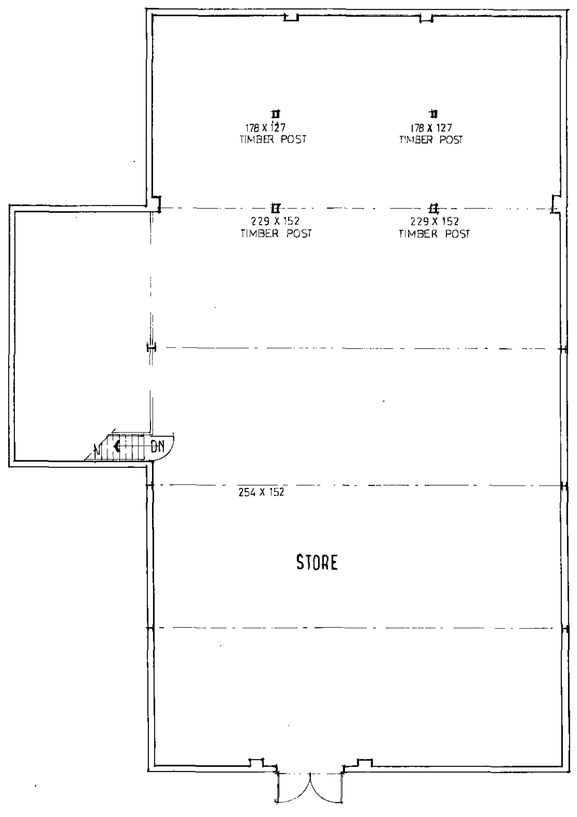


FIRST FLOOR

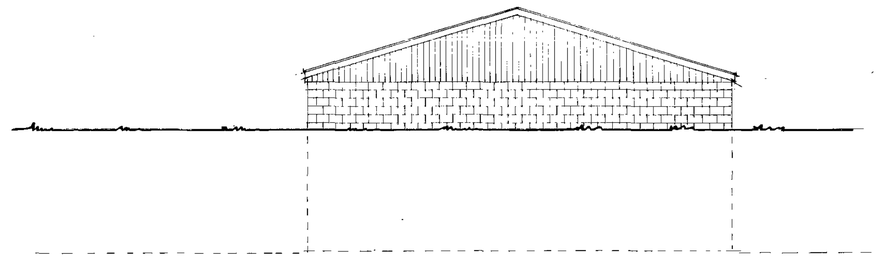


REAR ELEVATION


FRONT ELEVATION

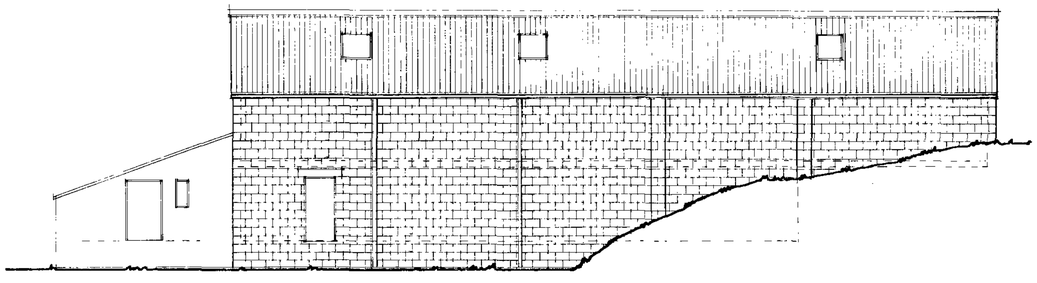

SIDE ELEVATION

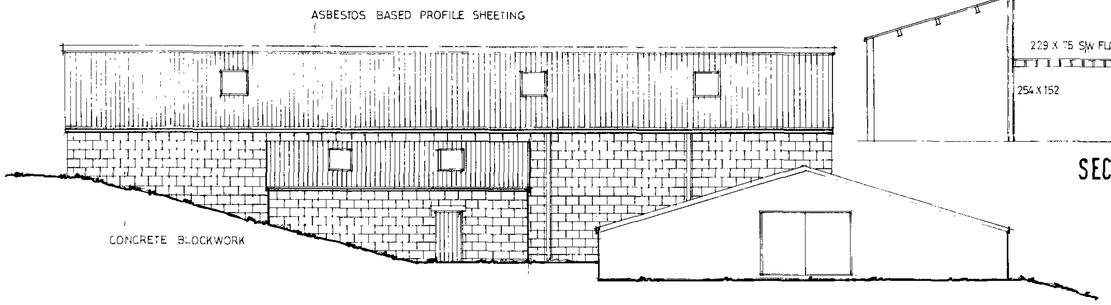

SIDE ELEVATION

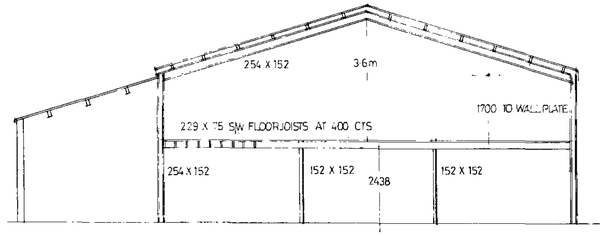

SECTION

BIRD LANE HOUSE FARM
BIRD LANE
S 36 8YD
AS EXISTING

SCALE 1:100
DATE MAY 2010
DRAWN R HARRIS

2010:27:01

Millé

csd

Architectural planning,
building & interiors
12, A. Jay
0114 2886929