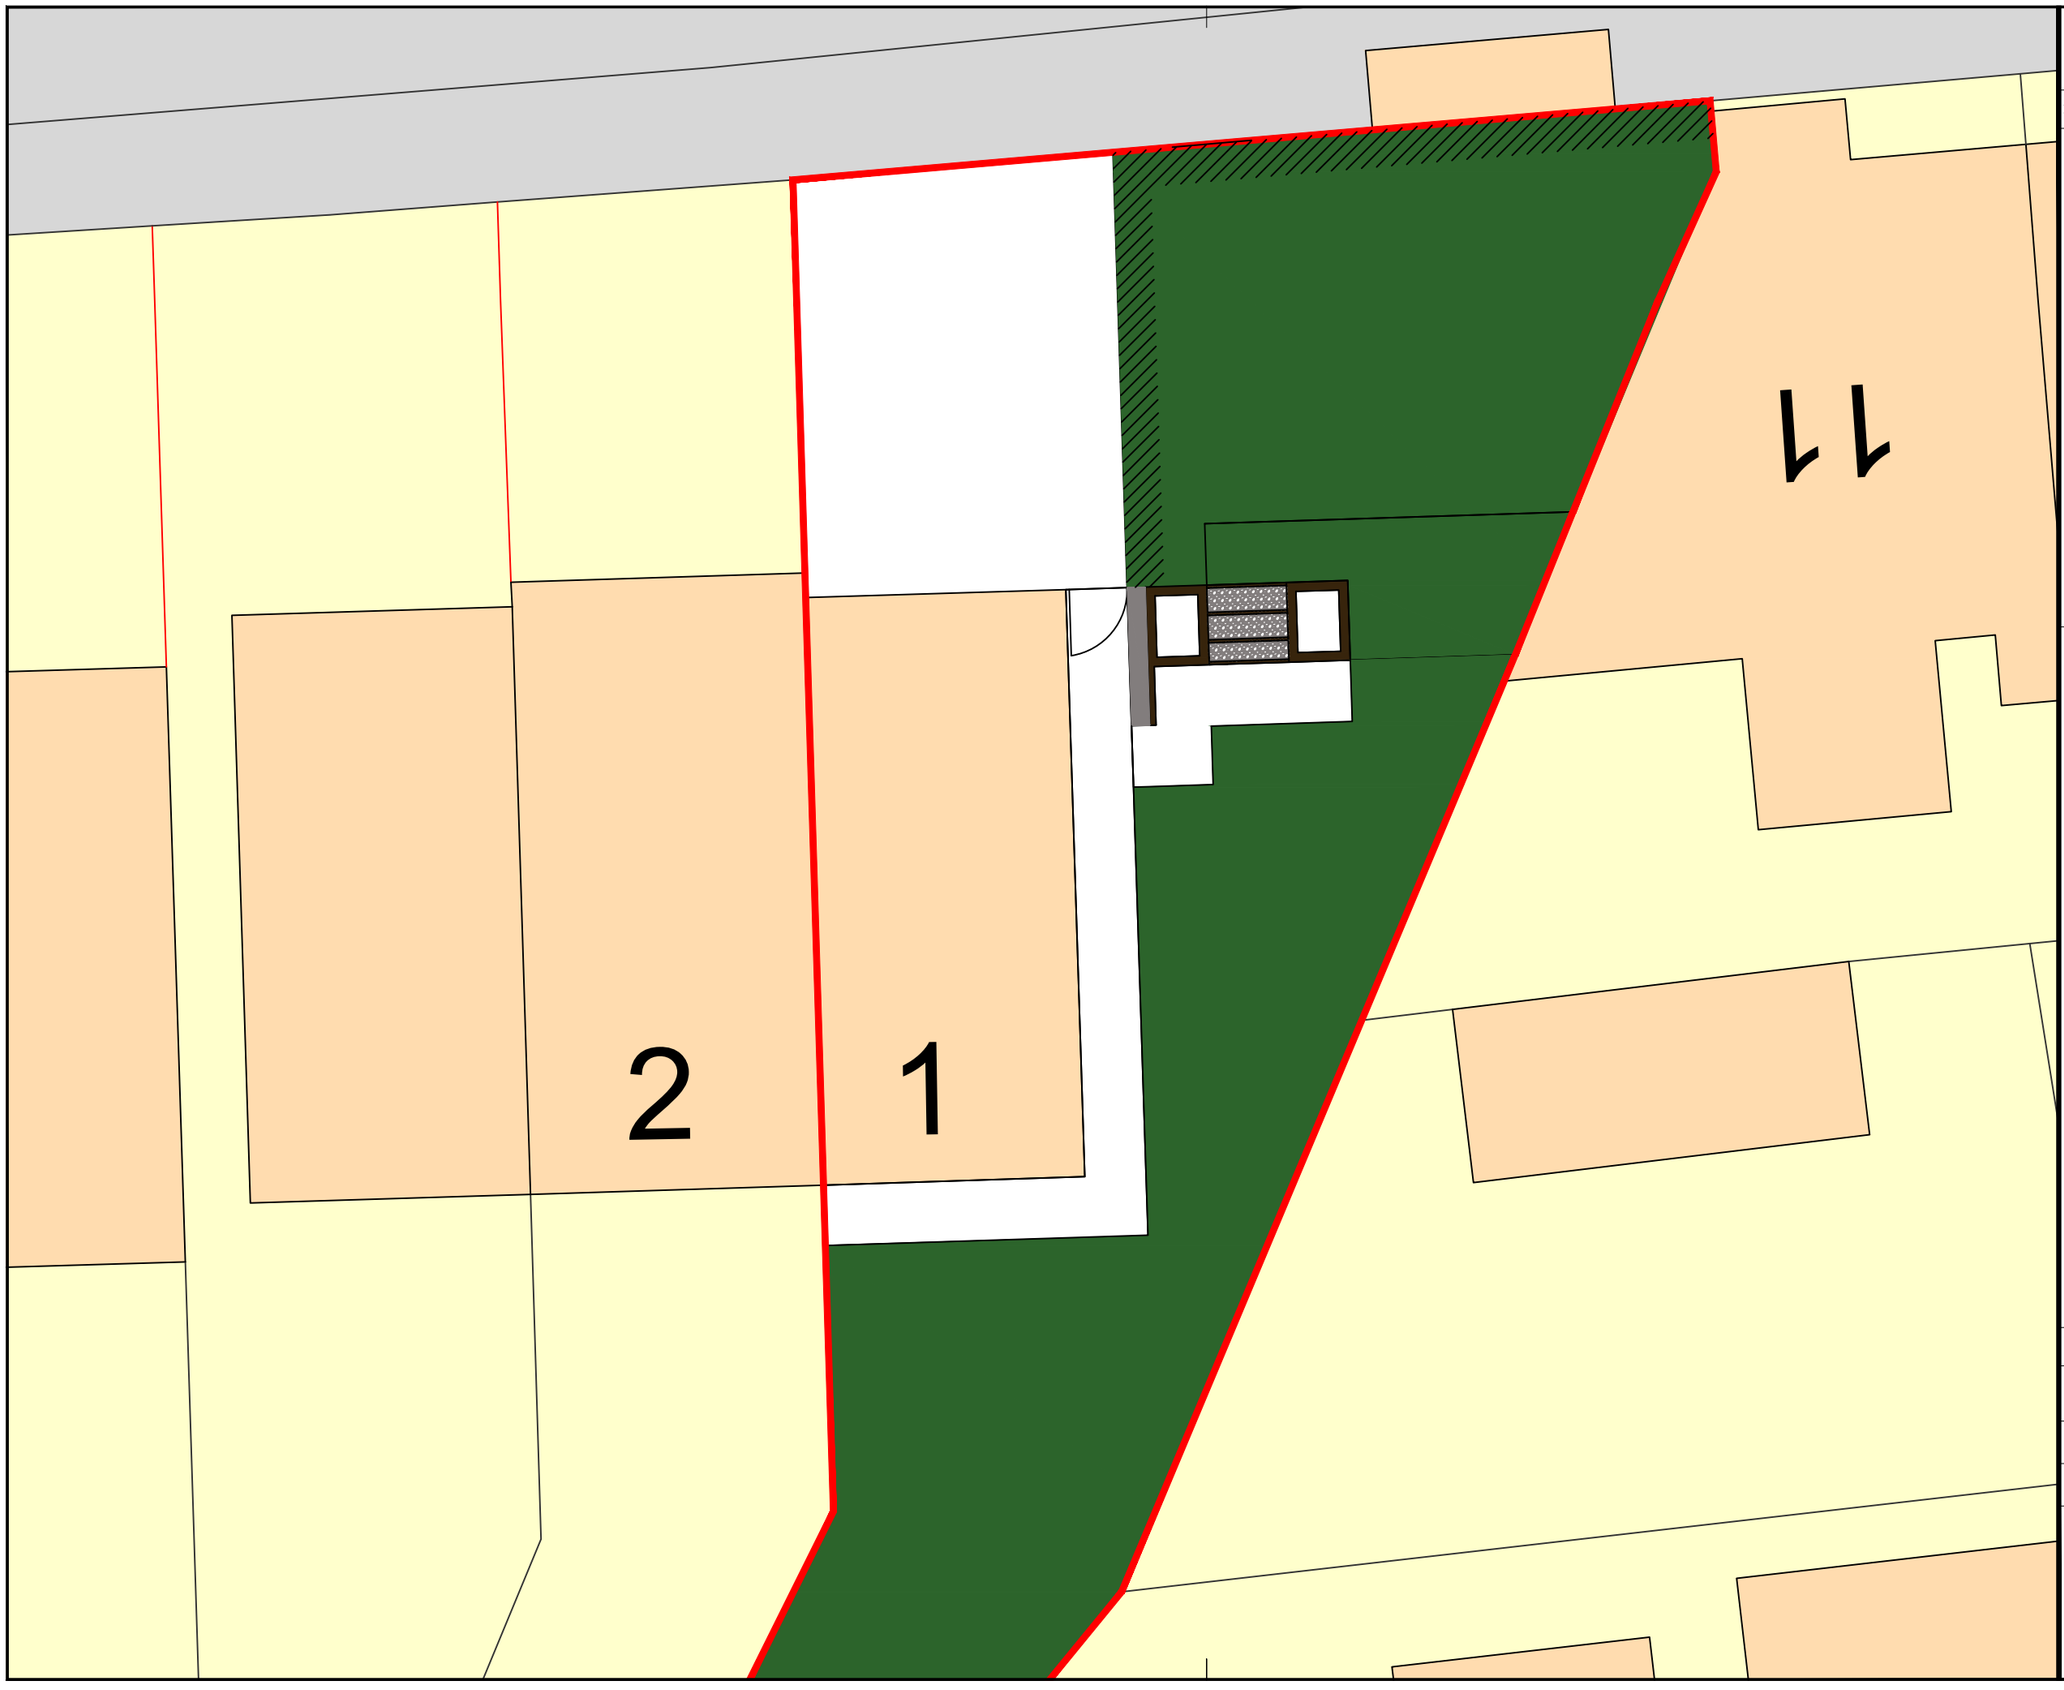


DATE	REVISIONS	BY

Conifers to be retained

N

DRAWN AN	CHECKED	DATE Jan 2023
DRG. No. 83/002/AP		REV.
SCALE: 1:100@A3		

Existing Site Plan

1 Chapel Croft
Hemingfield
Barnsley