



FRONT ELEVATION AS PROPOSED


-WINDOWS TO BE SASH STYLE (SINGLE VERTICAL BAR, SINGLE TRANSOM) IN BLACK UPVC
-ROOF COVERINGS IN MARLEY ETERNIT BIRKDALE ARTIFICIAL BLUE SLATE (MIN 15 DEG PITCH)

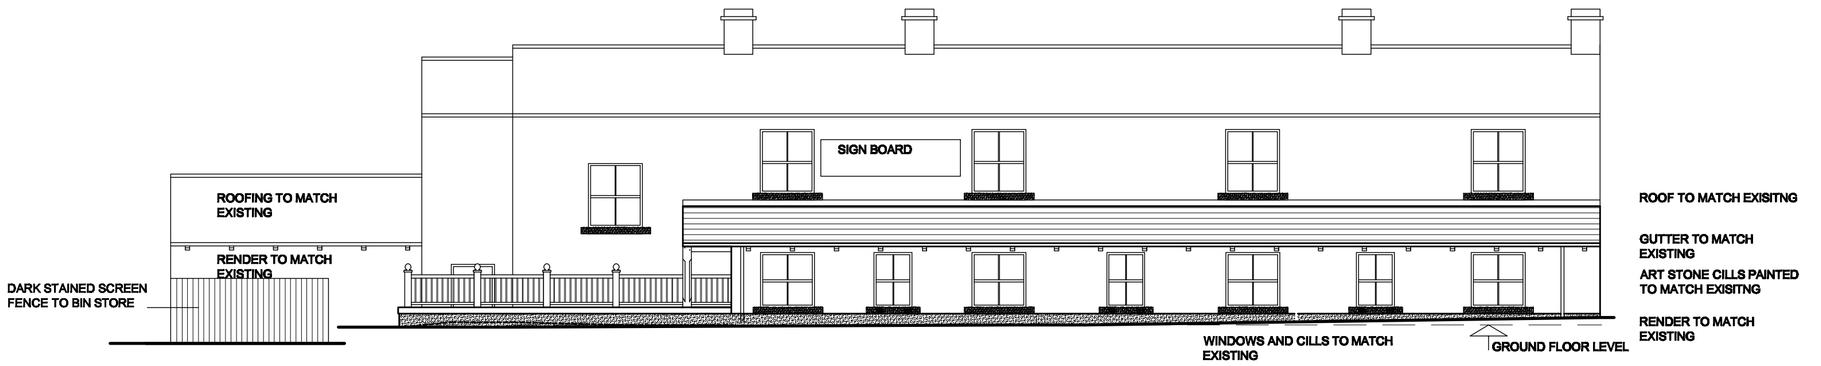


FRONT ELEVATION AS EXISTING

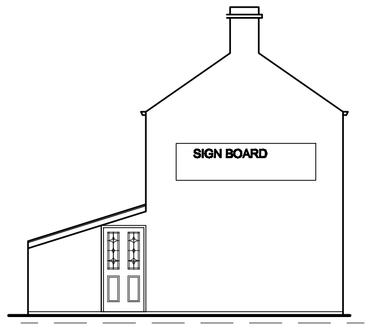


SIDE ELEVATION AS PROPOSED

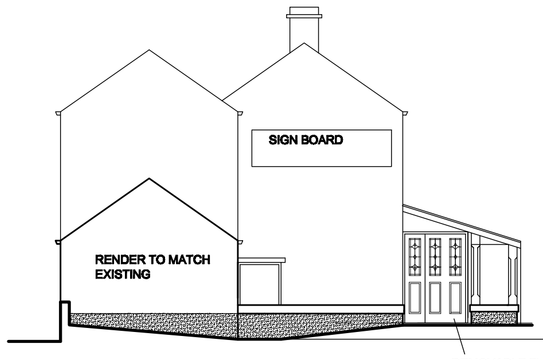


SIDE ELEVATION AS PROPOSED

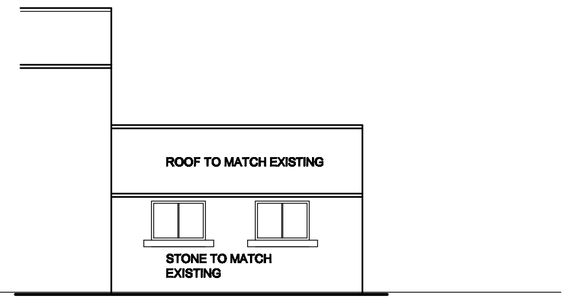


REAR ELEVATION AS PROPOSED

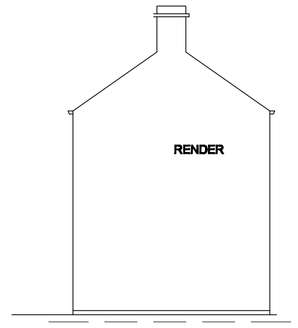


SIDE ELEVATION AS EXISTING

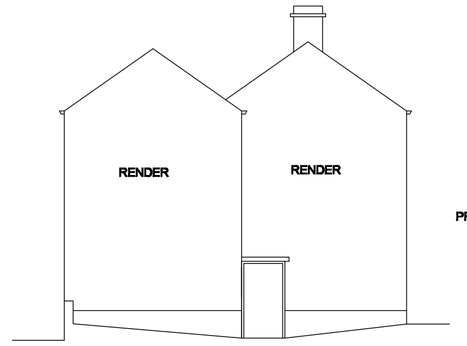


SIDE ELEVATION AS EXISTING

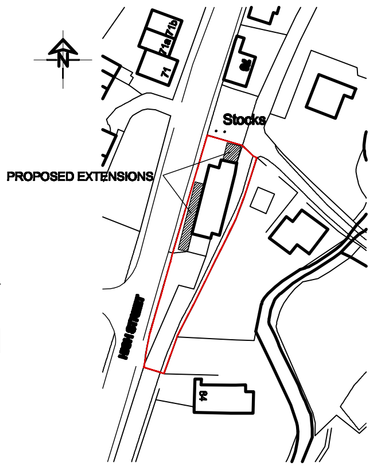


LOCATION PLAN
SCALE 1:1250

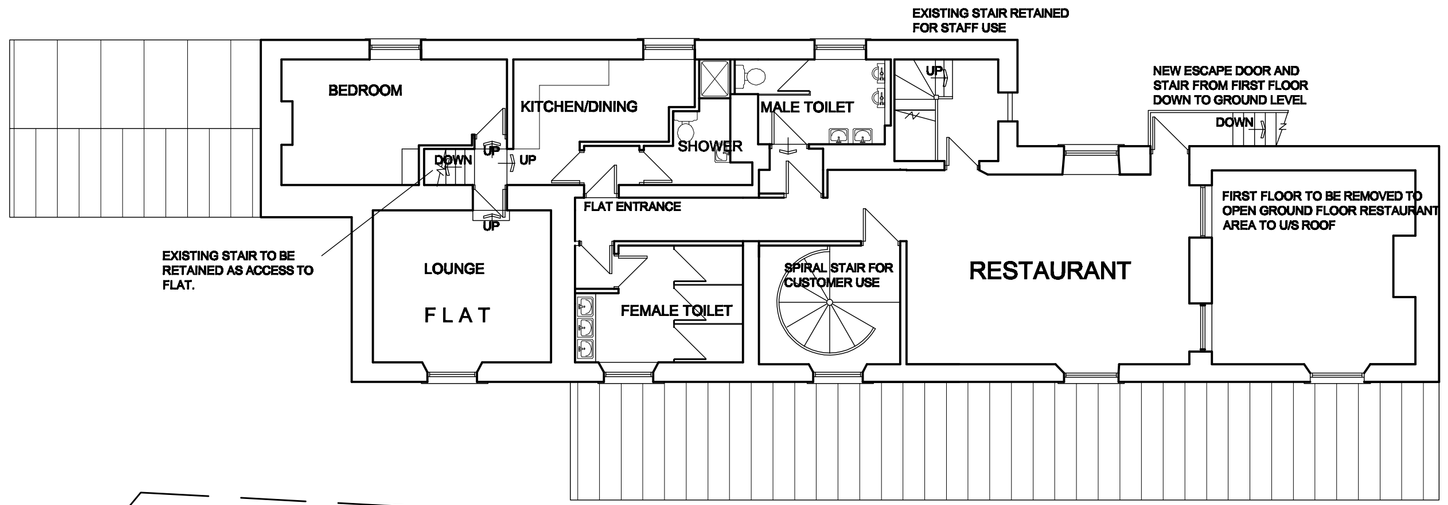


FIRST FLOOR PLAN AS PROPOSED

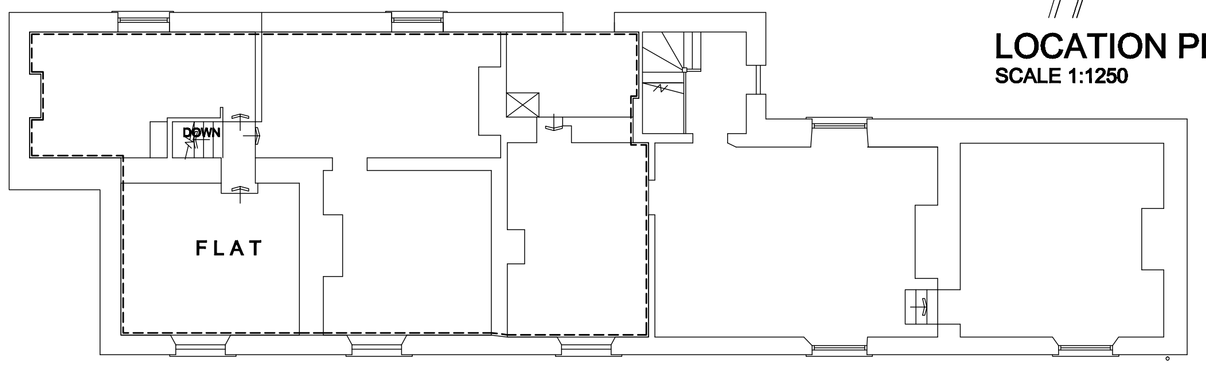

FIRST FLOOR PLAN AS EXISTING

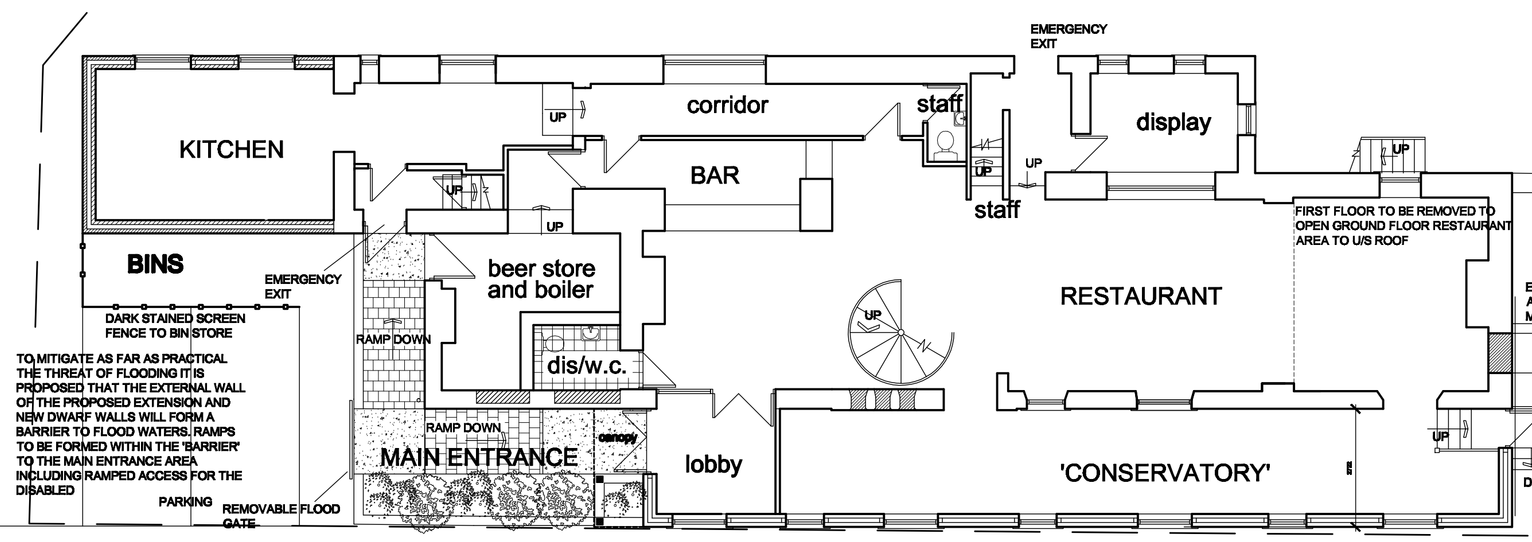

GROUND FLOOR PLAN AS PROPOSED

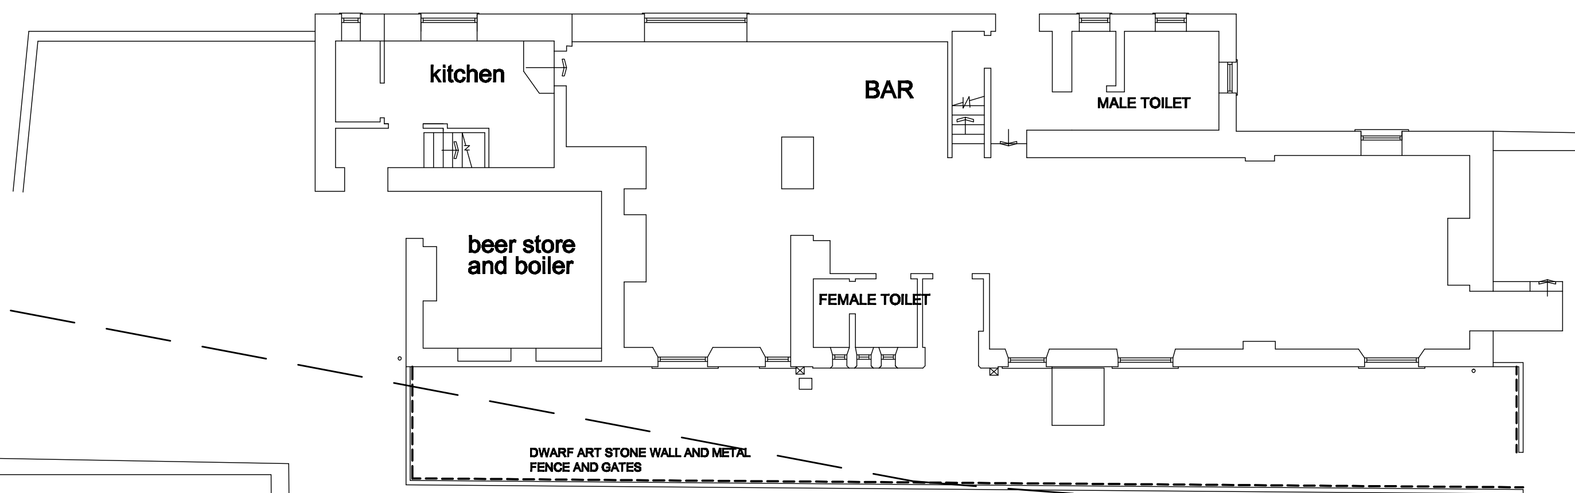

GROUND FLOOR PLAN AS EXISTING

White Agus PARTNERSHIP
8 MORSTON BUSINESS PARK, WHALEY ROAD, BARUGH GREEN, BARNSLEY. S75 1HQ
Phone: 01226 208482
Fax: 01226 283030
Email: info@whiteaguspartnership.co.uk
Web: www.whiteaguspartnership.co.uk
ARCHITECTURAL SERVICES AND SURVEYORS

Project.
PROPOSED ALTERATIONS AND EXTENSIONS TO FORMER RING O'BELLS, HIGH STREET, SILKSTONE, BARNSLEY

Client.
THE BELLS STEAKHOUSE LTD

Drawing Title.
PLANS AND ELEVATIONS

Date. MAY 2013
Scale. 1:100 @ A1
Ref. 13-008
Dwg. No. 01
Rev. B

Date	Suffix	Description	Date	Suffix	Description
22-05-13	A	WINDOWS REVISED			
~~10-07-13~~	~~B~~	~~WINDOWS REVISED~~			