
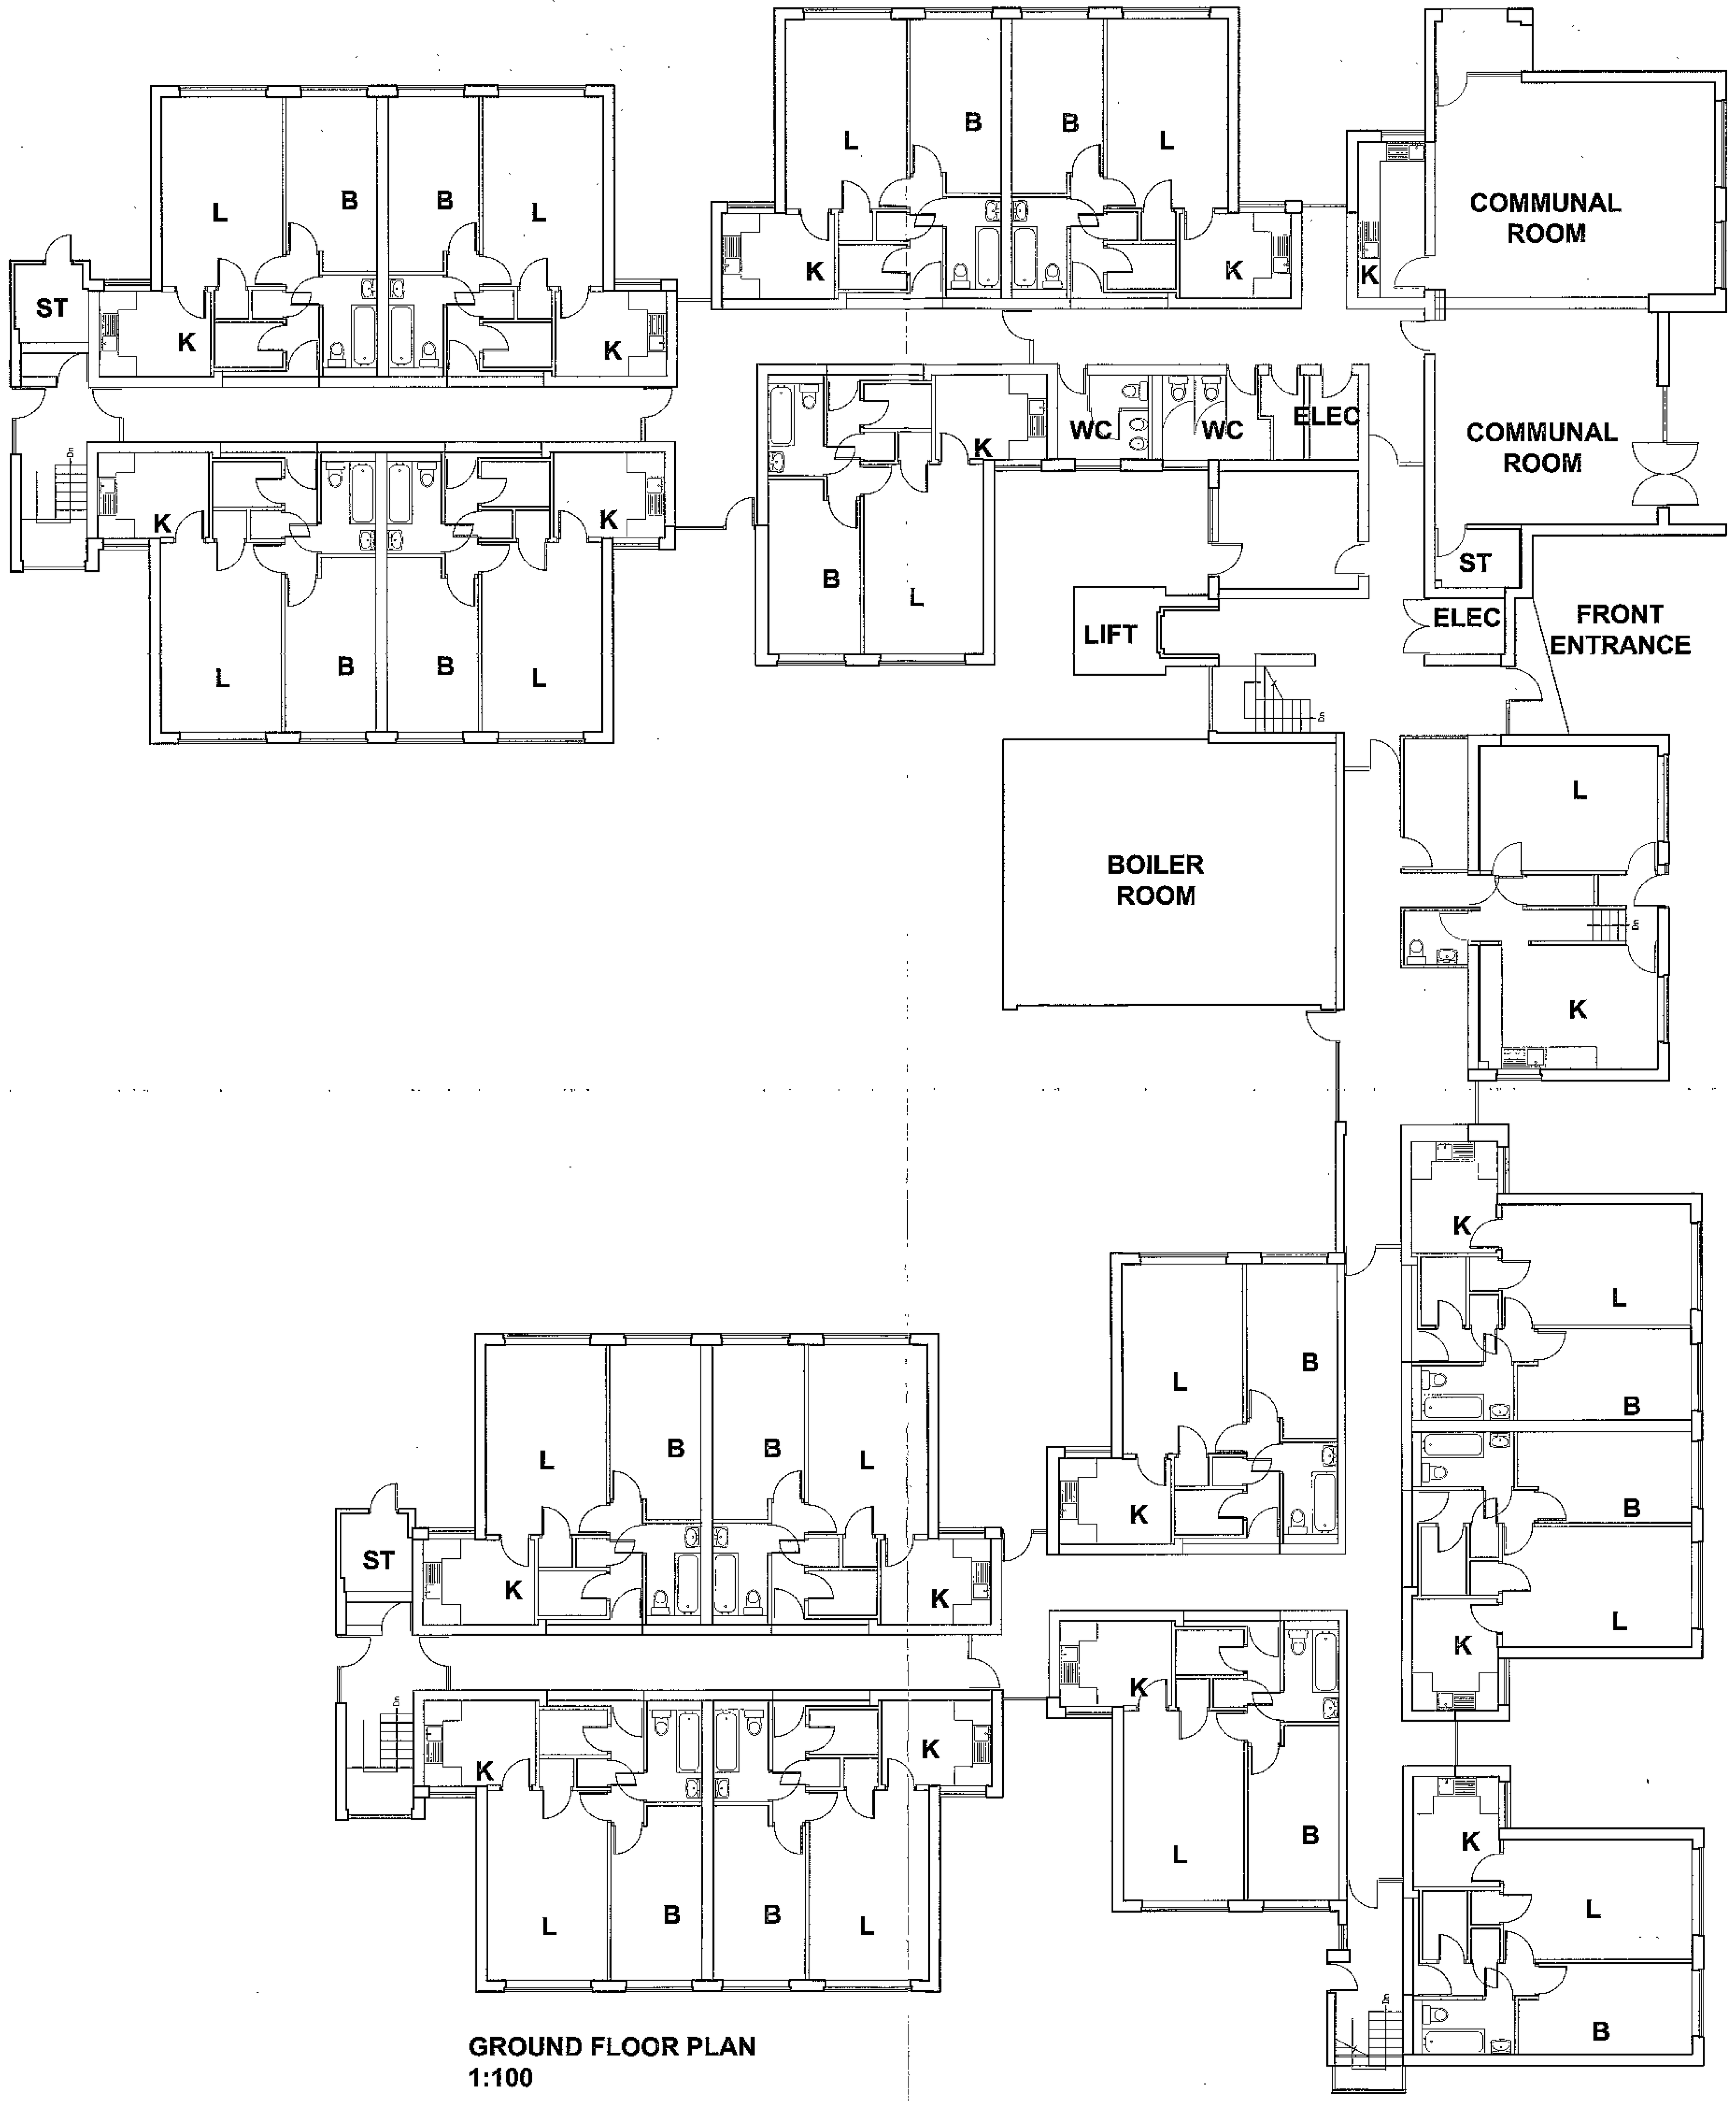


GROUND FLOOR PLAN
1:100

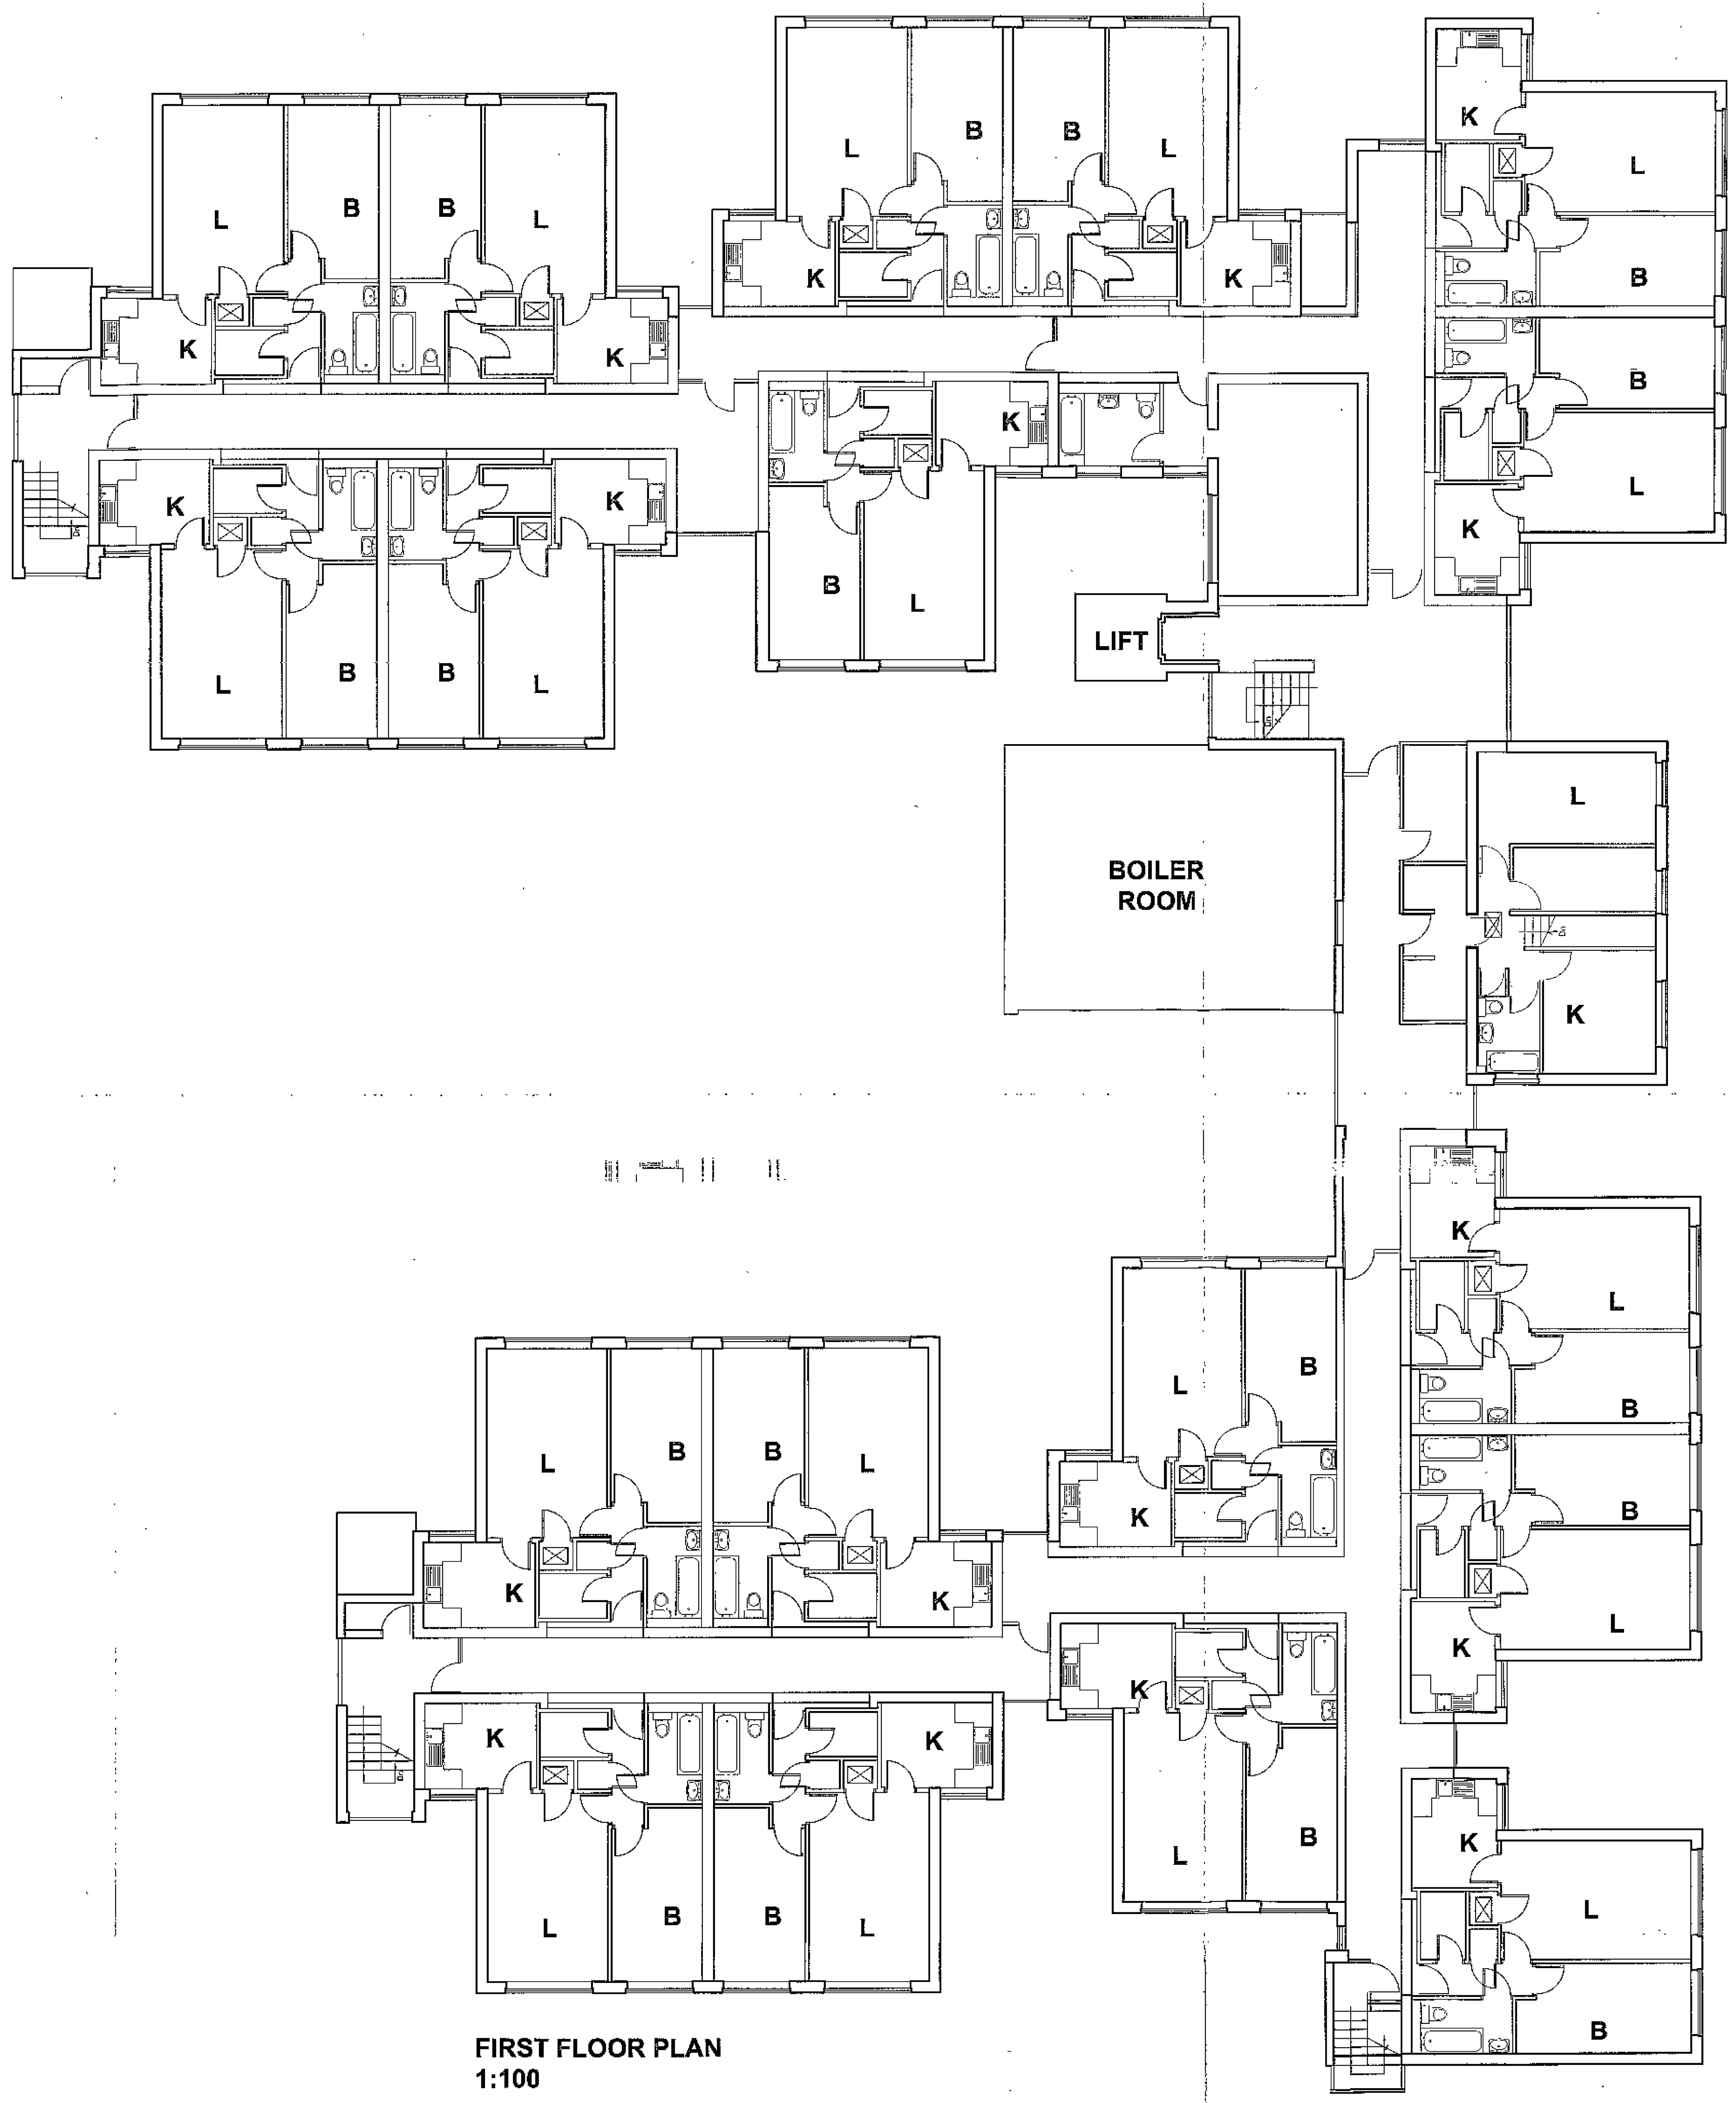

FIRST FLOOR PLAN
1:100

RESPONSIBILITY IS NOT ACCEPTED FOR OTHERS SCALING DIRECTLY FROM THIS DRAWING. DO NOT SCALE FROM THIS DRAWING. USE WRITTEN DIMENSIONS ONLY.

ORIGINAL SHEET SIZE A0

1:100

KEY PLAN

THIS DRAWING IS PRODUCED FOR USE IN THIS PROJECT ONLY AND MAY NOT BE USED FOR ANY OTHER PURPOSE. NPS PROPERTY CONSULTANTS LTD ACCEPT NO LIABILITY FOR THE USE OF THIS DRAWING OTHER THAN THE PURPOSE FOR WHICH IT WAS INTENDED IN CONNECTION WITH THIS PROJECT AS RECORDED IN THE 'PURPOSE FOR ISSUE' AND 'FILE STATUS CODE'.

THIS DRAWING MAY NOT BE REPRODUCED IN ANY FORM WITHOUT PRIOR WRITTEN AGREEMENT OF NPS PROPERTY CONSULTANTS LTD.

© CROWN COPYRIGHT AND DATABASE RIGHTS 2015 ORDNANCE SURVEY LICENCE NUMBER 100022264

Notes:

Issued for Planning Approval

REV	DRAWN	DATE	CHECKED	DATE	APPROVED	DATE
P1	LS	10/07/2015				

COMMENT

nps group

NPS Barnsley Ltd
Gateway Plaza, Sackville St, Barnsley, South Yorkshire, S70 2HD,
Tel: 01226 774805, Email: barnsley@nps.co.uk, webwww.nps.co.uk

CLIENT
Berneslai Homes
HSG: 4436

PROJECT
Willow Croft Sheltered Housing
New Entrance area and Internal Alteration

TITLE
Existing Plans

SCALES	DISCIPLINE	PROJECT NUMBER
1:100	ARCHITECT	16-1-1012

DRAWING NUMBER		REV CODE
NPS-DR-A-(21)-020		P1
STATUS CODE	PURPOSE OF ISSUE	DRAWN BY
S0	PLANNING APPROVAL	LS

© COPYRIGHT NPS GROUP 2015

CORPORATE MAIL ROOM
27 JUL 2015
Received by: ORIGINAL COPY