
Contractor must verify all dimensions on site before commencing any work or shop drawings.
If this drawing exceeds the quantities taken in any way, the building designers are to be informed before the work is initiated.
Only figured dimensions to be taken from this drawing, Do not scale off this drawing.
Drawing based on Ordnance Survey and/or existing record drawings - design and drawing content subject to Site Survey, Structural Survey, Site Investigations, Planning and Statutory Requirements and Approvals.
All drainage layouts are schematic and invert levels must be established prior to construction.

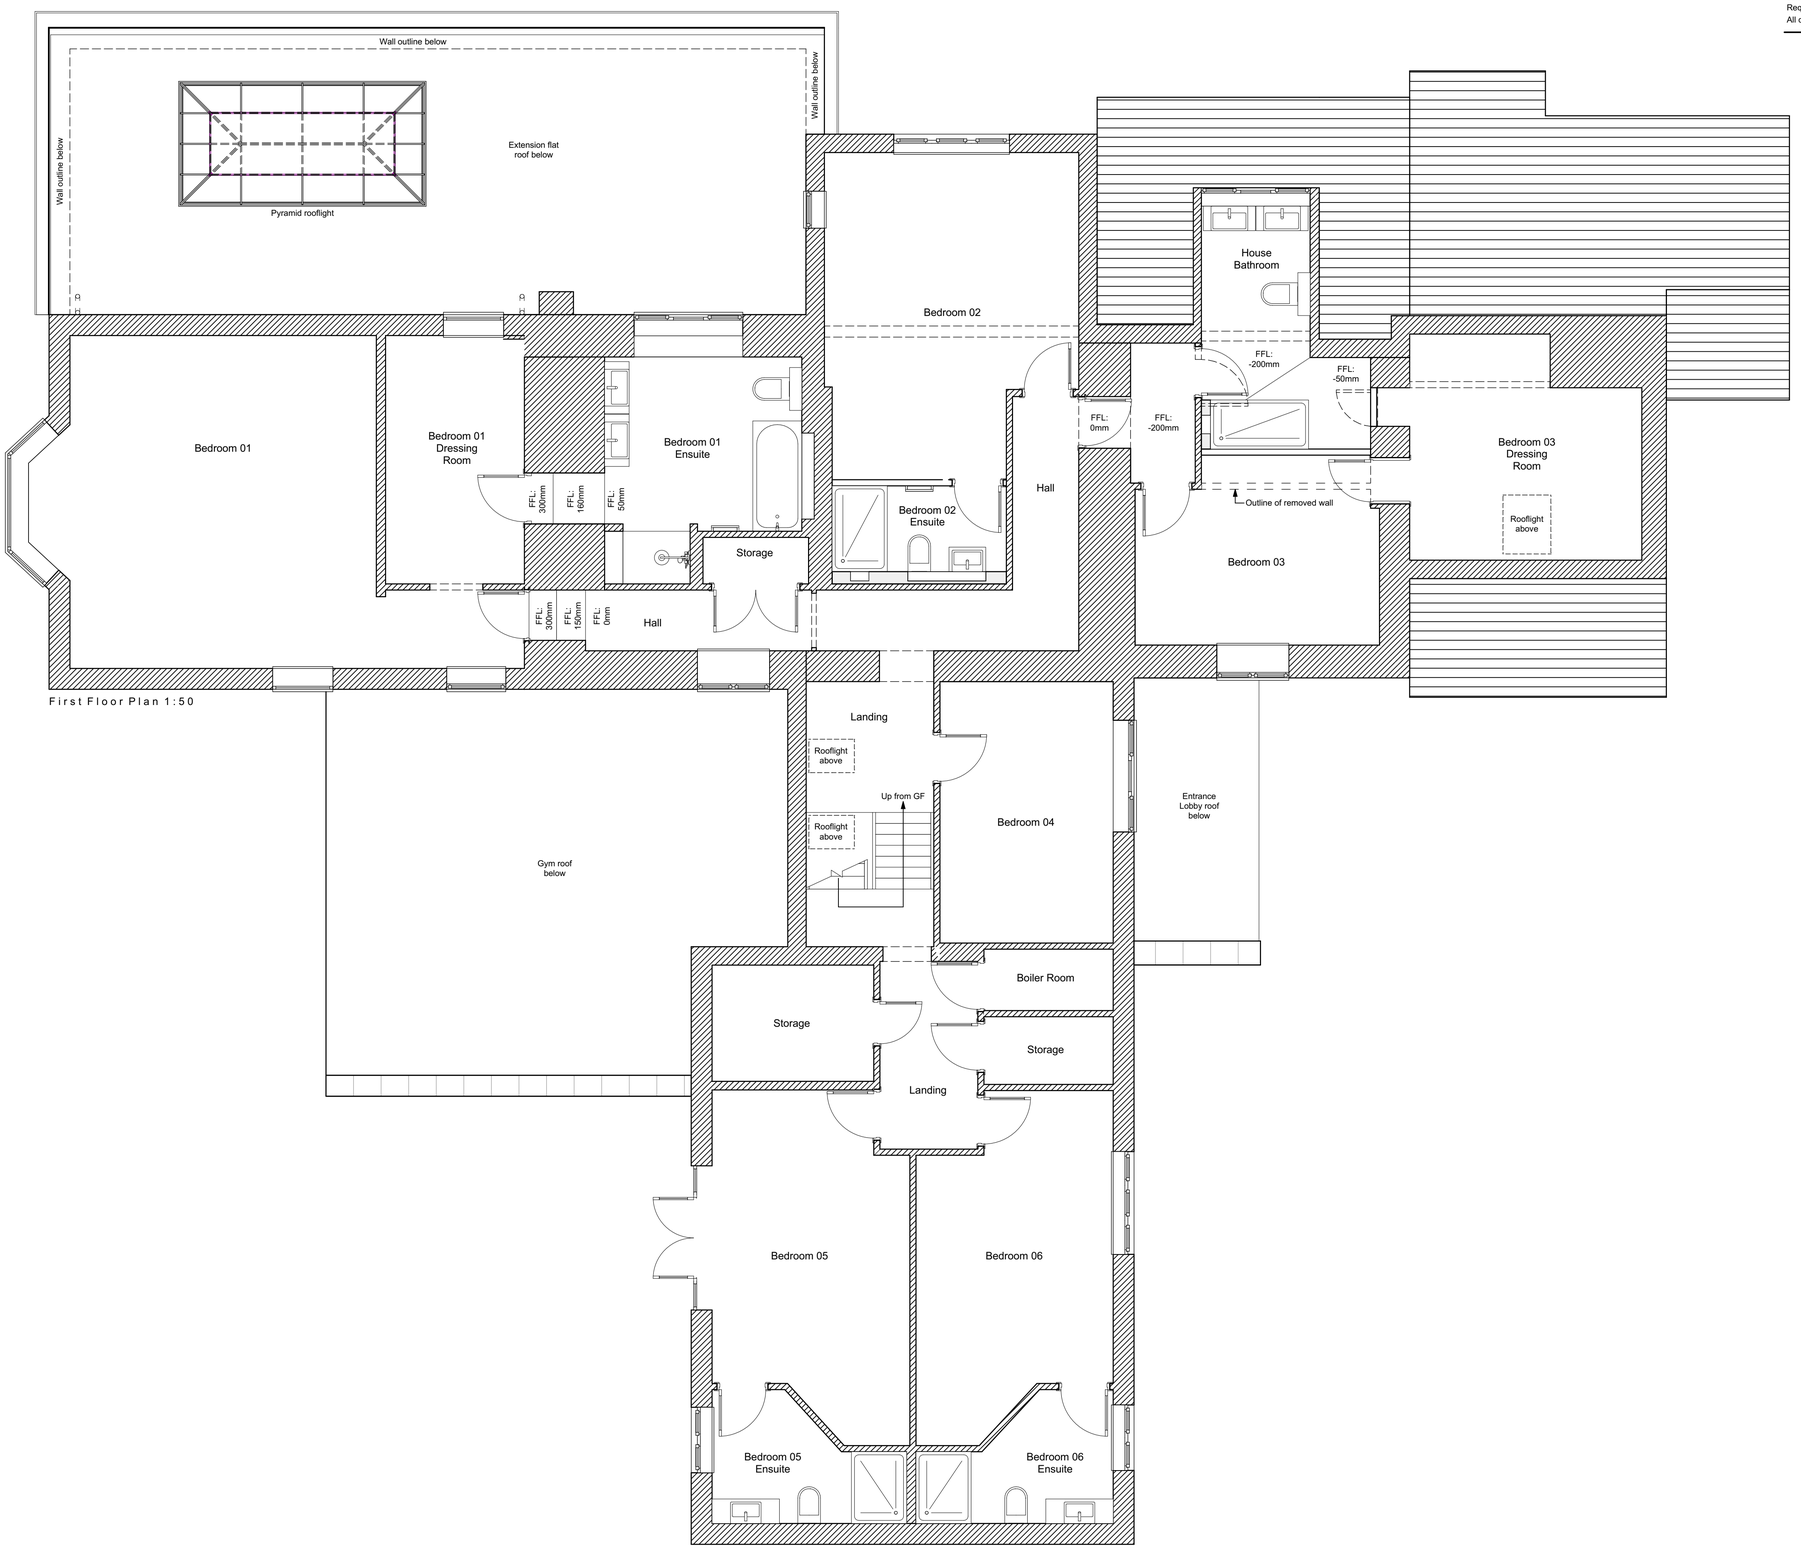

Project Status:	PLANNING ONLY

transform architects...
Defining problems with beautiful solutions...

4 Rushmead Court, Ossett, WF5 0NZ
tel: 01924 275 594
web: www.transformarchitects.co.uk email: info@transformarchitects.co.uk

Project Address:	Guyder Bottom Farm, Cooper Lane, Hoylandswaine, Sheffield, S36 7JE
Client:	Mr & Mrs Walton
Drawing Title:	Proposed First Floor Plan A1
Scale:	1:50
Date:	18.10.2018
Drawn By:	MNB
Drawing Number:	T1003 - PL16
Revision:	Nil