

MR S BOOTHROYD & MISS O BUTTERWOOD
443 ROTHERHAM ROAD
BARNSLEY
S71 1UX


EXISTING MATERIALS
RED ROOF TILES
RUSTIC RED EXTERNAL BRICK WALLS
RENDER
WHITE UPVC WINDOWS

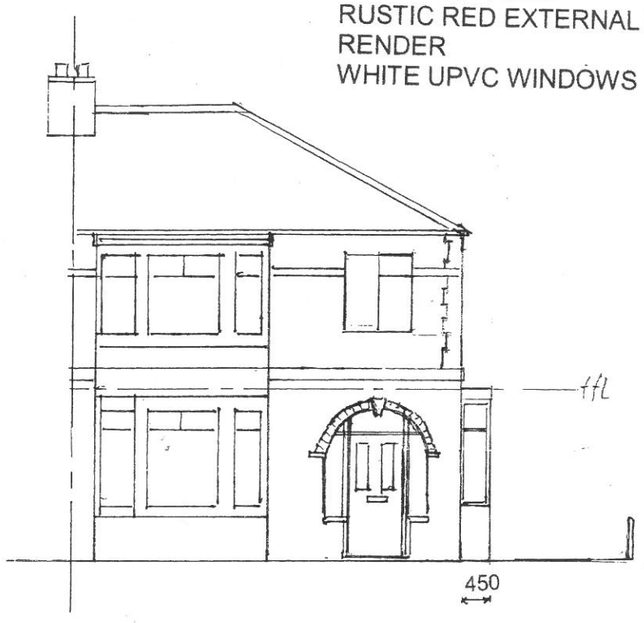


SOUTH WEST FRONT ELEVATION

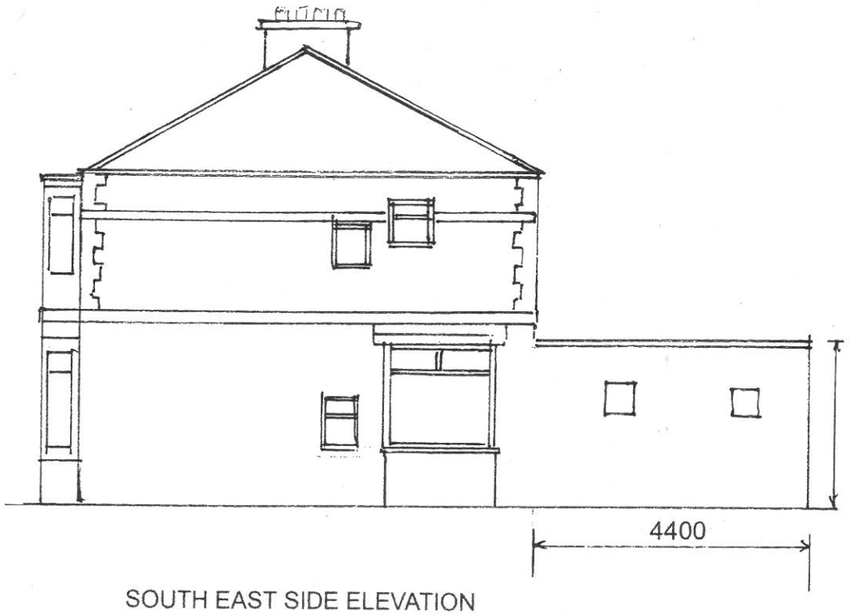


SOUTH EAST SIDE ELEVATION

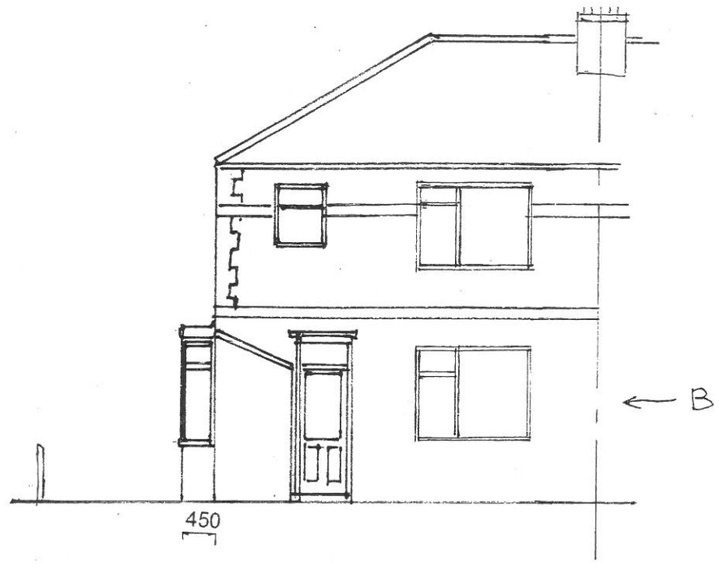



NORTH EAST REAR ELEVATION

EXISTING ELEVATIONS


PROPOSED MATERIALS
GREY CONCRETE ROOF TILES
BRICKWORK TO MATCH EXISTING
RENDER TO ABOVE STRING COURSE
WHITE UPVC WINDOWS




SOUTH WEST FRONT ELEVATION

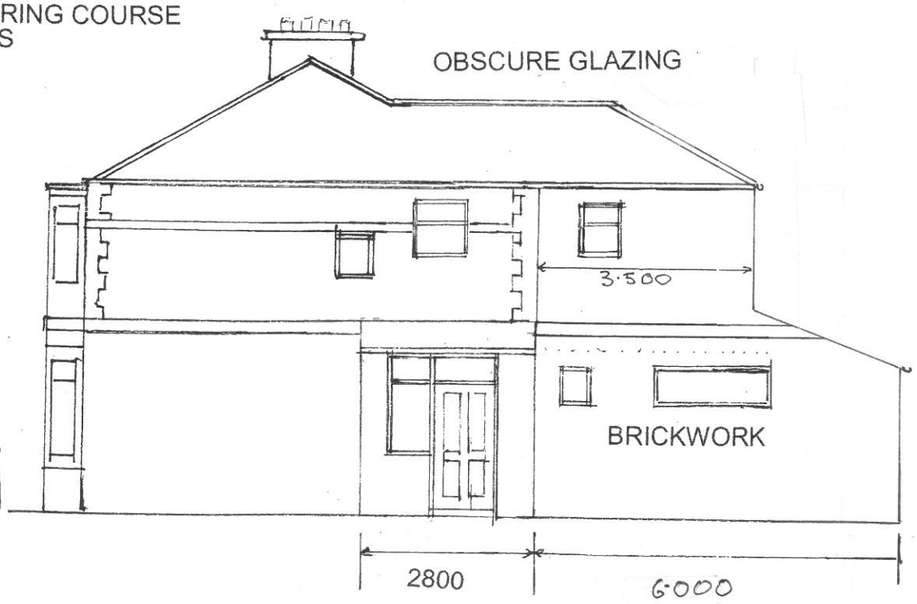


SOUTH EAST SIDE ELEVATION

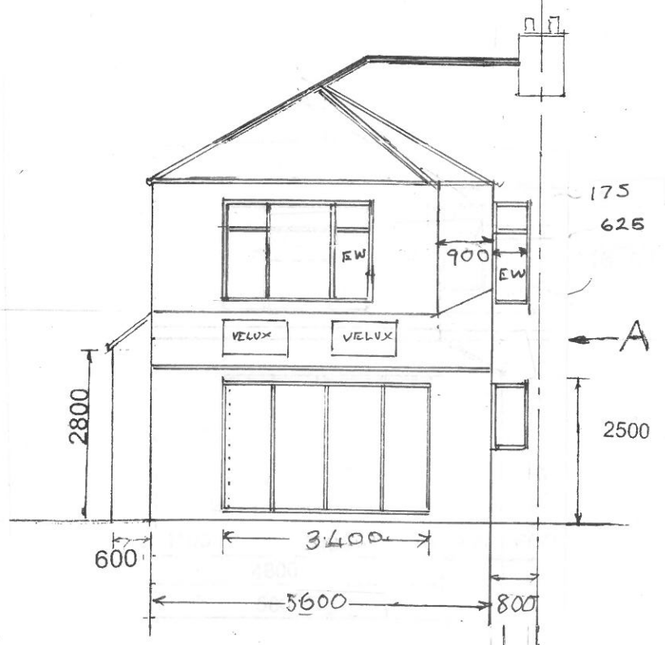


NORTH EAST REAR ELEVATION

DRAWING No.3 REV A

SCALE 1:100

PROPOSED ELEVATIONS