
Proposed First Floor Floor Plan

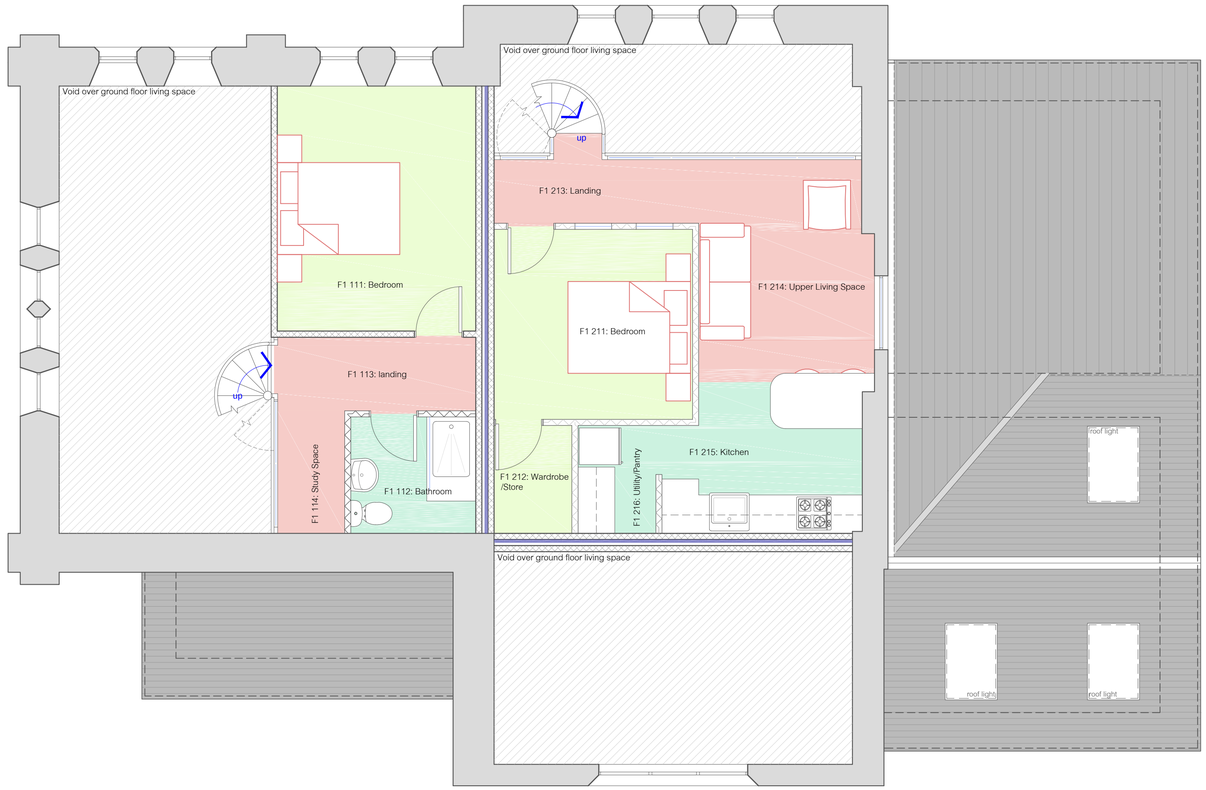

2000 1000 0 1000 2000 3000 4000 5000 6000 7000 8000

NASHMEAD Limited
Chartered Engineers & Structural Surveyors

The Old Manse
Back Lane
Hathersage
Sheffield
S32 1AR
Tel. 01433 650979
Fax: 01433 651820
www.nashmead.co.uk

Client:

Trustees;
Furlong Road Methodist Church
Furlong Road
Bolton Upon Dearne

Drawing Title:

Proposed First Floor Plan


Drawing No:

9788/201

Drawn By: OAL

Scale: 1:50 (A1) 1:100 (A1)

Date: 09/05/13

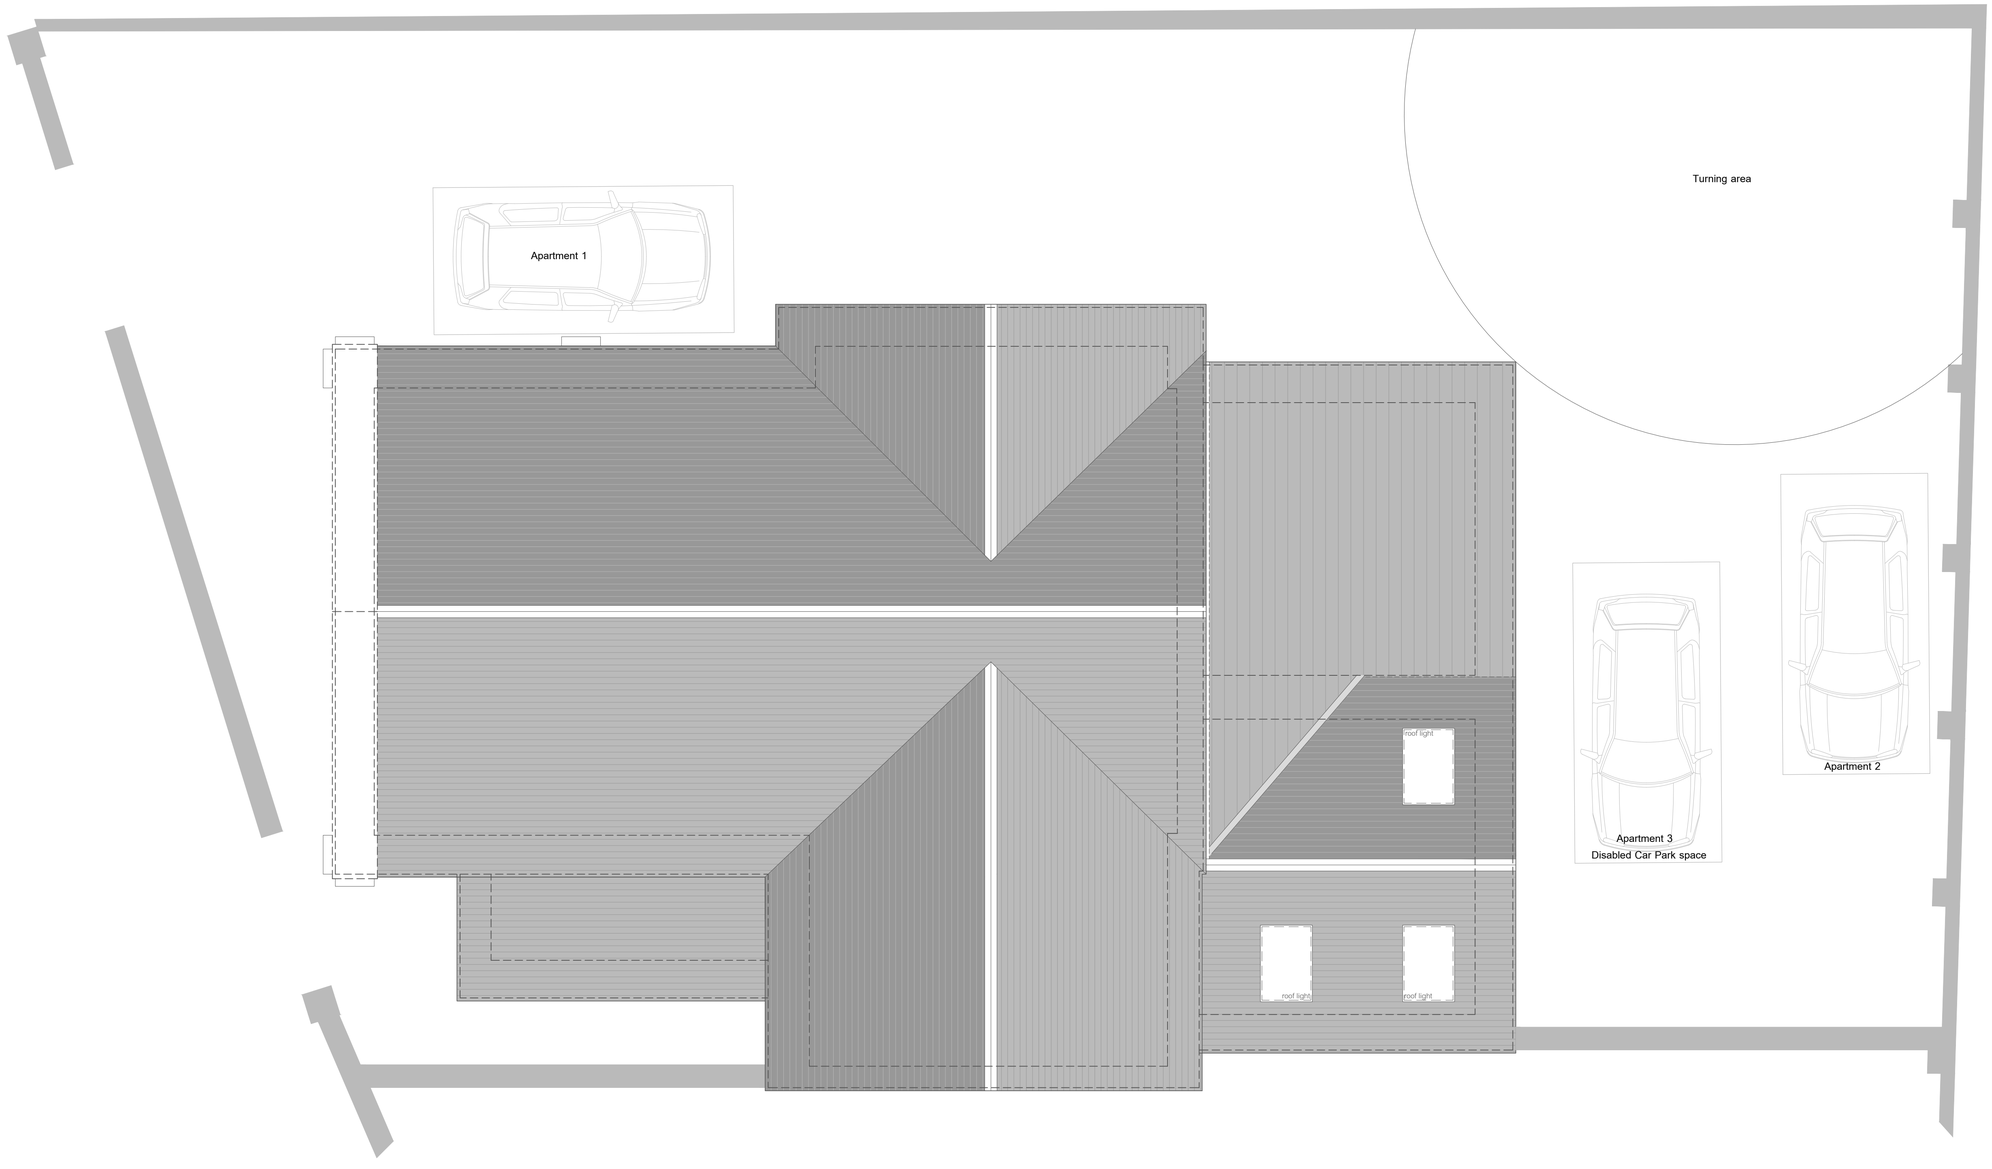

Proposed First Floor Floor Plan

NASHMEAD Limited
Chartered Engineers & Structural Surveyors

The Old Manse
Back Lane
Hathersage
Sheffield
S32 1AR
Tel. 01433 650979
Fax: 01433 651820
www.nashmead.co.uk

Client:
Trustees;
Furlong Road Methodist Church
Furlong Road
Bolton Upon Dearne

Drawing Title:
Proposed Roof and Parking Plan


Drawing No:
9788/208

Drawn By: OAL

Scale: 1:50 (A1) 1:100 (A1)

Date: 09/05/13

Proposed Ground Floor Plan

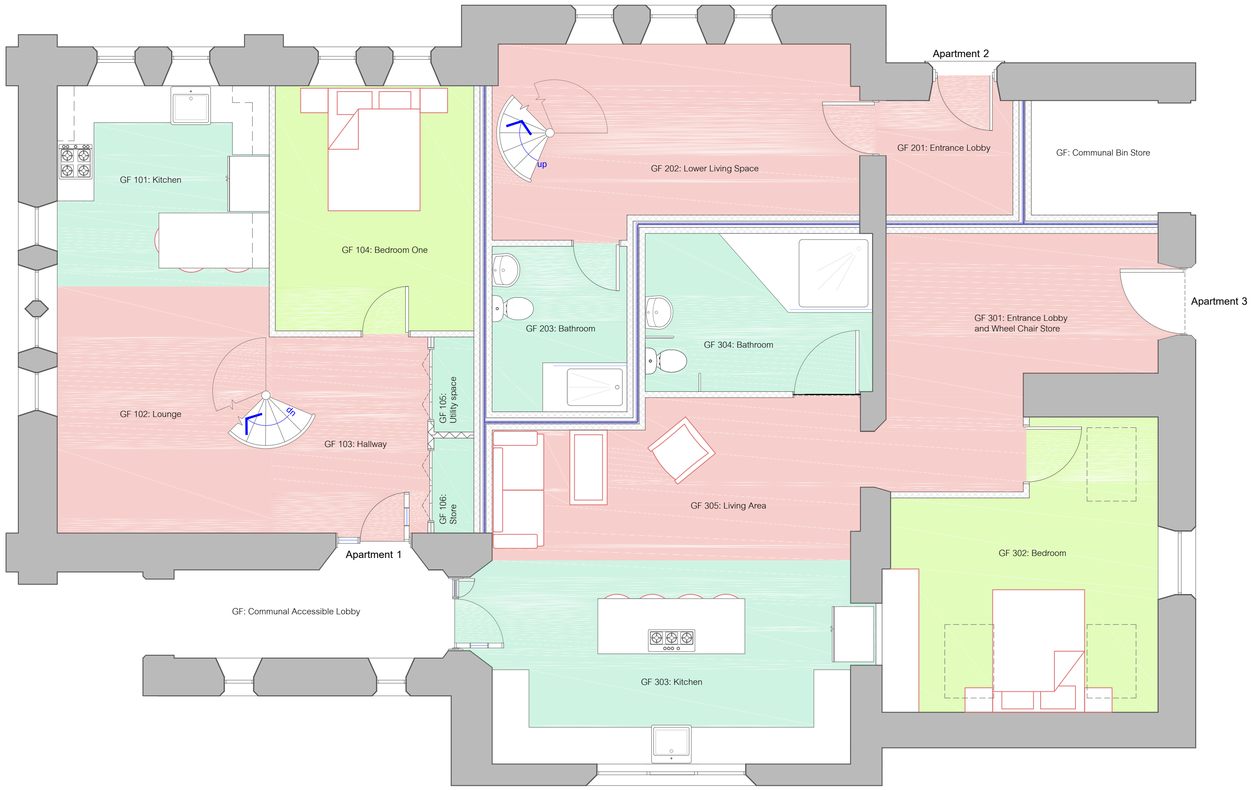

2000 1000 0 1000 2000 3000 4000 5000 6000 7000 8000

NASHMEAD Limited
Chartered Engineers & Structural Surveyors

The Old Manse
Back Lane
Hathersage
Sheffield
S32 1AR
Tel. 01433 650979
Fax: 01433 651820
www.nashmead.co.uk

Client:

Trustees;
Furlong Road Methodist Church
Furlong Road
Bolton Upon Dearne

Drawing Title:

Proposed Ground Floor Plan

Drawing No:

9788/206

Drawn By: OAL

Scale: 1:50 (A1) 1:100 (A1)

Date: 09/05/13



Proposed North West Elevation



Proposed South West Elevation



Proposed South East Elevation



Proposed South West Elevation

NASHMEAD Limited
Chartered Engineers & Structural Surveyors

The Old Manse
Back Lane
Hathersage
Sheffield
S32 1AR
Tel. 01433 650979
Fax: 01433 651820
www.nashmead.co.uk

Client:
Trustees;
Furlong Road Methodist Church
Furlong Road
Bolton Upon Dearne

Drawing Title:
Proposed Elevations

Drawing No:
9788/205

Drawn By: OAL

Scale: 1:50 (A1) 1:100 (A1)

Date: 09/05/13



Existing North West Elevation



Existing South West Elevation



Existing South East Elevation



Existing North East Elevation

NASHMEAD Limited
Chartered Engineers & Structural Surveyors

The Old Manse
Back Lane
Hathersage
Sheffield
S32 1AR
Tel. 01433 650979
Fax: 01433 651820
www.nashmead.co.uk

Client:
Trustees;
Furlong Road Methodist Church
Furlong Road
Bolton Upon Dearne

Drawing Title:
Existing Elevations

Drawing No:
9788/204

Drawn By:
OAL

Scale:
1:50 (A1)
1:100 (A3)

Date:
09/05/13