
general arrangement of property as existing

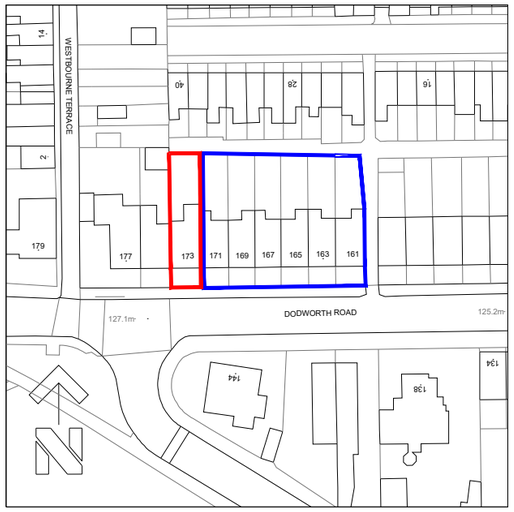


location plan 1:1250


Scale 1 to 100 @A1

0 1 5 10


amenity

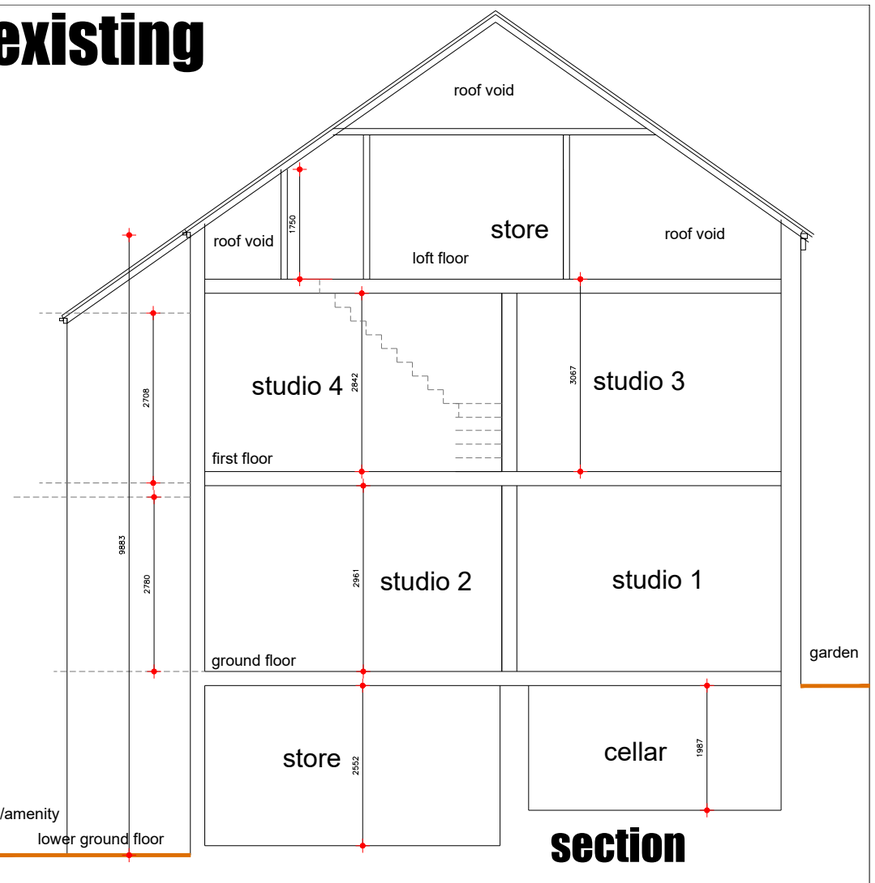


section

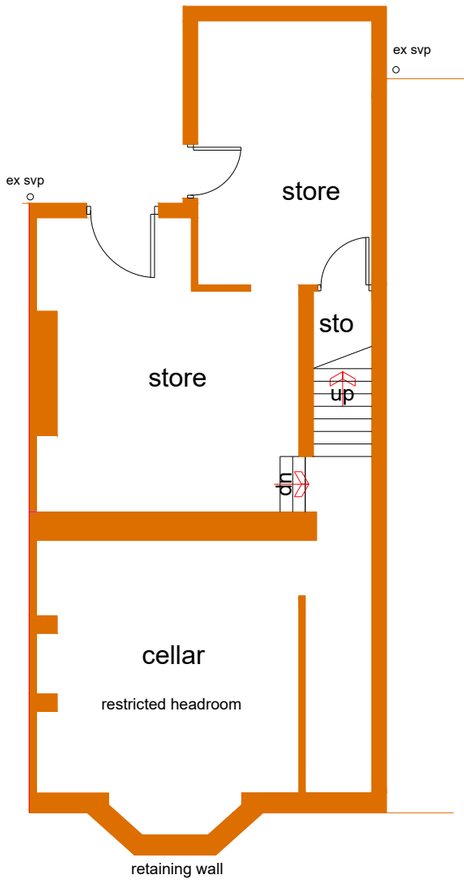


lower ground floor plan

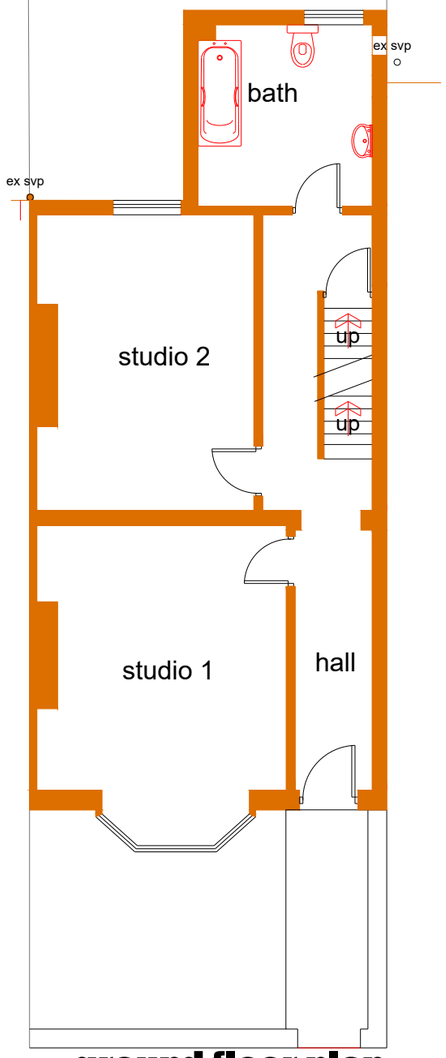

ground floor plan

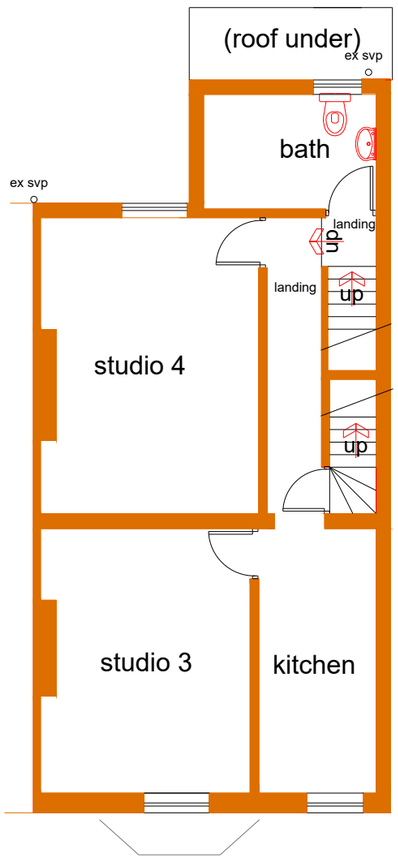

first floor plan

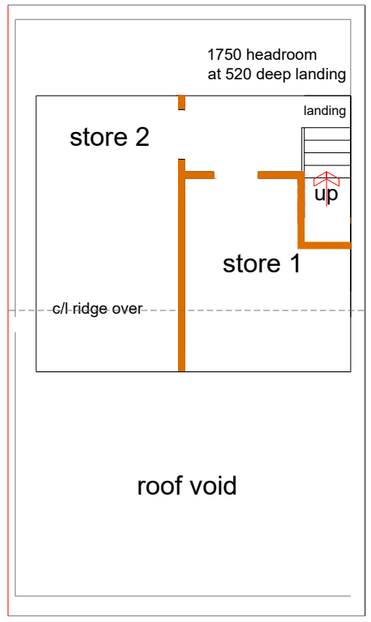

loft plan

JULIE MURRAY ARCHITECTURE
4 BROOKSIDE CLOSE, HACKENTHORPE
SHEFFIELD S12 4LE 0114 247 0602

TITLE
internal alts to existing HMO
173 Dodworth Road
Barnsley
S70 6HW
CLIENT 7 IN A ROW Ltd

Plans as existing

DATE 12/12/2019 SCALE 1:100 @A3 1:100 and 1:50@A1

DRAWING No.
173DR/19/01

REVISION