

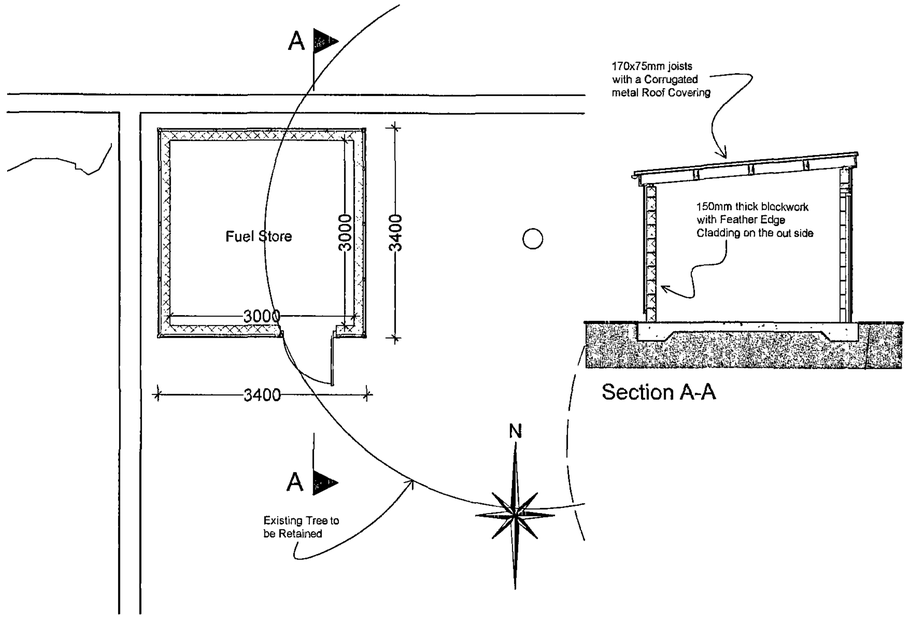



Section A-A

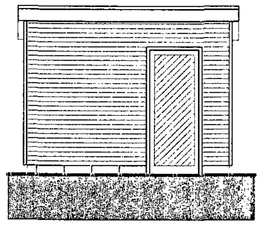


South Elevation

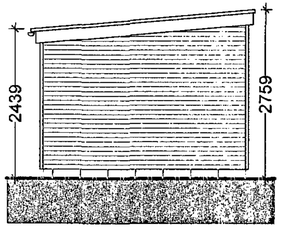

West Elevation

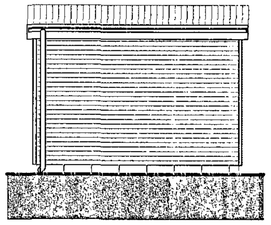

North Elevation

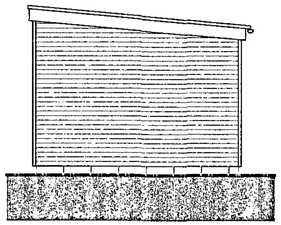

East Elevation

©
No dimensions are to be scaled from this drawing.
All dimensions and sizes to be verified on site

Wirral Metropolitan Borough Council
27 AUG 2008
Corporate Mail Room

no.	date	revision details	by

Elden Minns & Co. Ltd.
Chartered Architects, Surveyors
453 Glossop Road, Sheffield S10 2PT
tel: 0114 2662458 / fax: 0114262459
email: eldenminns@aol.com


client
Wortley Hall Ltd

job title
Proposed New Tractor Store at Wortley Hall, Wortley, Sheffield S35 7DB

drawing title
Plan, Section & Elevations As Proposed - Fuel Store

scale	drawn by	date
1:200 @ A2	LAO/TSP	Jan/08

job no.	drawing no.	revision no.
35. 06/07	P/501	A

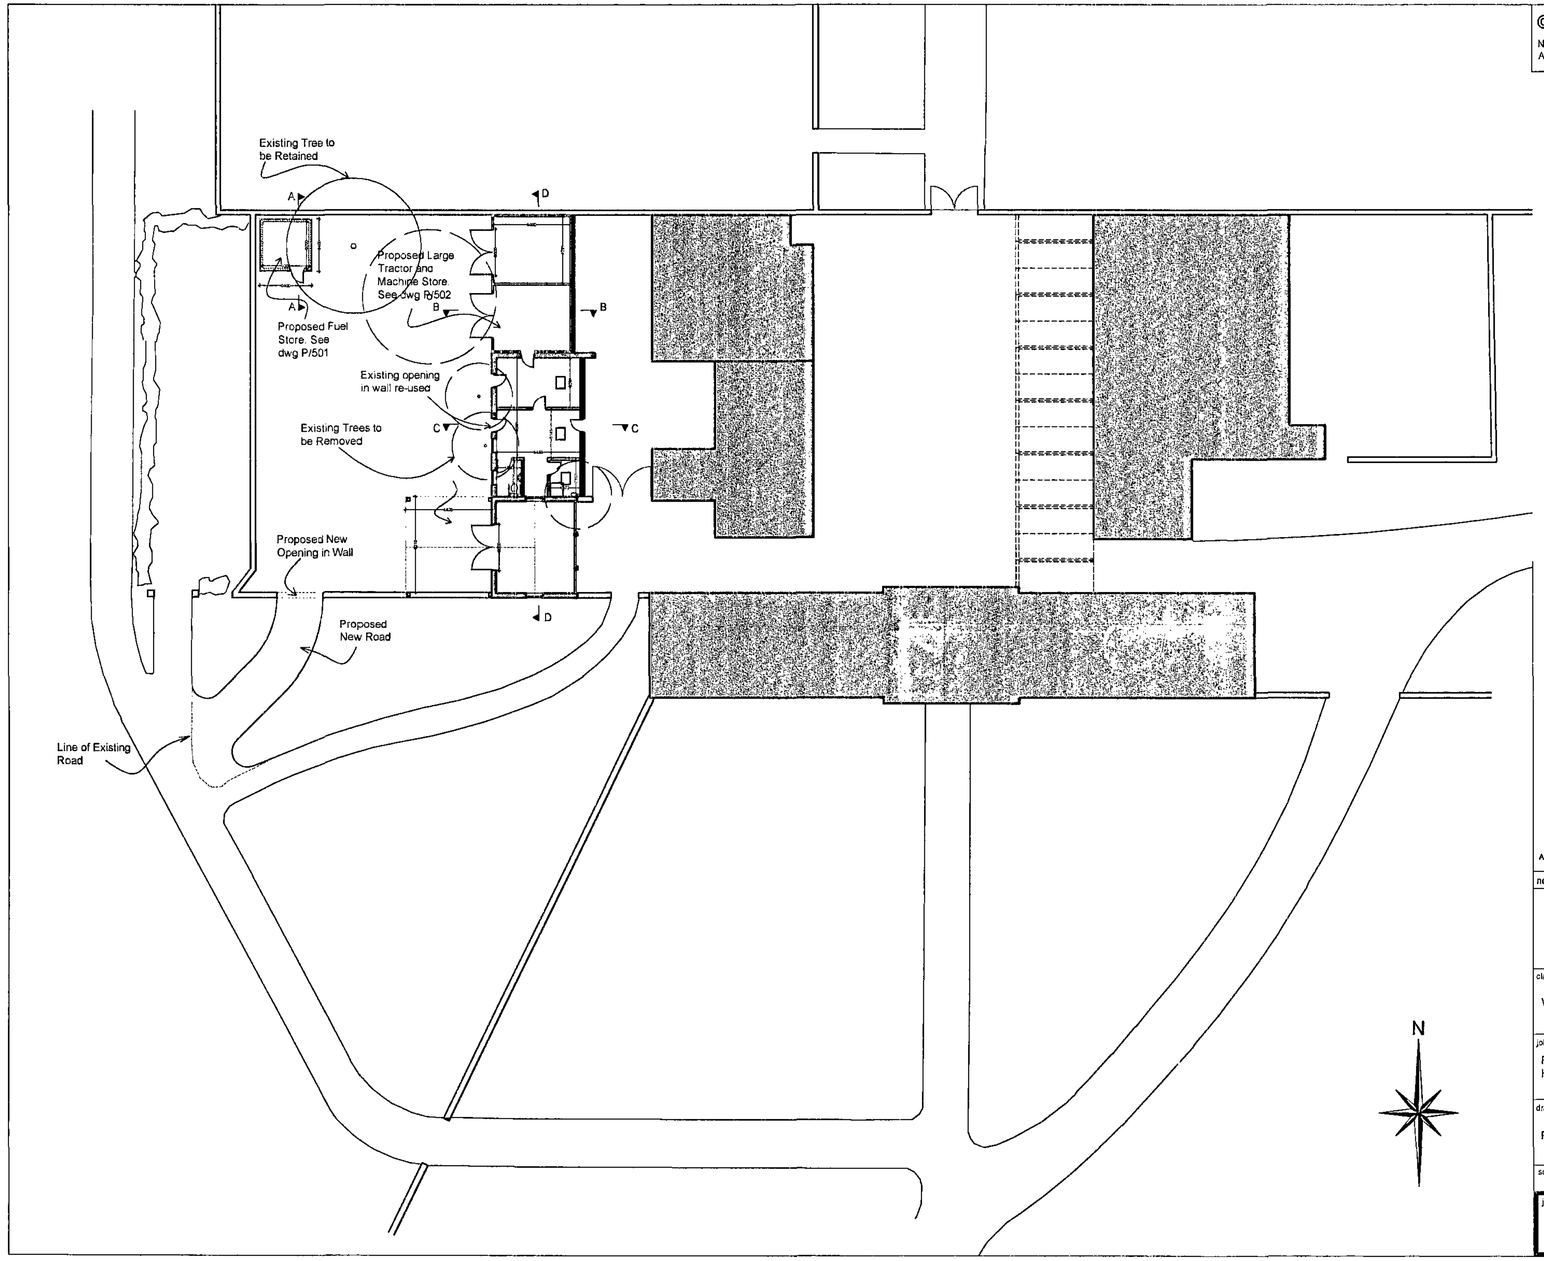

© No dimensions are to be scaled from this drawing. All dimensions and sizes to be verified on site

Barnsley Metropolitan Borough Council
27 AUG 2008
Corporate Mail Room

no.	date	revision details	by
A	May 08	Revision to Layout	TSP

Elden Minns & Co. Ltd.
Chartered Architects, Surveyors
453 Glossop Road, Sheffield S10 2PT
tel: 0114 2662458 / fax: 01142662459
email: eldenminns@aol.com

client
Wortley Hall Ltd


job title
Proposed New Tractor Store at Wortley Hall, Wortley, Sheffield S35 7DB

drawing title
Proposed General Plan

scale	drawn by	date
1:200 @ A2	LAO/TSP	Jan/08

job no.	drawing no.	revision no.
35. 06/07	P/500	A

©
No dimensions are to be scaled from this drawing
All dimensions and sizes to be verified on site

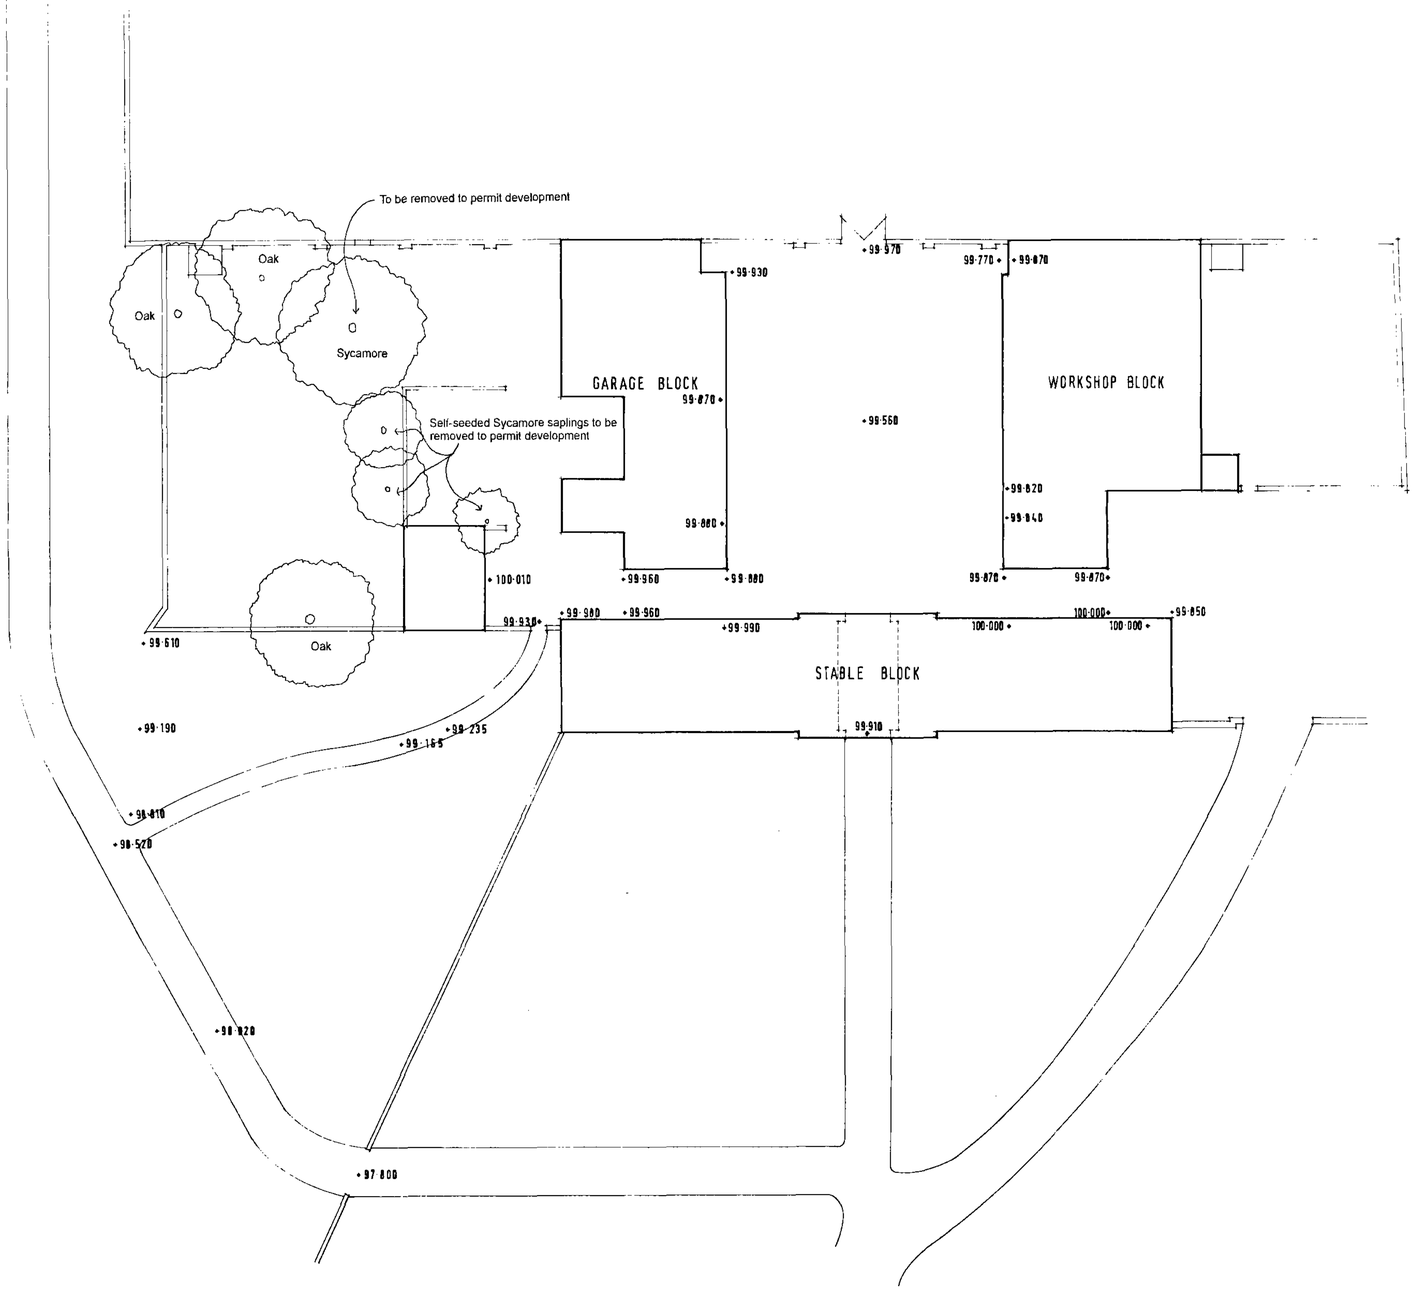

Barnsley Metropolitan Borough Council
27 AUG 2008

no.	date	revision & issue (——›)

ELDEN MINNS & CO LTD

client
Wortley Hall Ltd.


job title
WORTLEY HALL, WORTLEY, SHEFFIELD S 10.


drawing title
Existing Site Plan. with Levels.

scale	drawn by	date
1:200	RDSS	Oct 03

job no.	drawing no.	revision no.
35.06/07	E/ 02 sheet of	

©
No dimensions are to be scaled from this drawing.
All dimensions and sizes to be verified on site

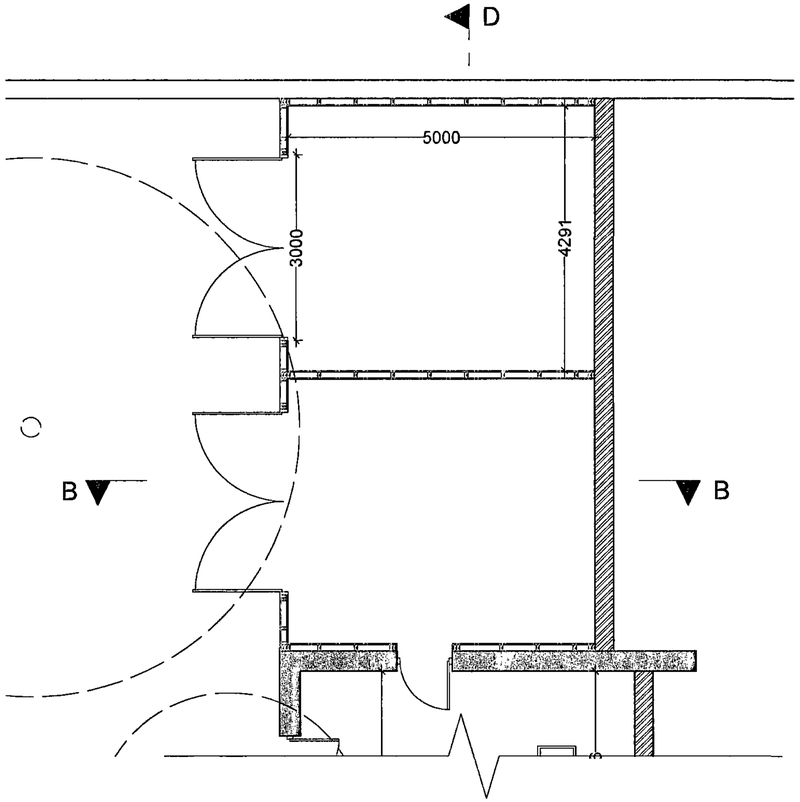

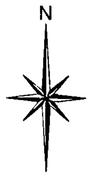

...msley Metropolit
Borough Coun...
27 AUG 2008
Corporate Mail ...

no.	date	revision details	by
A	May 08	Revision to Layout	TSP

Elden Minns & Co. Ltd.
Chartered Architects, Surveyors
453 Glossop Road, Sheffield S10 2PT
tel: 0114 2662458 / fax: 01142662459
email: eldenminns@aol.com


client
Wortley Hall Ltd

job title
Proposed New Tractor Store at Wortley Hall, Wortley, Sheffield S35 7DB

drawing title
Plan As Proposed - Tractor Store

scale	drawn by	date
1:200 @ A2	LAO/TSP	Jan/08

job no.	drawing no.	revision no.
35. 06/07	P/502	A

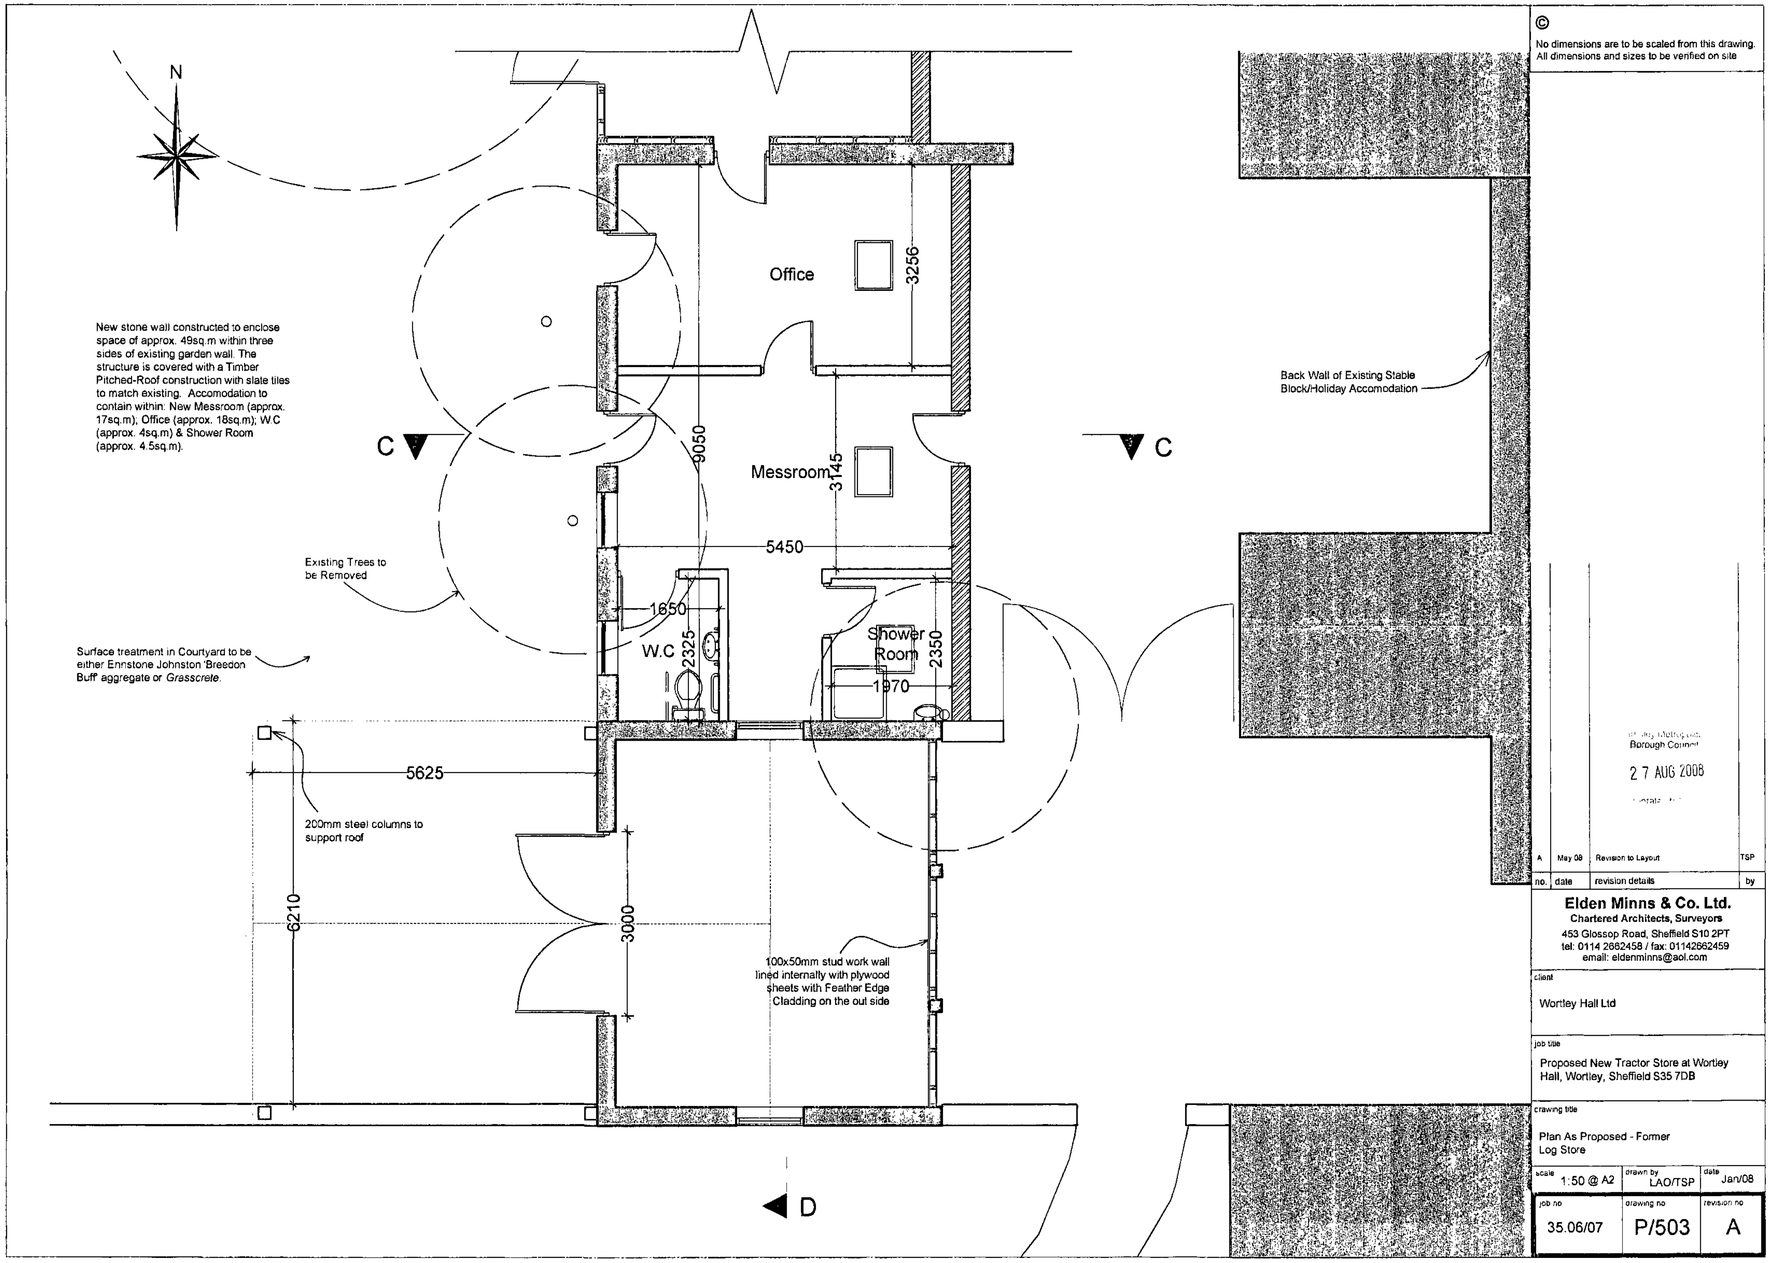

©
No dimensions are to be scaled from this drawing. All dimensions and sizes to be verified on site

Borough Council
27 AUG 2008

no.	date	revision details	by
A	May 08	Revision to Layout	TSP

Elden Minns & Co. Ltd.
Chartered Architects, Surveyors
453 Glossop Road, Sheffield S10 2PT
tel: 0114 2662458 / fax: 01142662459
email: eldenminns@aol.com

client
Wortley Hall Ltd


job title
Proposed New Tractor Store at Wortley Hall, Wortley, Sheffield S35 7DB

drawing title
Plan As Proposed - Former Log Store


scale	drawn by	date
1:50 @ A2	LAO/TSP	Jan/08

job no	drawing no	revision no
35.06/07	P/503	A

©
No dimensions are to be scaled from this drawing.
All dimensions and sizes to be verified on site

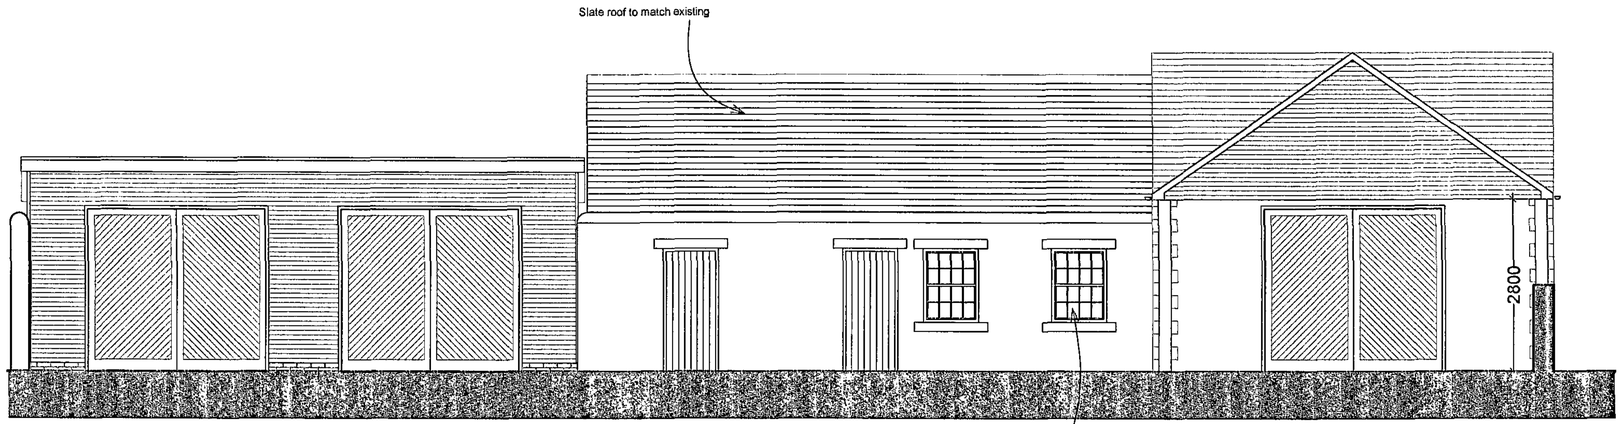

West Elevation

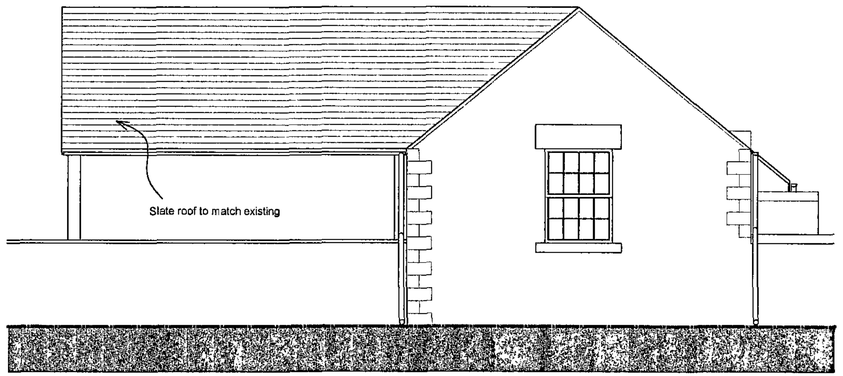

South Elevation

Wortley Village Design Statement Borough
27 AUG 2008
Corporate Services

no.	date	revision details	by
A	May 08	Revision to Layout	TSP

Elden Minns & Co. Ltd.
Chartered Architects, Surveyors
453 Glossop Road, Sheffield S10 2PT
tel: 0114 2662458 / fax: 01142662459
email: eldenminns@aol.com

client
Wortley Hall Ltd


job title
Proposed New Tractor Store at Wortley Hall, Wortley, Sheffield S35 7DB

drawing title
South & West Elevations As Proposed - Former Log Store, New Workroom & Tractor Store


scale	drawn by	date
1:50 @ A2	LAO/TSP	Jan/08

job no.	drawing no.	revision no.
35. 06/07	P/504	A

©
No dimensions are to be scaled from this drawing.
All dimensions and sizes to be verified on site

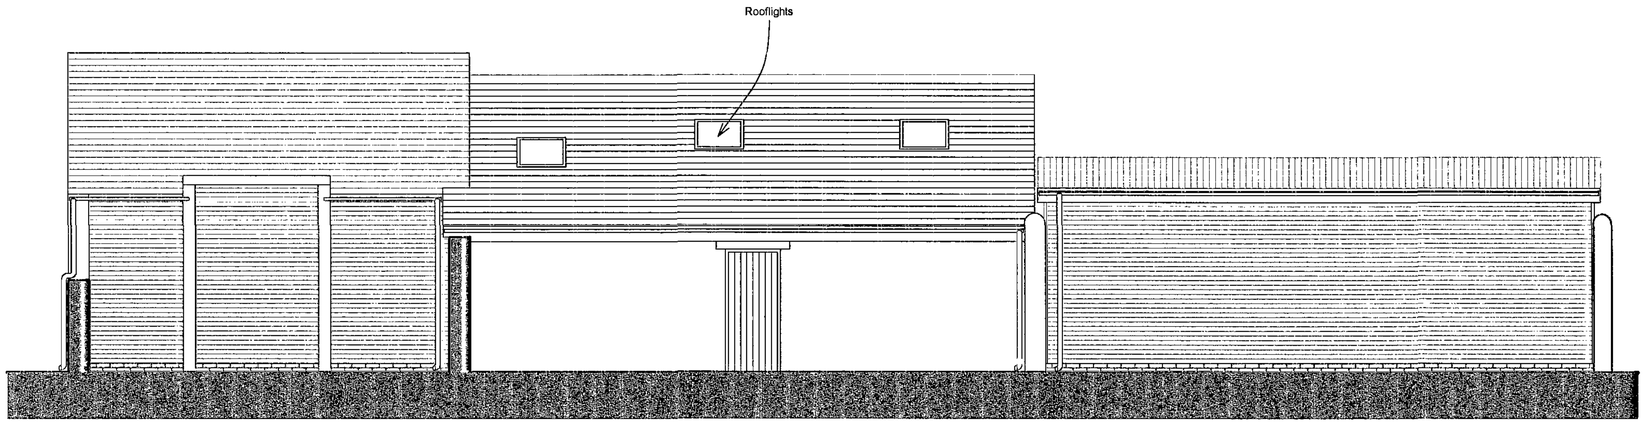

East Elevation

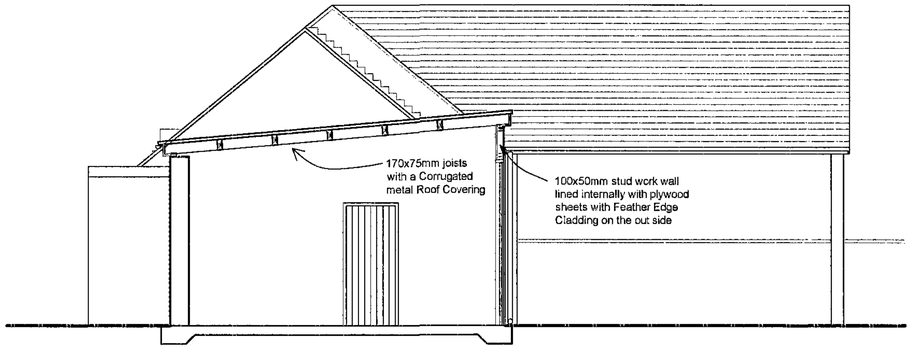

Section B-B

27 AUG 2008
Corporate Mail Room

no.	date	revision details	by
A	May 08	Revision to Layout	TSP

Elden Minns & Co. Ltd.
Chartered Architects, Surveyors
453 Glossop Road, Sheffield S10 2PT
tel: 0114 2662458 / fax: 01142662459
email: eldenminns@aol.com

client
Wortley Hall Ltd


job title
Proposed New Tractor Store at Wortley Hall, Wortley, Sheffield S35 7DB

drawing title
East Elevation & Section B-B As Proposed - Former Log Store, New Workroom & Tractor Store


scale	drawn by	date
1:50 @ A2	LAO/TSP	Aug/07

job no.	drawing no.	revision no.
35. 06/07	P/505	A

©
No dimensions are to be scaled from this drawing.
All dimensions and sizes to be verified on site

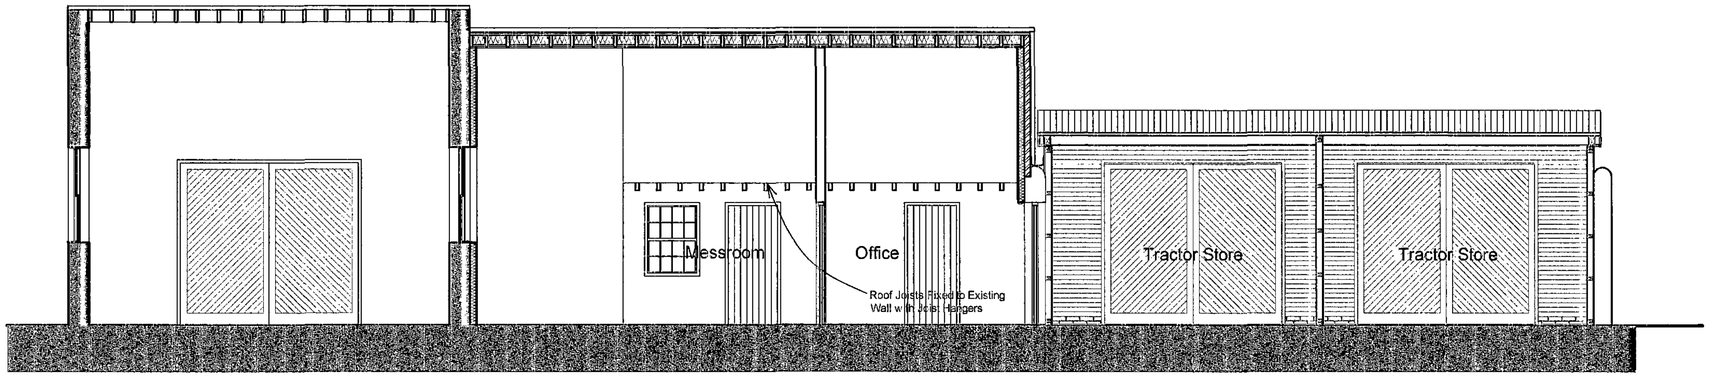

Section D-D

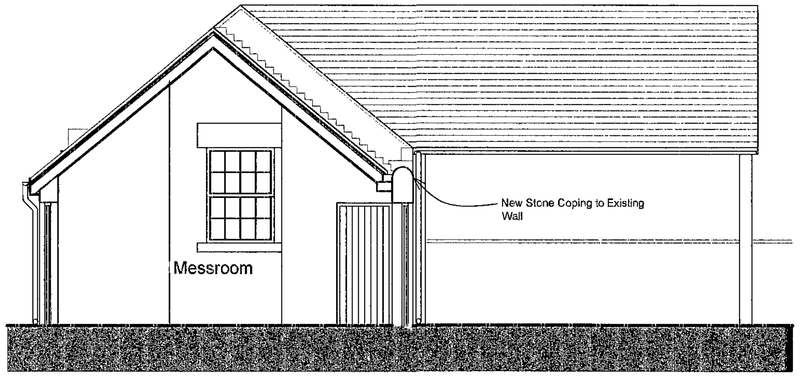

Section C-C

Borough
27 AUG 2008
Corporate

no.	date	revision details	by
A	May 08	Revision to Layout	TSP

Elden Minns & Co. Ltd.
Chartered Architects, Surveyors
453 Glossop Road, Sheffield S10 2PT
tel: 0114 2662458 / fax: 01142662459
email: eldenminns@aol.com

client
Wortley Hall Ltd

job title
Proposed New Tractor Store at Wortley Hall, Wortley, Sheffield S35 7DB

drawing title
Section C-C & D-D As Proposed
- Former Log Store, New Workroom & Tractor Store

scale	drawn by	date
1:50 @ A2	LAO/TSP	Jan/08

job no.	drawing no.	revision no.
35. 06/07	P/506	A