



EXISTING REAR ELEVATION
SCALE 1:100



EXISTING SIDE ELEVATION
SCALE 1:100

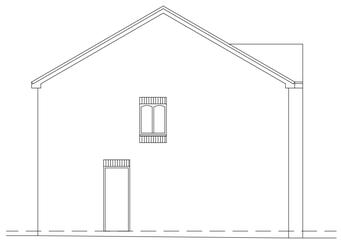

EXISTING FRONT ELEVATION
SCALE 1:100

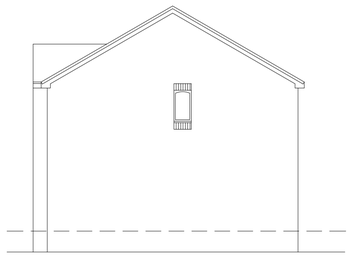

EXISTING SIDE ELEVATION
SCALE 1:100




PROPOSED REAR ELEVATION
SCALE 1:100




PROPOSED SIDE ELEVATION
SCALE 1:100




PROPOSED FRONT ELEVATION
SCALE 1:100

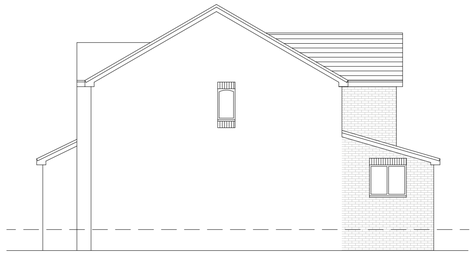

PROPOSED SIDE ELEVATION
SCALE 1:100

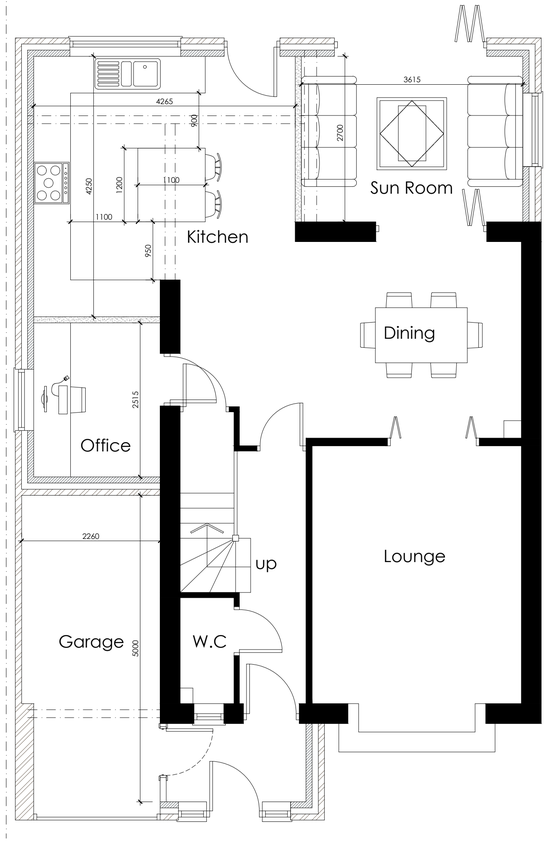

PROPOSED GROUND FLOOR PLAN
SCALE 1:50

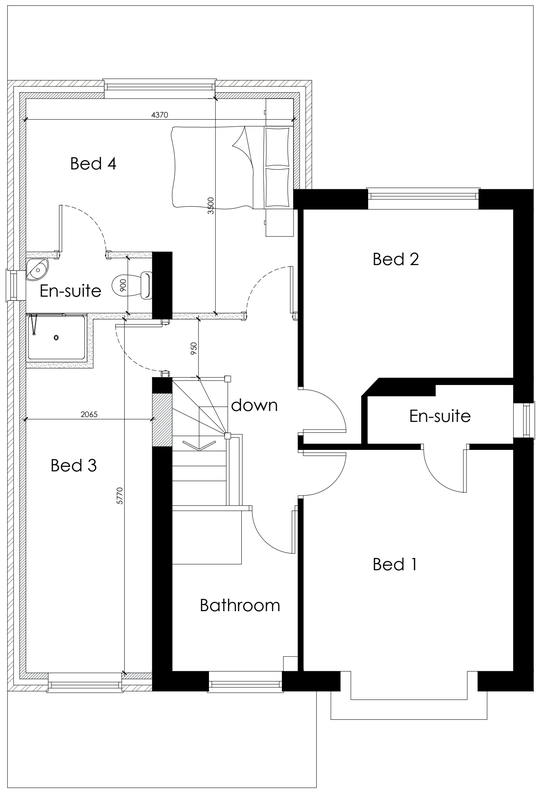

PROPOSED FIRST FLOOR PLAN
SCALE 1:50



LOCATION PLAN
SCALE 1:1250



BLOCK PLAN
SCALE 1:500

White Agus PARTNERSHIP
8 MORSTON BUSINESS PARK, WHALEY ROAD, BARUGH GREEN, BARNSLEY. S75 1HQ
Phone: 01226 208482
Fax: 01226 283030
Email: info@whiteaguspartnership.co.uk
Web: www.whiteaguspartnership.co.uk
ARCHITECTURAL SERVICES AND SURVEYORS

Project. PROPOSED EXTENSION AT 14 BROOM CLOSE, DARTON BARNSLEY, S75 5PZ	Client. MR & MRS THOMPSON
Drawing Title. SCHEME 2 PLANS & ELEVATIONS	Date. NOVEMBER 2015 / Scale. 1:50 @ A1
	Ref. 15-108 / Dwg. No. 02 / Rev. E

Date	Suffix	Description	Date	Suffix	Description
27/11/2015	A	REVISED TO CLIENTS REQUIREMENTS			
04/12/2015	B	OFFICE WINDOW REVISED			
20/01/2016	C	REVISED FOR PLANNING			
21/01/2016	D	REVISED FOR PLANNING			
26/09/2016	E	EXTENSION STEP TO FRONT			